

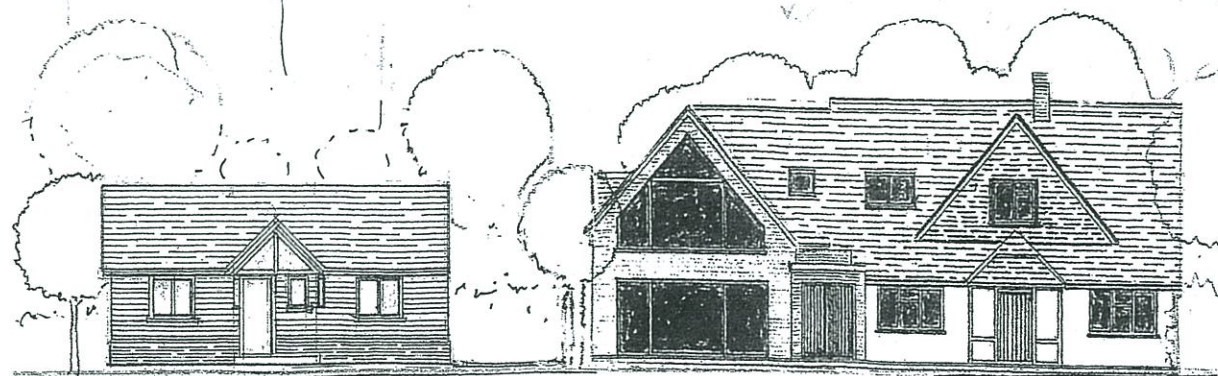
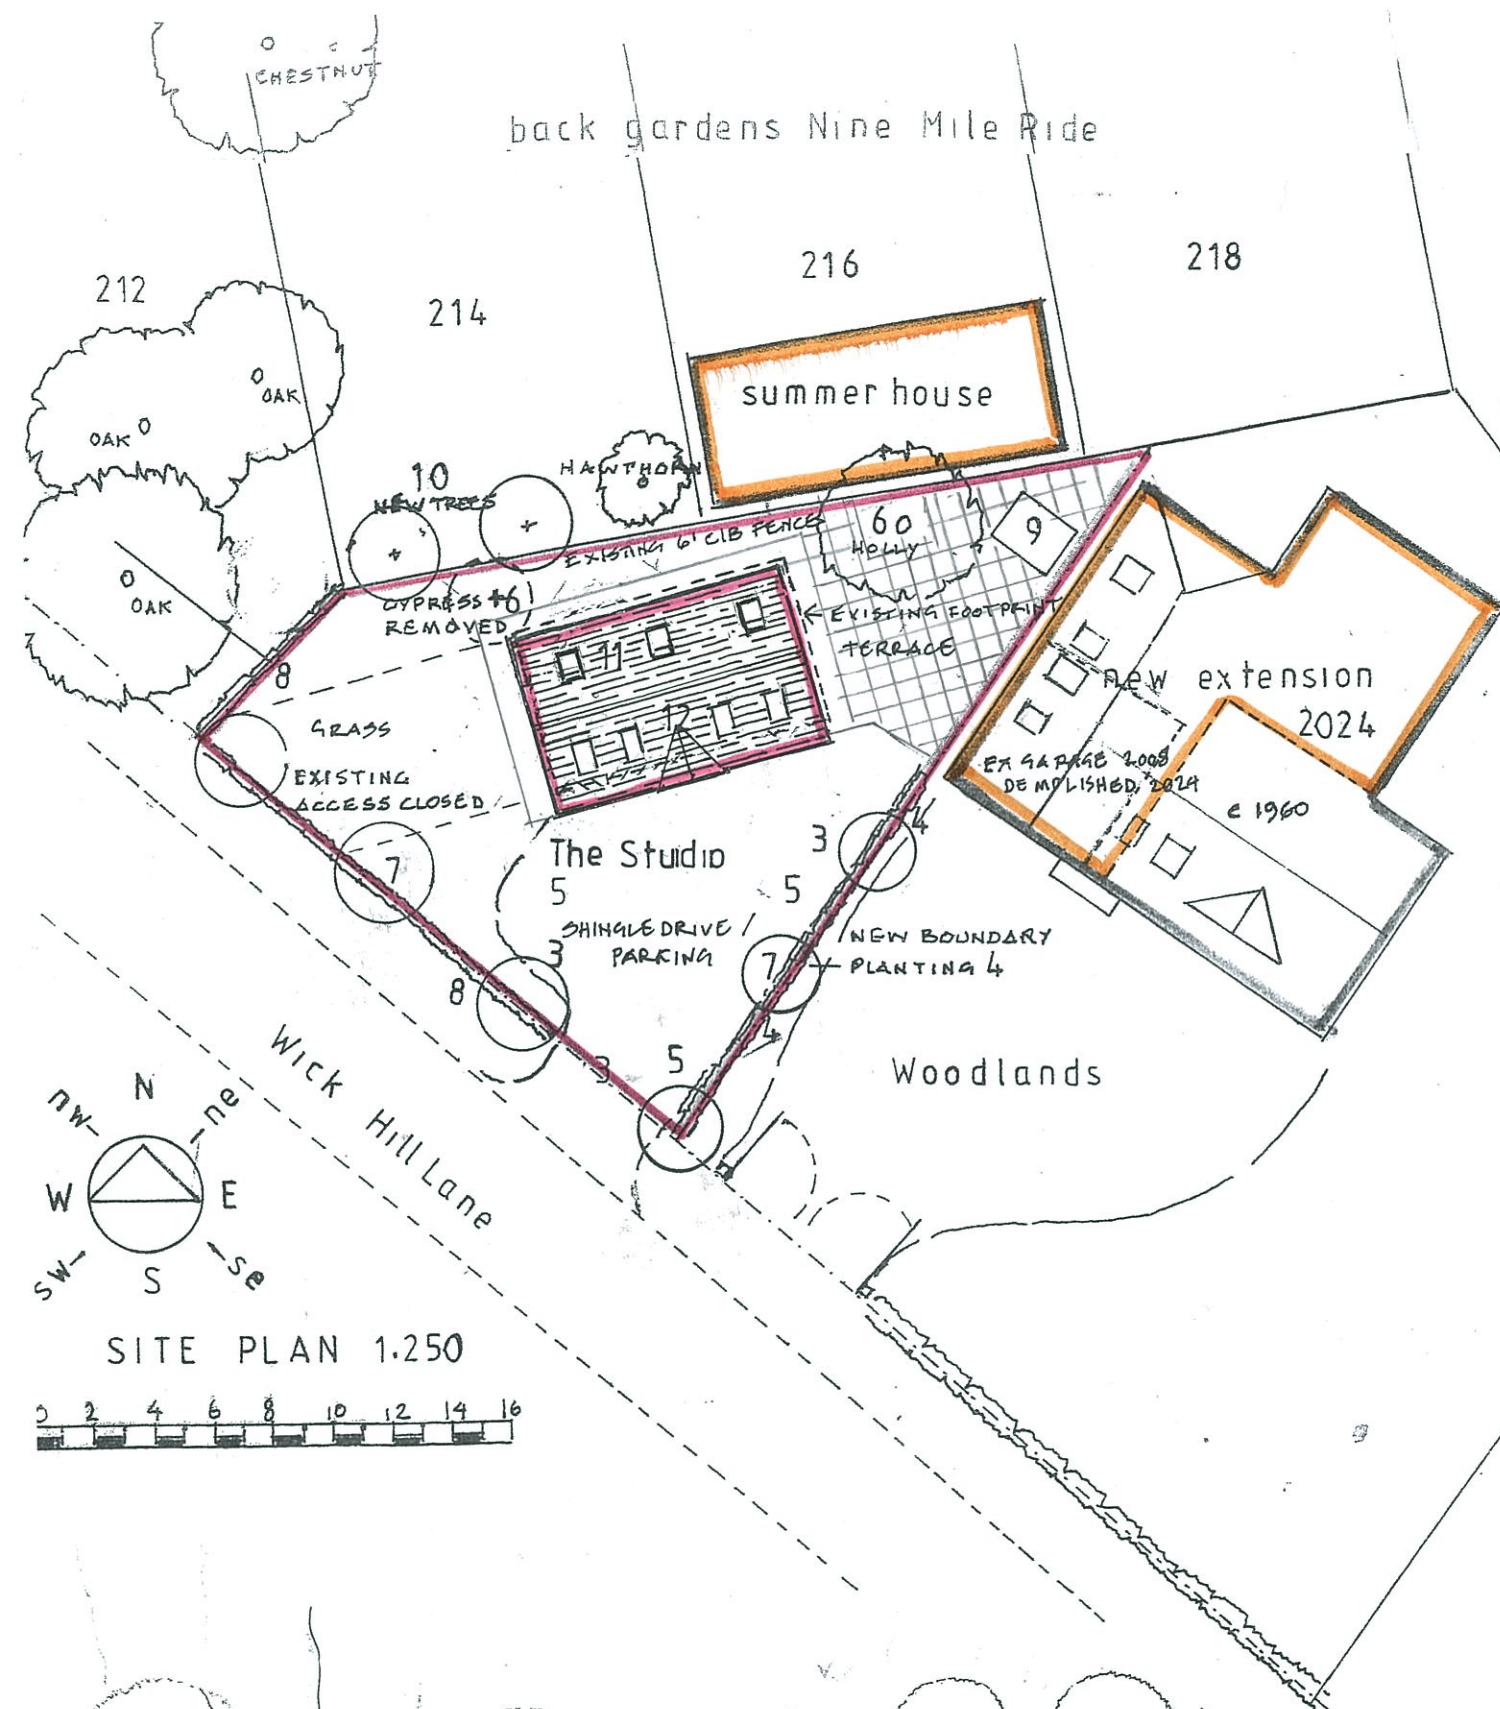
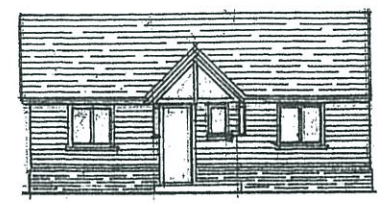
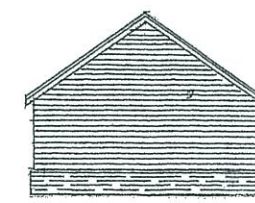
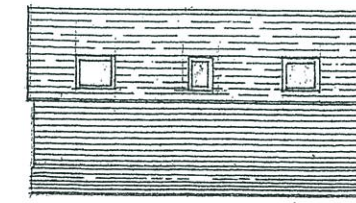


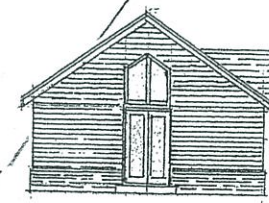

revisions

- 9 cycle shed
- 8 6' c/b fence
- 10 tree screening
- 11 roof windows
- 12 solar panels

- recent residential building
- proposed bungalow

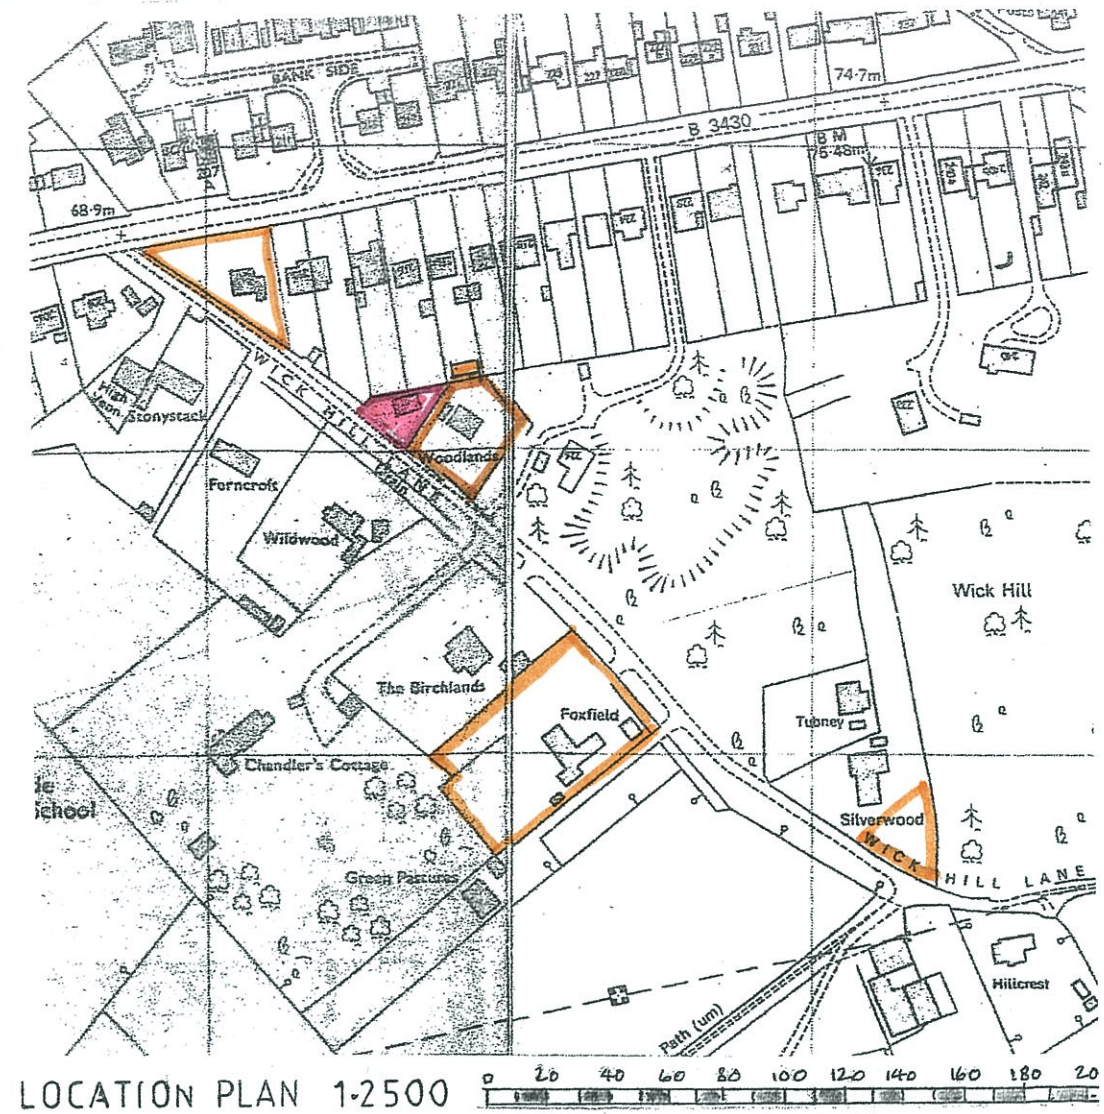

notes

- 1 Existing 9m x 5.5m prefab asbestos Garage/storage unit to be removed by specialists efa 50m²
- 2 Proposed new dwelling 1gfa 47m²
- 3 Access drive with 2+ parking spaces
- 4 S.E. beech boundary hedge removed at Woodlands, to be restored.
- 5 30m² demolition material dumped by contractors without consent to be removed.
- 6 Holly to be retained
Cypress to be removed
- 7 6 new hawthorne crab apple and pyrus

proposal: The Studio

2 bed studio/bungalow
adj Woodlands Wick Hill Lane
Finchampstead RG40 3PZ.

title	Site Plan	Location Plan
scale	1:250	1:2500
dwg. no.	WH 01	date
		10-2-2026



ROBERT EVANS CONSTRUCTION
Little Orchard The Village
Finchampstead Berkshire RG40 4JN