



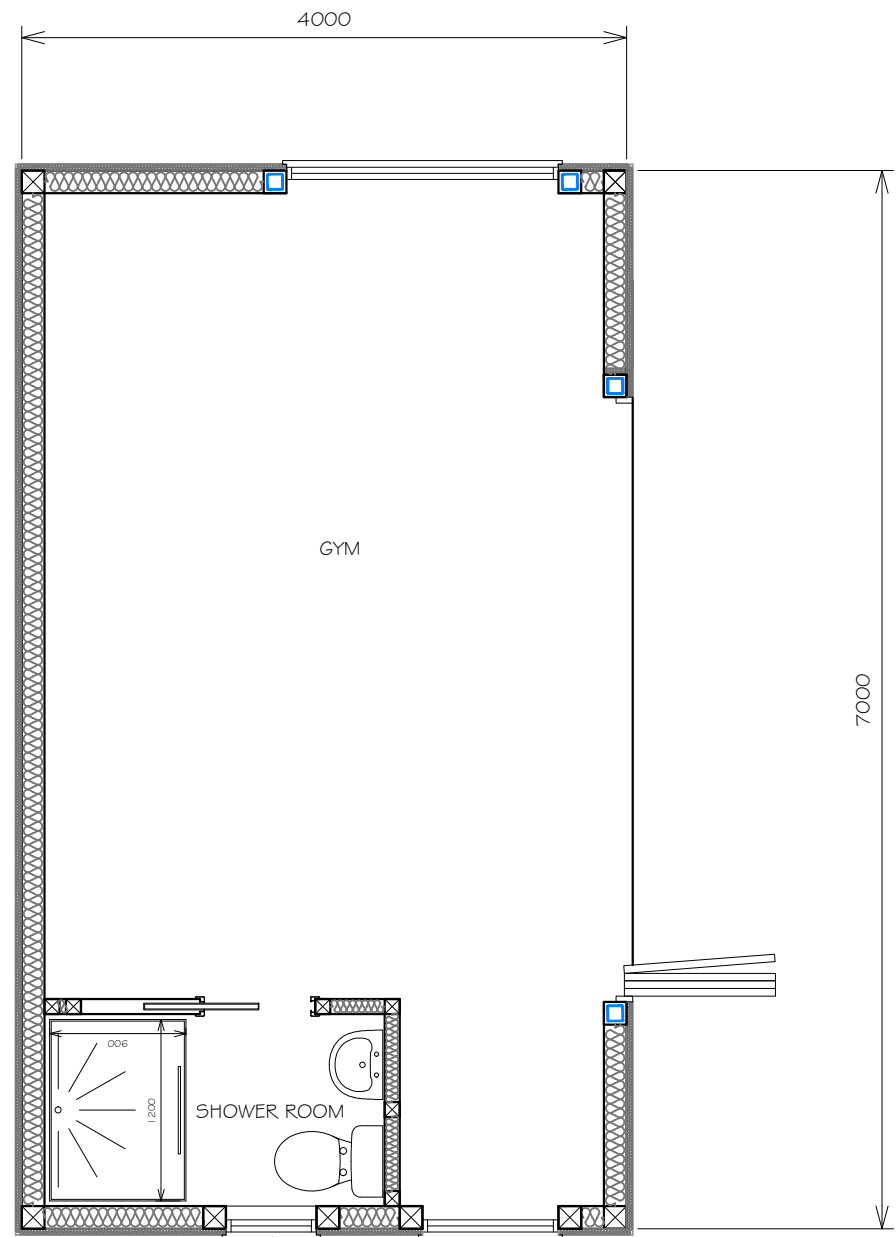


PROPOSED SITE PLAN AND FLOOR PLAN

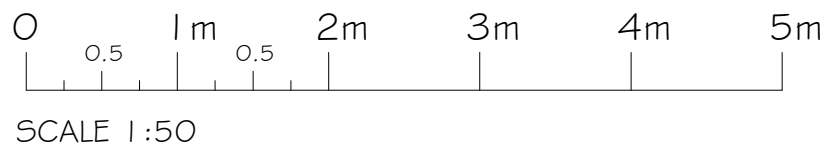



MAIN DWELLING PROFILE




©Crown Copyright and database rights 2025 OS no. AC0000849896

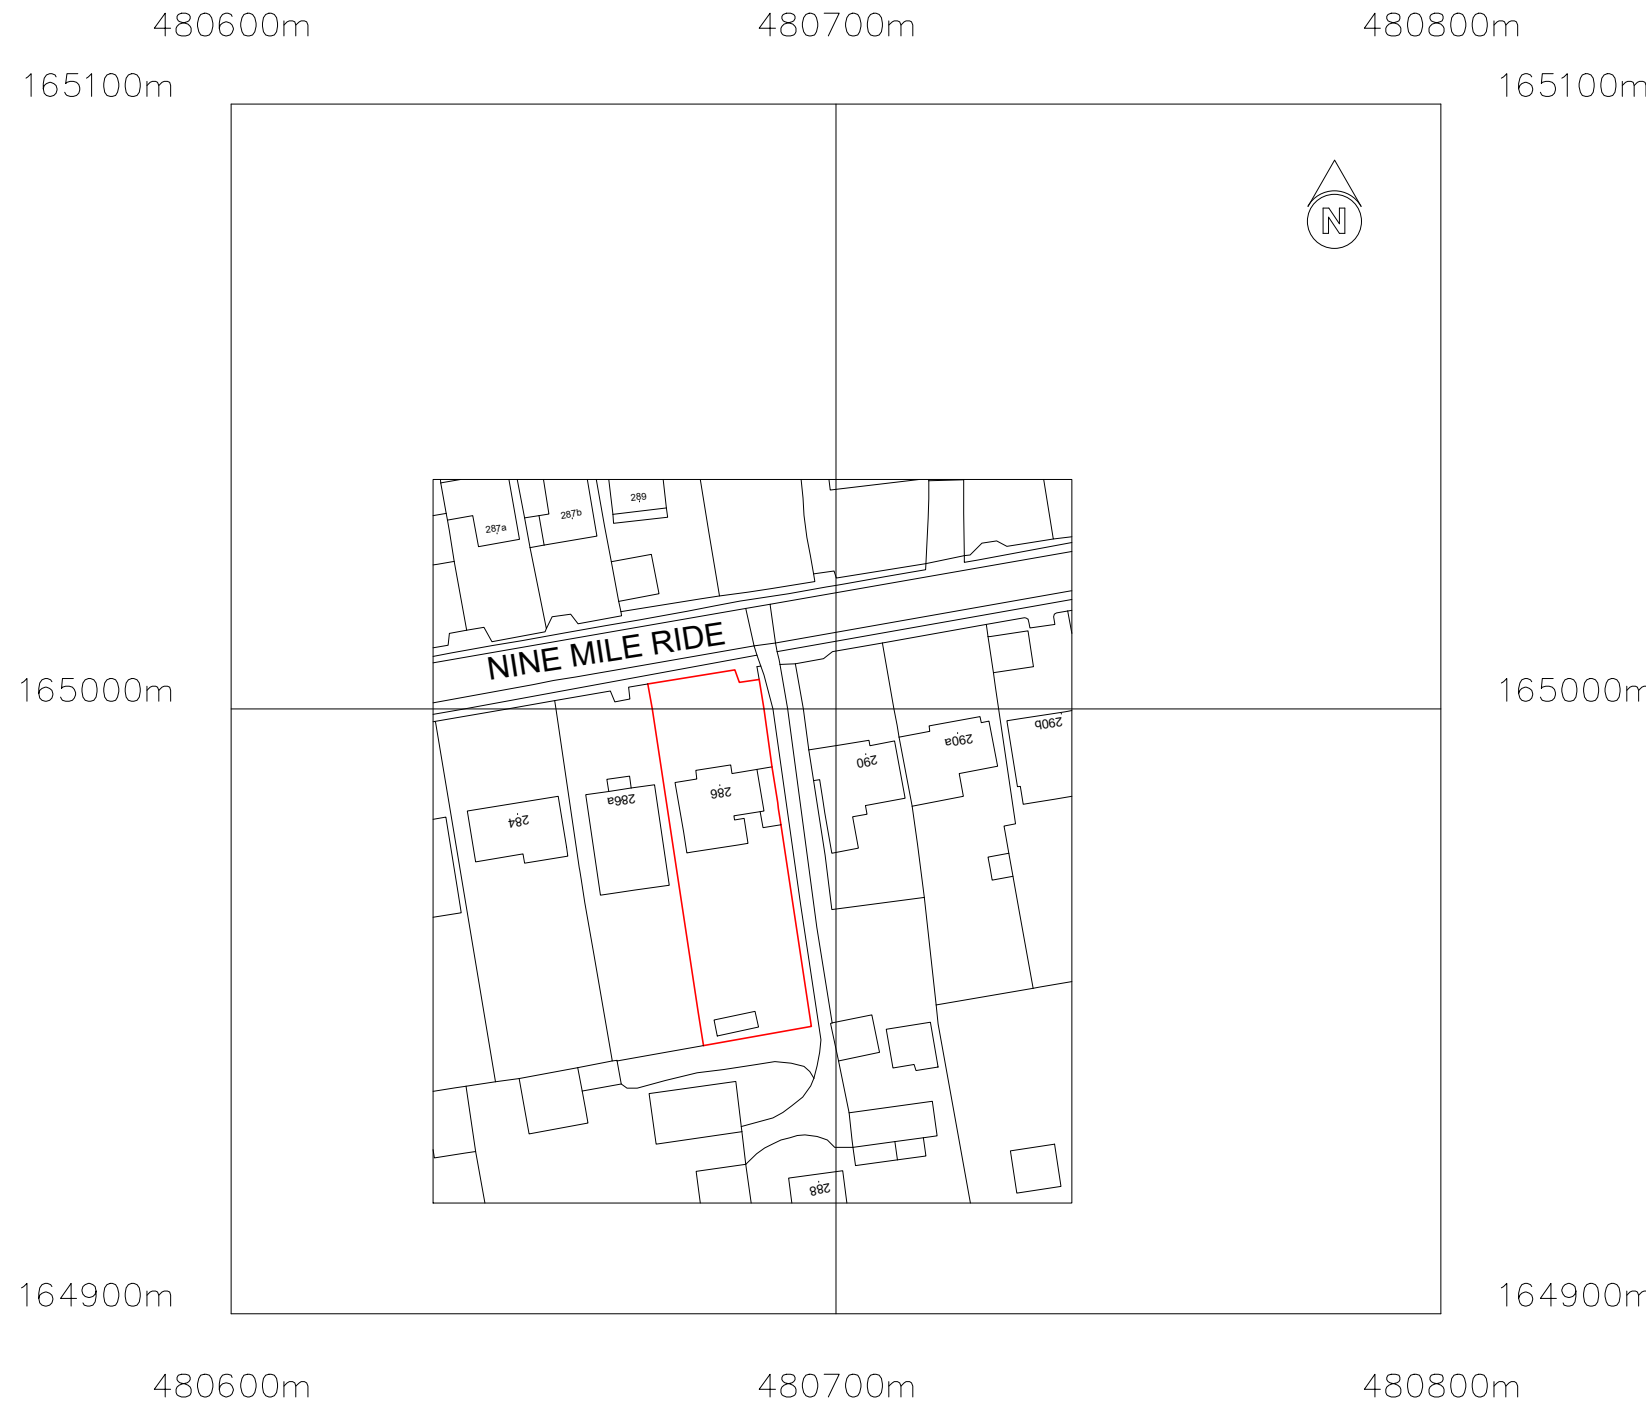

©Crown Copyright and database rights 2025 OS no. AC0000849896

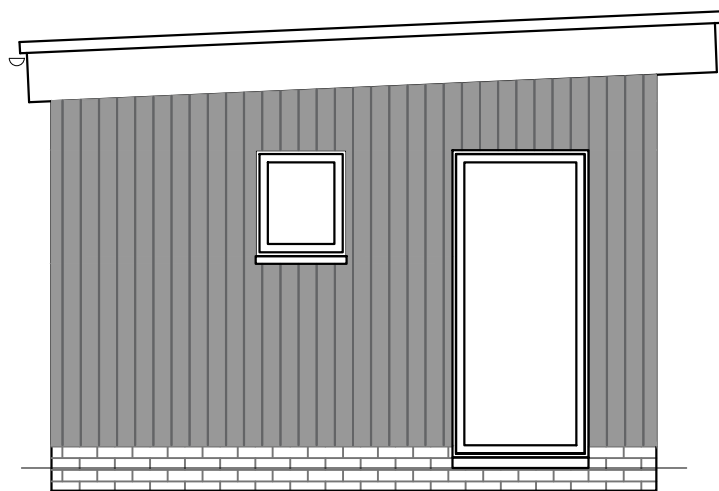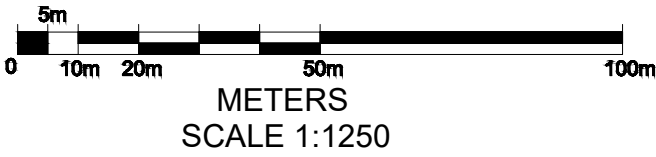


PROPOSED FRONT ELEVATION

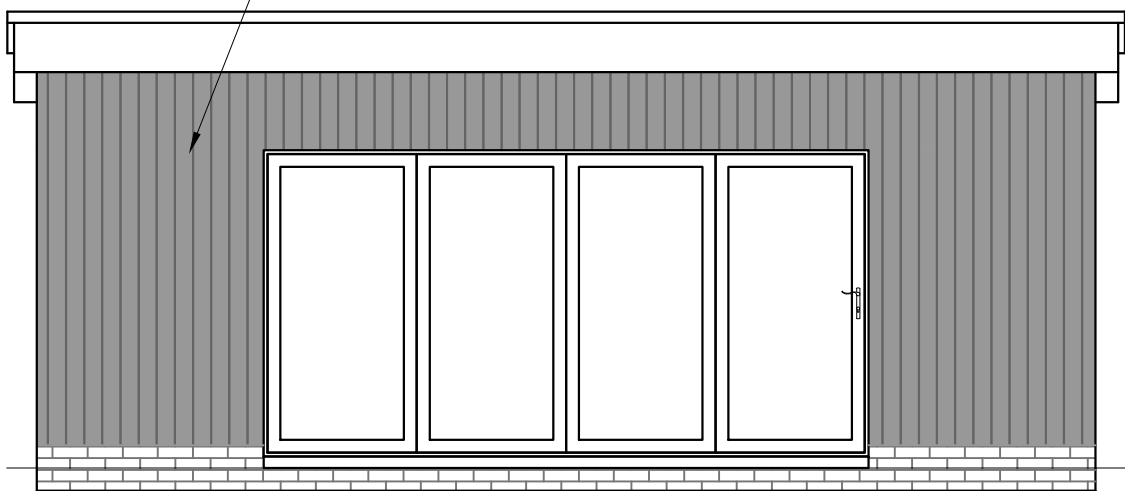


PROPOSED SIDE ELEVATION



PROPOSED REAR ELEVATION

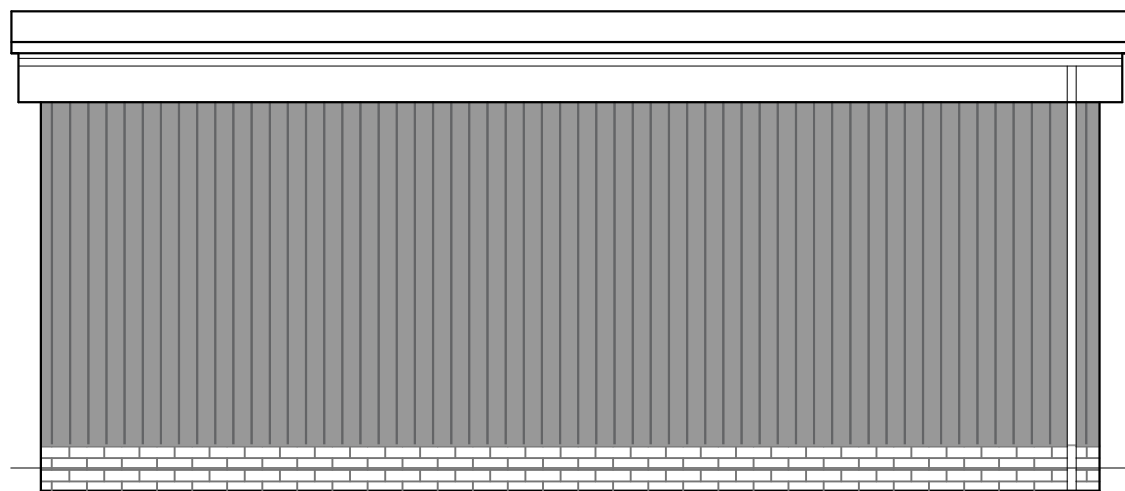

PROPOSED SIDE ELEVATION

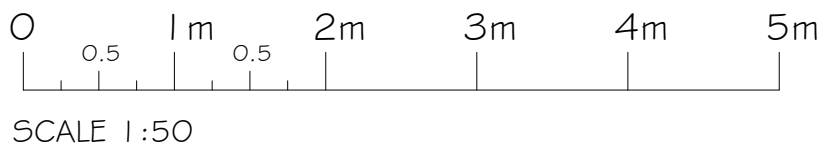

These plans must not be acted upon until the appropriate planning and building regulation approvals have been granted. Should the works be undertaken prior to the above approvals being in place it is done so entirely at the clients own risk.

PROJECT PROPOSED HABITABLE OUTBUILDING AT: 286 NINE MILE RIDE FINCHAMPSTEAD RG40 3NT	
TITLE COMBINED PLANS	
 Cranford Design Ltd Architectural Services, CAD Design & Draughting	
DATE MAY 2025	Tel: 01252 872657 Mob: 07525 064570 E-mail: info@cranforddesign.co.uk Website: www.cranforddesign.co.uk
SCALE SEE DRAWING	Centaur House Ancells Business Park, Ancells Road Fleet GU51 2UJ
DRAWING NUMBER D3104-01	
A1 PAPER SIZE	