




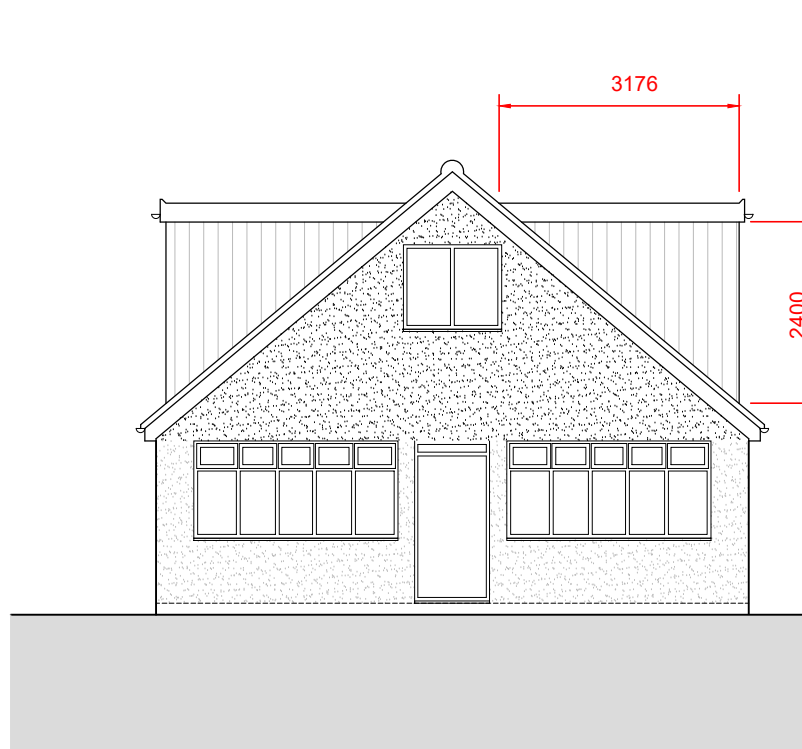


PROPOSED SOUTH ELEVATION
SCALE 1 : 100

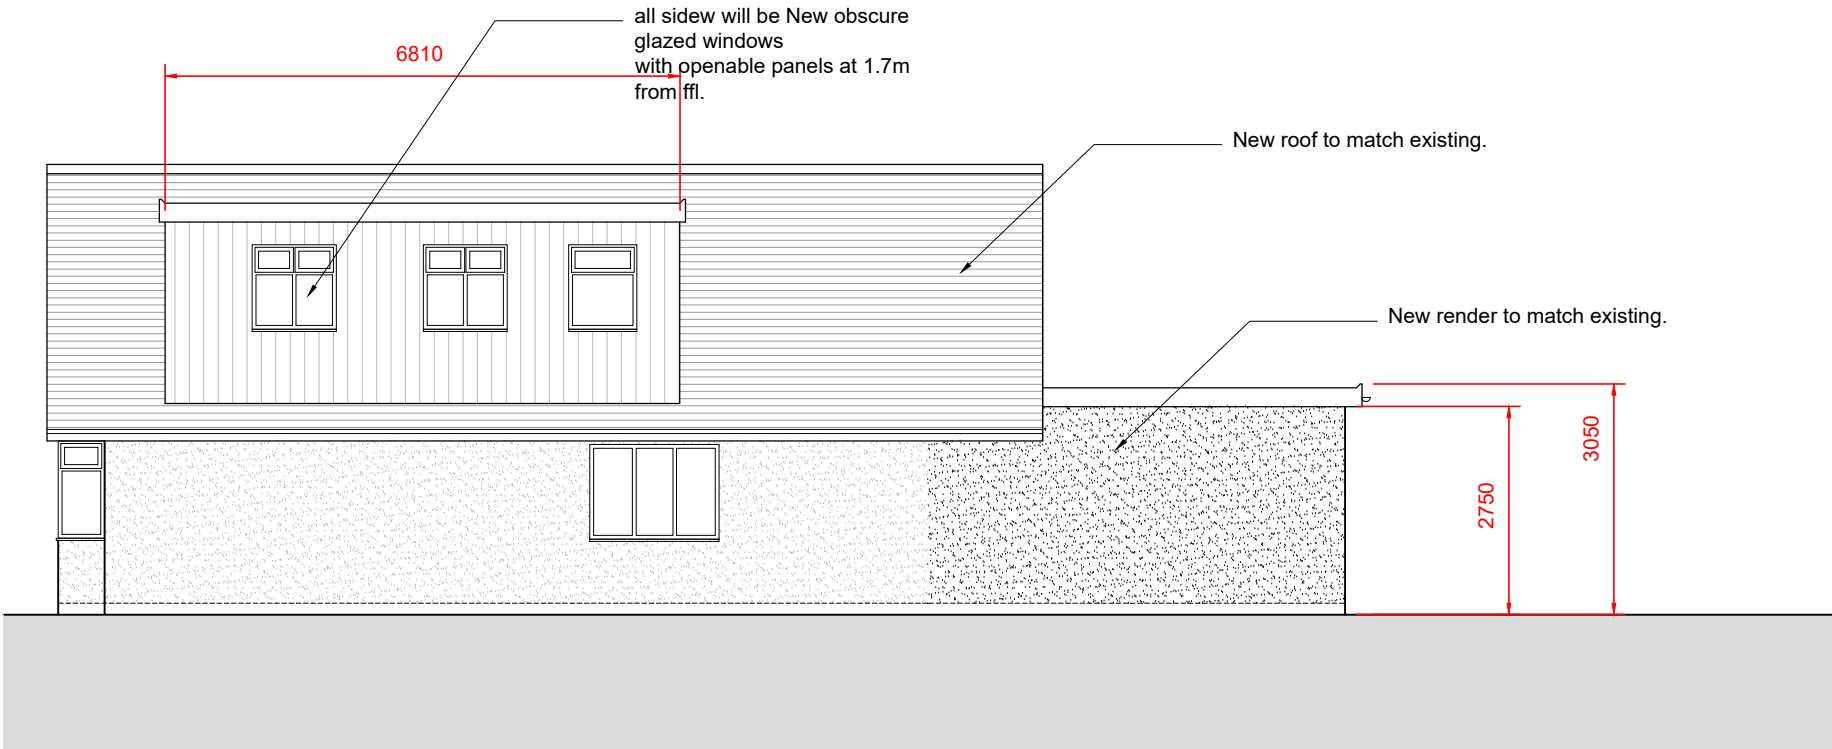

PROPOSED EAST ELEVATION
SCALE 1 : 100

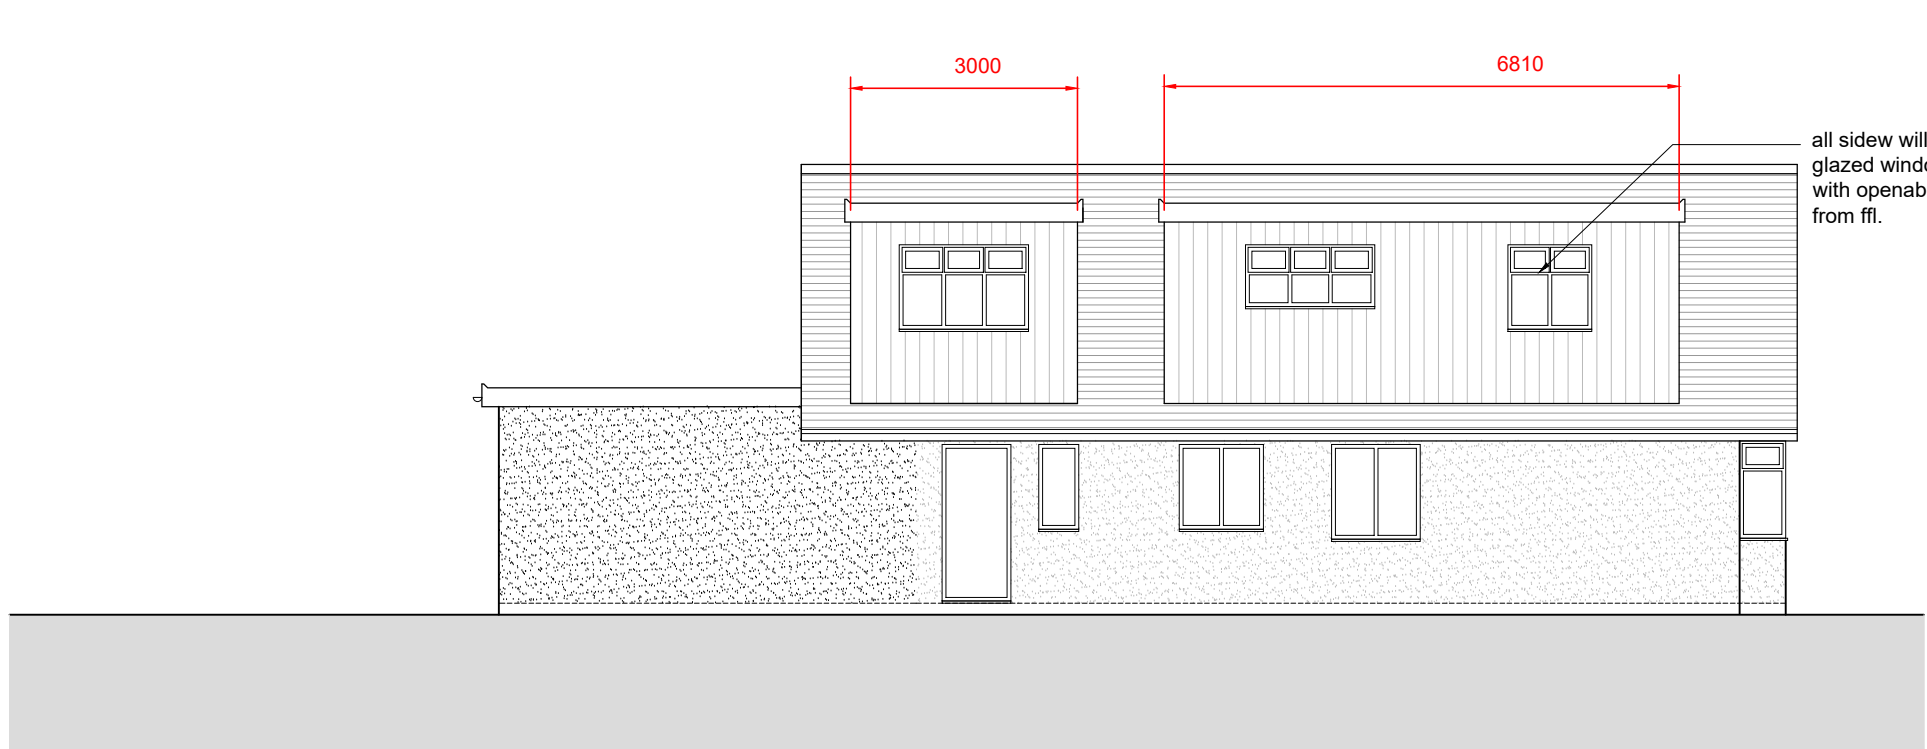


PROPOSED WEST ELEVATION
SCALE 1 : 100

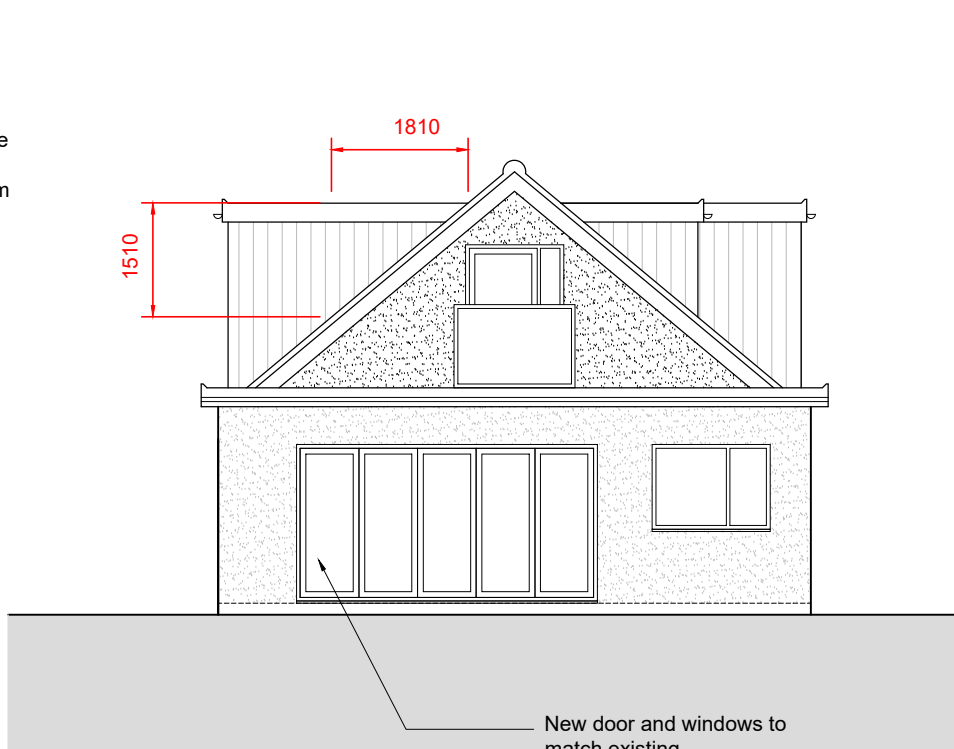


PROPOSED NORTH ELEVATION
SCALE 1 : 100



EXISTING SOUTH ELEVATION
SCALE 1 : 100

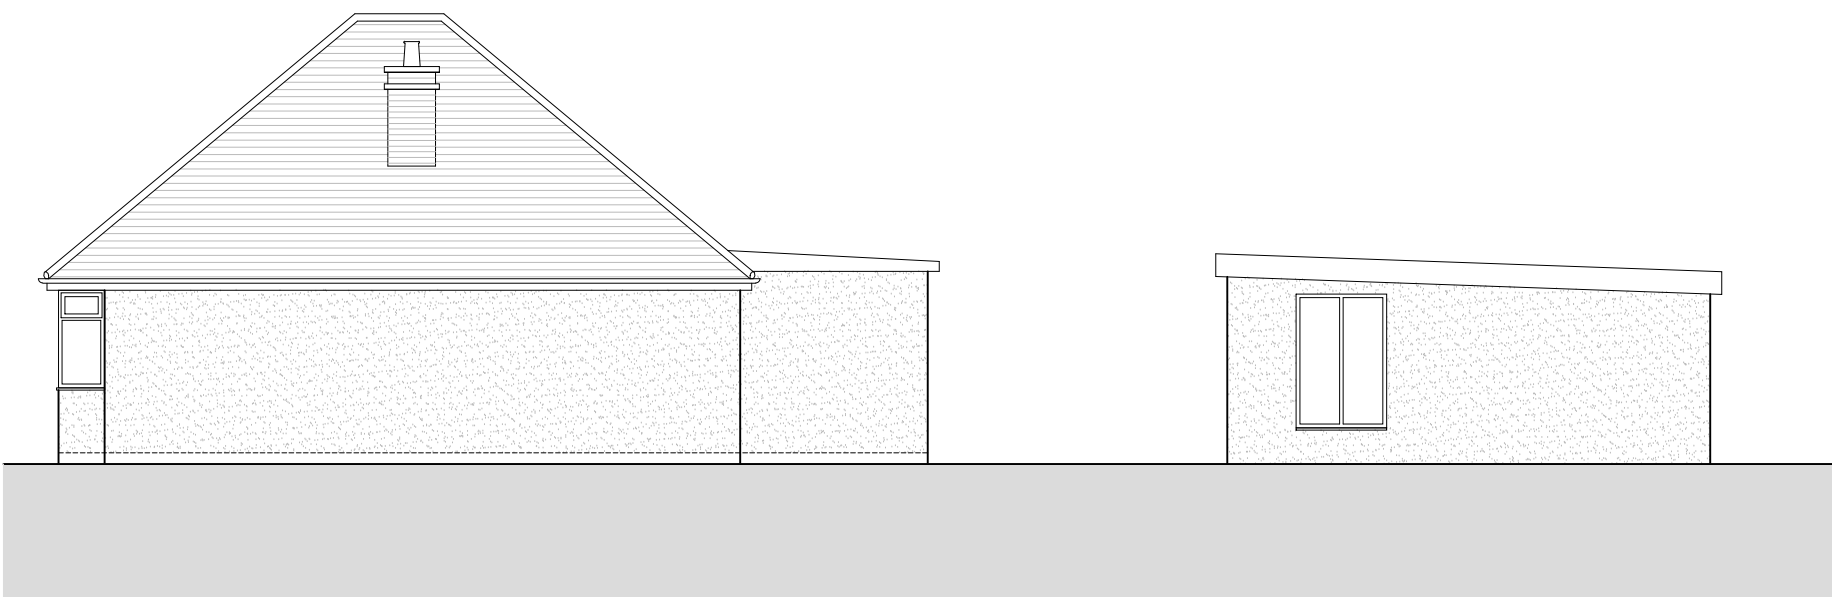


EXISTING EAST ELEVATION
SCALE 1 : 100

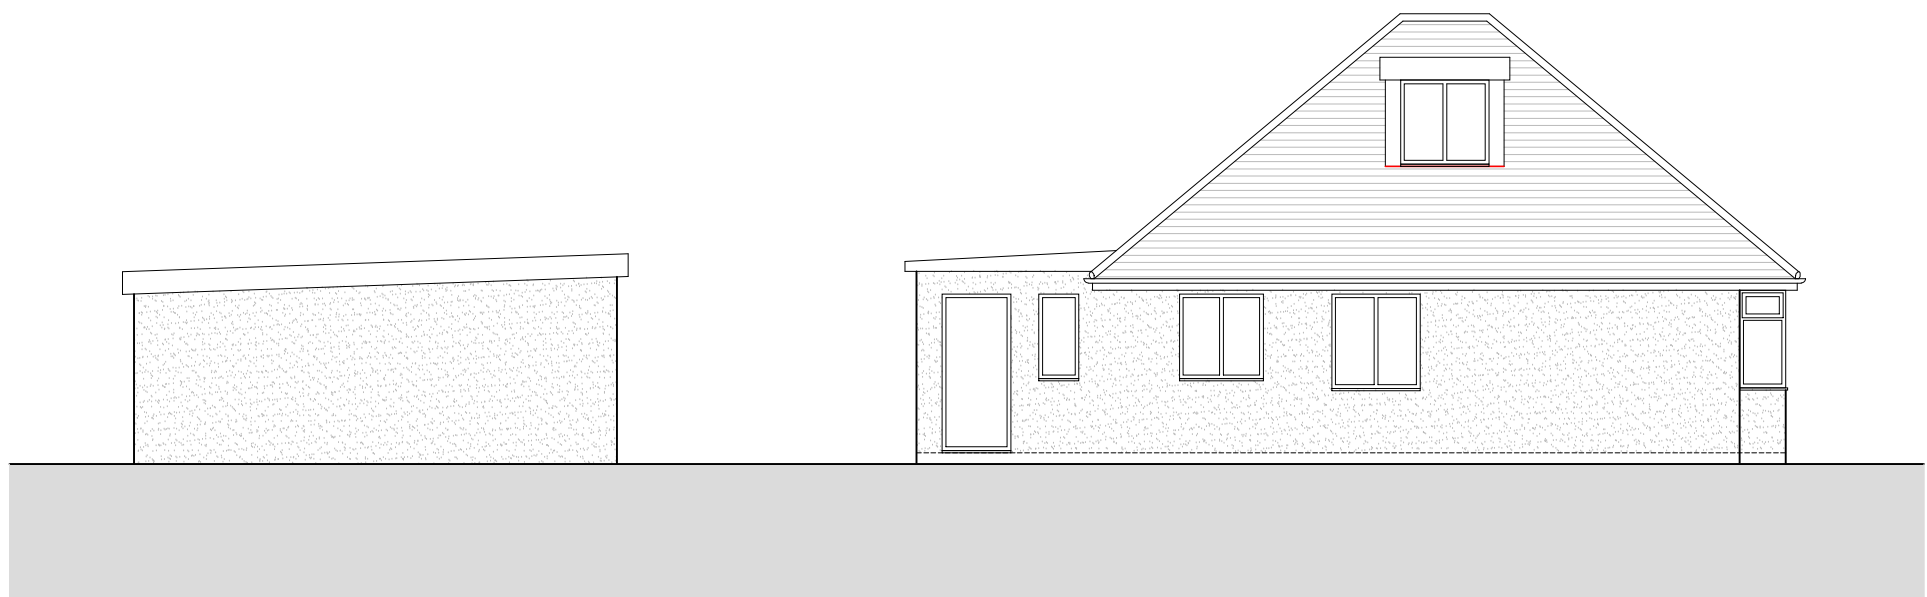

EXISTING WEST ELEVATION
SCALE 1 : 100




EXISTING NORTH ELEVATION
SCALE 1 : 100

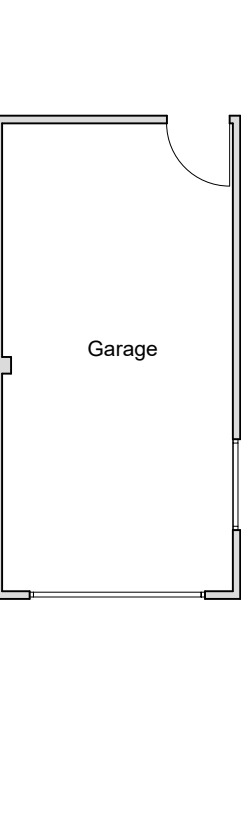


Garage


Note to planners:
No. 7 Woodlands Avenue has received planning approval for a 10 metre rear extension, first floor rear extension, and dormer conversion. This development exceeds the scale of the current proposal and demonstrates that extensions of this nature are acceptable in principle and detail.
No. 25 Woodlands Avenue has been approved for an 8 metre rear extension and first floor dormer conversion, directly comparable to the proposed development.

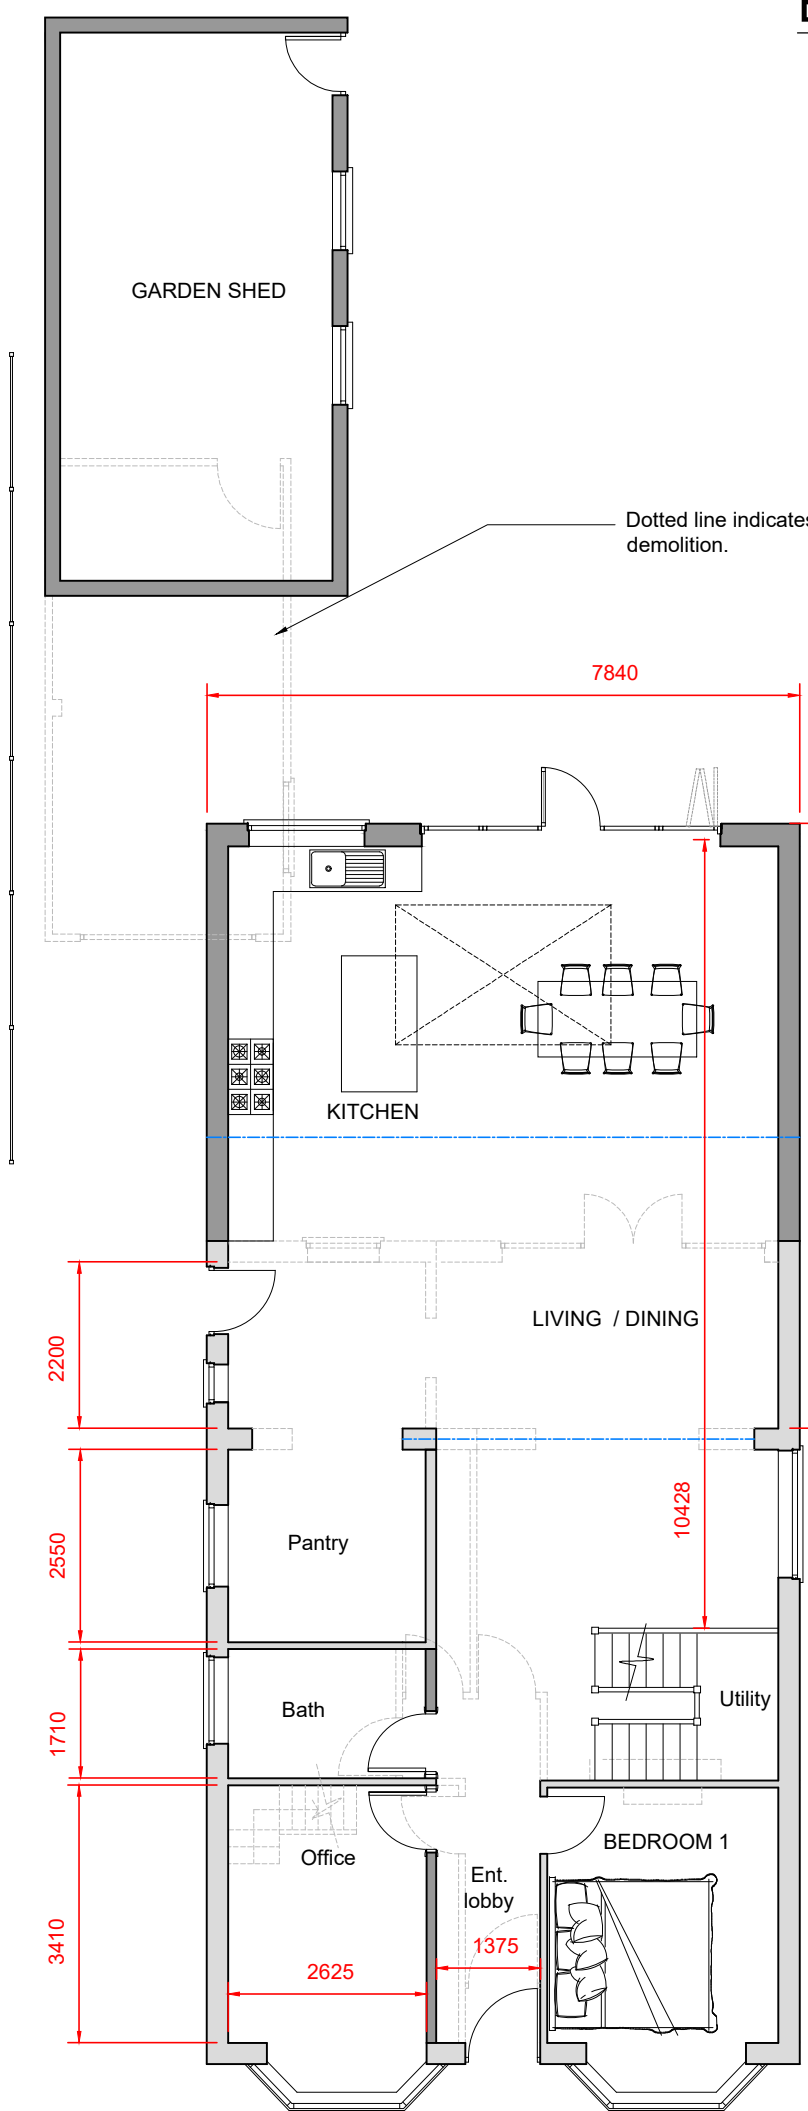


PROPOSED GROUND FLOOR PLAN
SCALE 1 : 100

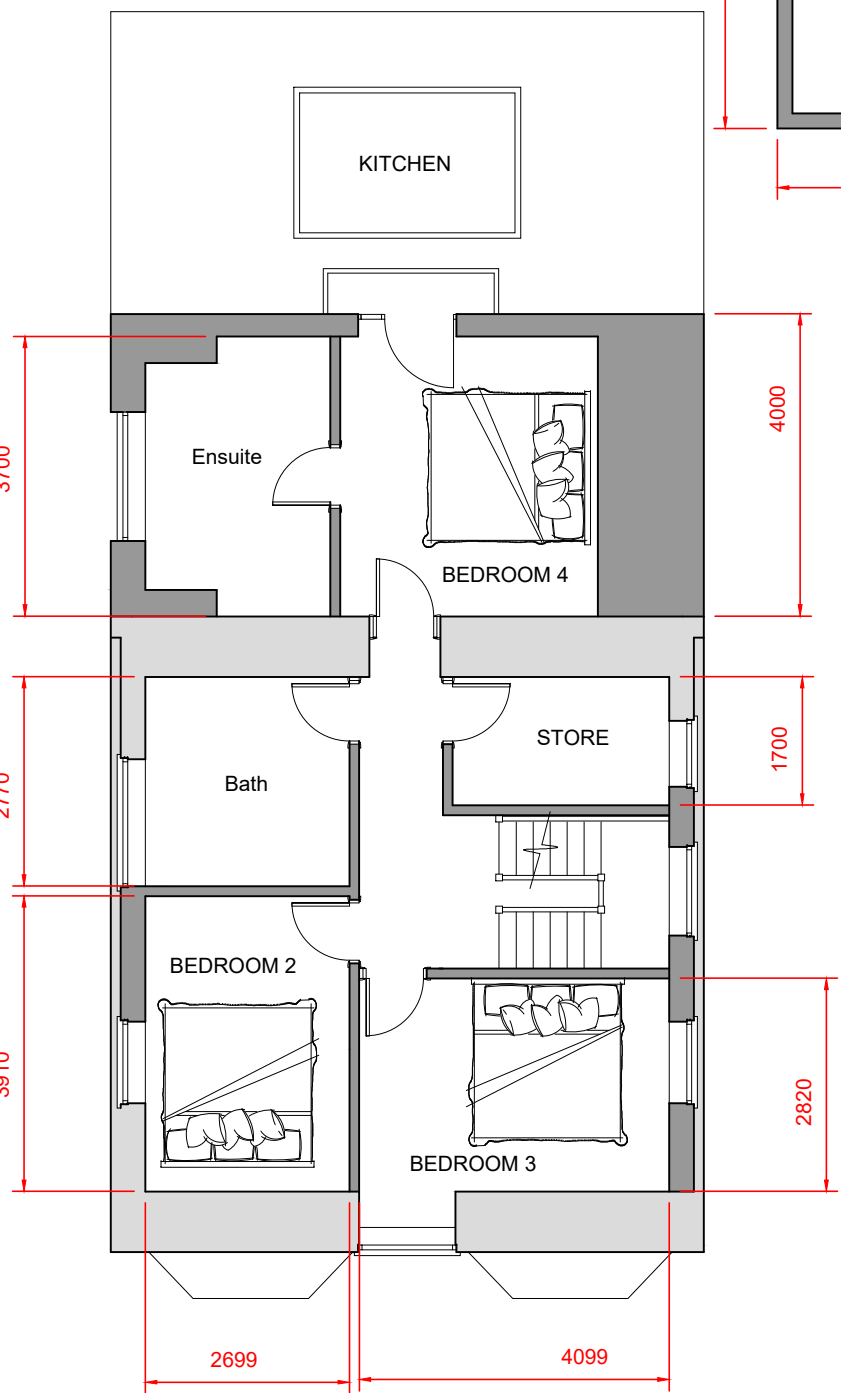


PROPOSED LOFT PLAN
SCALE 1 : 100

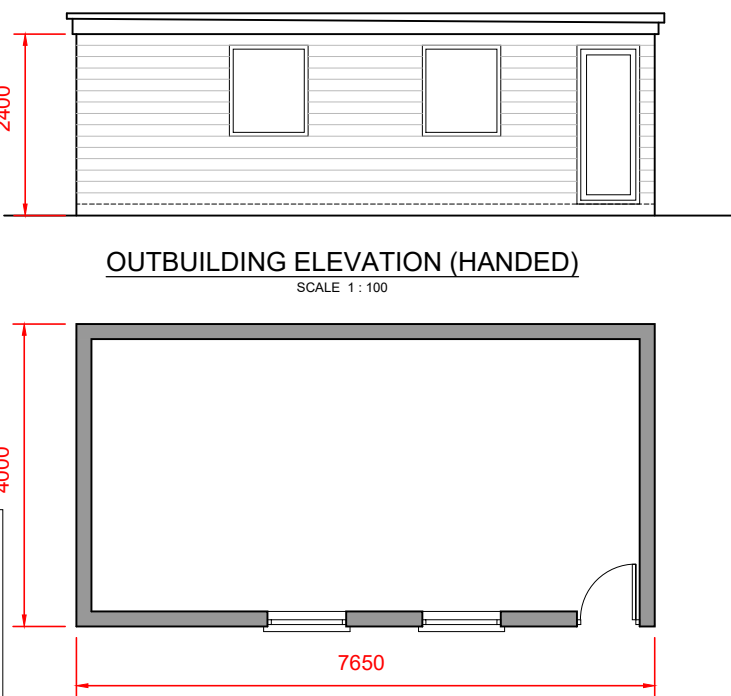

OUTBUILDING ELEVATION (HANDED)
SCALE 1 : 100

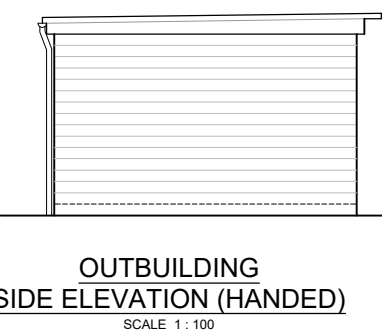

OUTBUILDING SIDE ELEVATION (HANDED)
SCALE 1 : 100

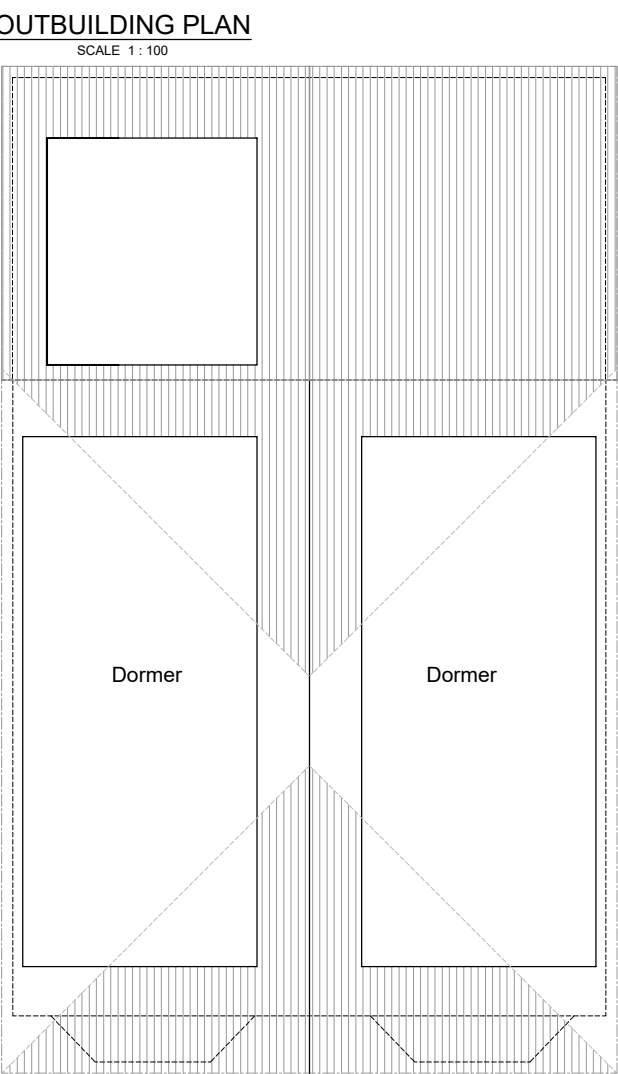

PROPOSED ROOF PLAN
SCALE 1 : 100



NOTES

© SK Design consultants - THIS DRAWING AND DESIGN REMAINS THE COPYRIGHT AND INTELLECTUAL PROPERTY OF SK CONSULTANTS AND SHALL NOT BE COPIED IN ANY FORMAT WITHOUT APPROVAL.

THIS DRAWING IS TO BE READ IN CONJUNCTION WITH ALL OTHER DRAWINGS AND DOCUMENTS PROVIDED. THE CONTRACTOR MUST CHECK ALL DIMENSIONS ON SITE BEFORE PLACING ORDERS FOR MATERIALS OR SHOP FABRICATIONS OR COMMENCING WORKS ON SITE. ANY DISCREPANCIES SHOULD BE NOTIFIED BEFORE PROCEEDING.

SK Designs in partnership with NewLook renovations.
22 Netley close Caversham Reading
RG4 6SR
Tel : 07821111602

Client:
Mr Surendranath Reddy and Mrs Prasanna Glory Suda

Project:
Single storey rear , Part first floor extensions and a Loft conversion and Outbuilding.

Location:
8 Woodlands Avenue, Woodley, READING, RG5 3HJ

Drawing Title:
PLANS AND ELEVATIONS

Date:
DEC 2025

Sheet Size:
A1

Drawn:
SK

Drawing No:

P1684-02

Revision:

.