



Note
Use figured dimensions only. All dimensions are to be checked on site and any discrepancies, errors or omissions are to be reported to the architect prior to commencement of works.

DRAWING KEY


EXISTING WALLS

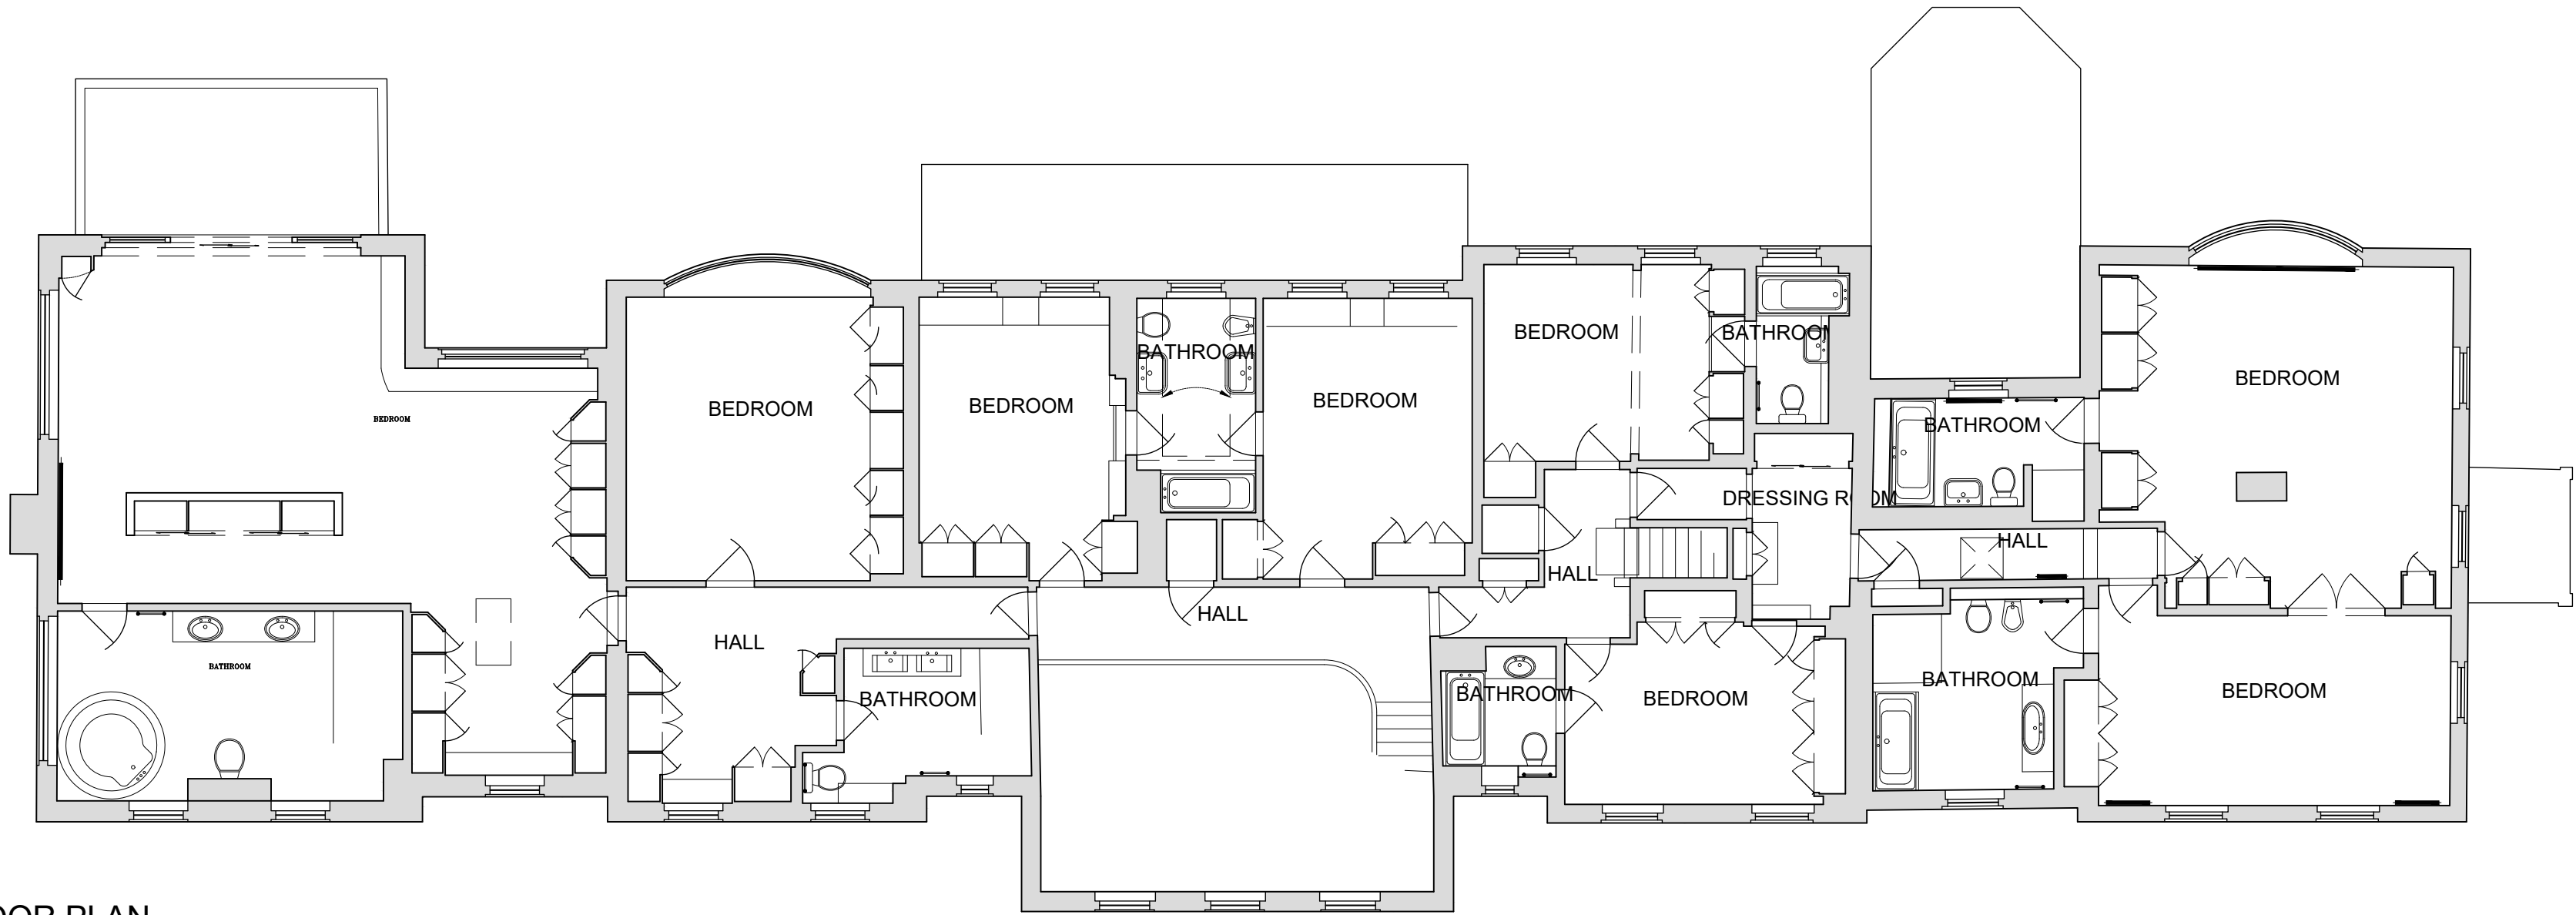


EXISTING FIRST FLOOR PLAN

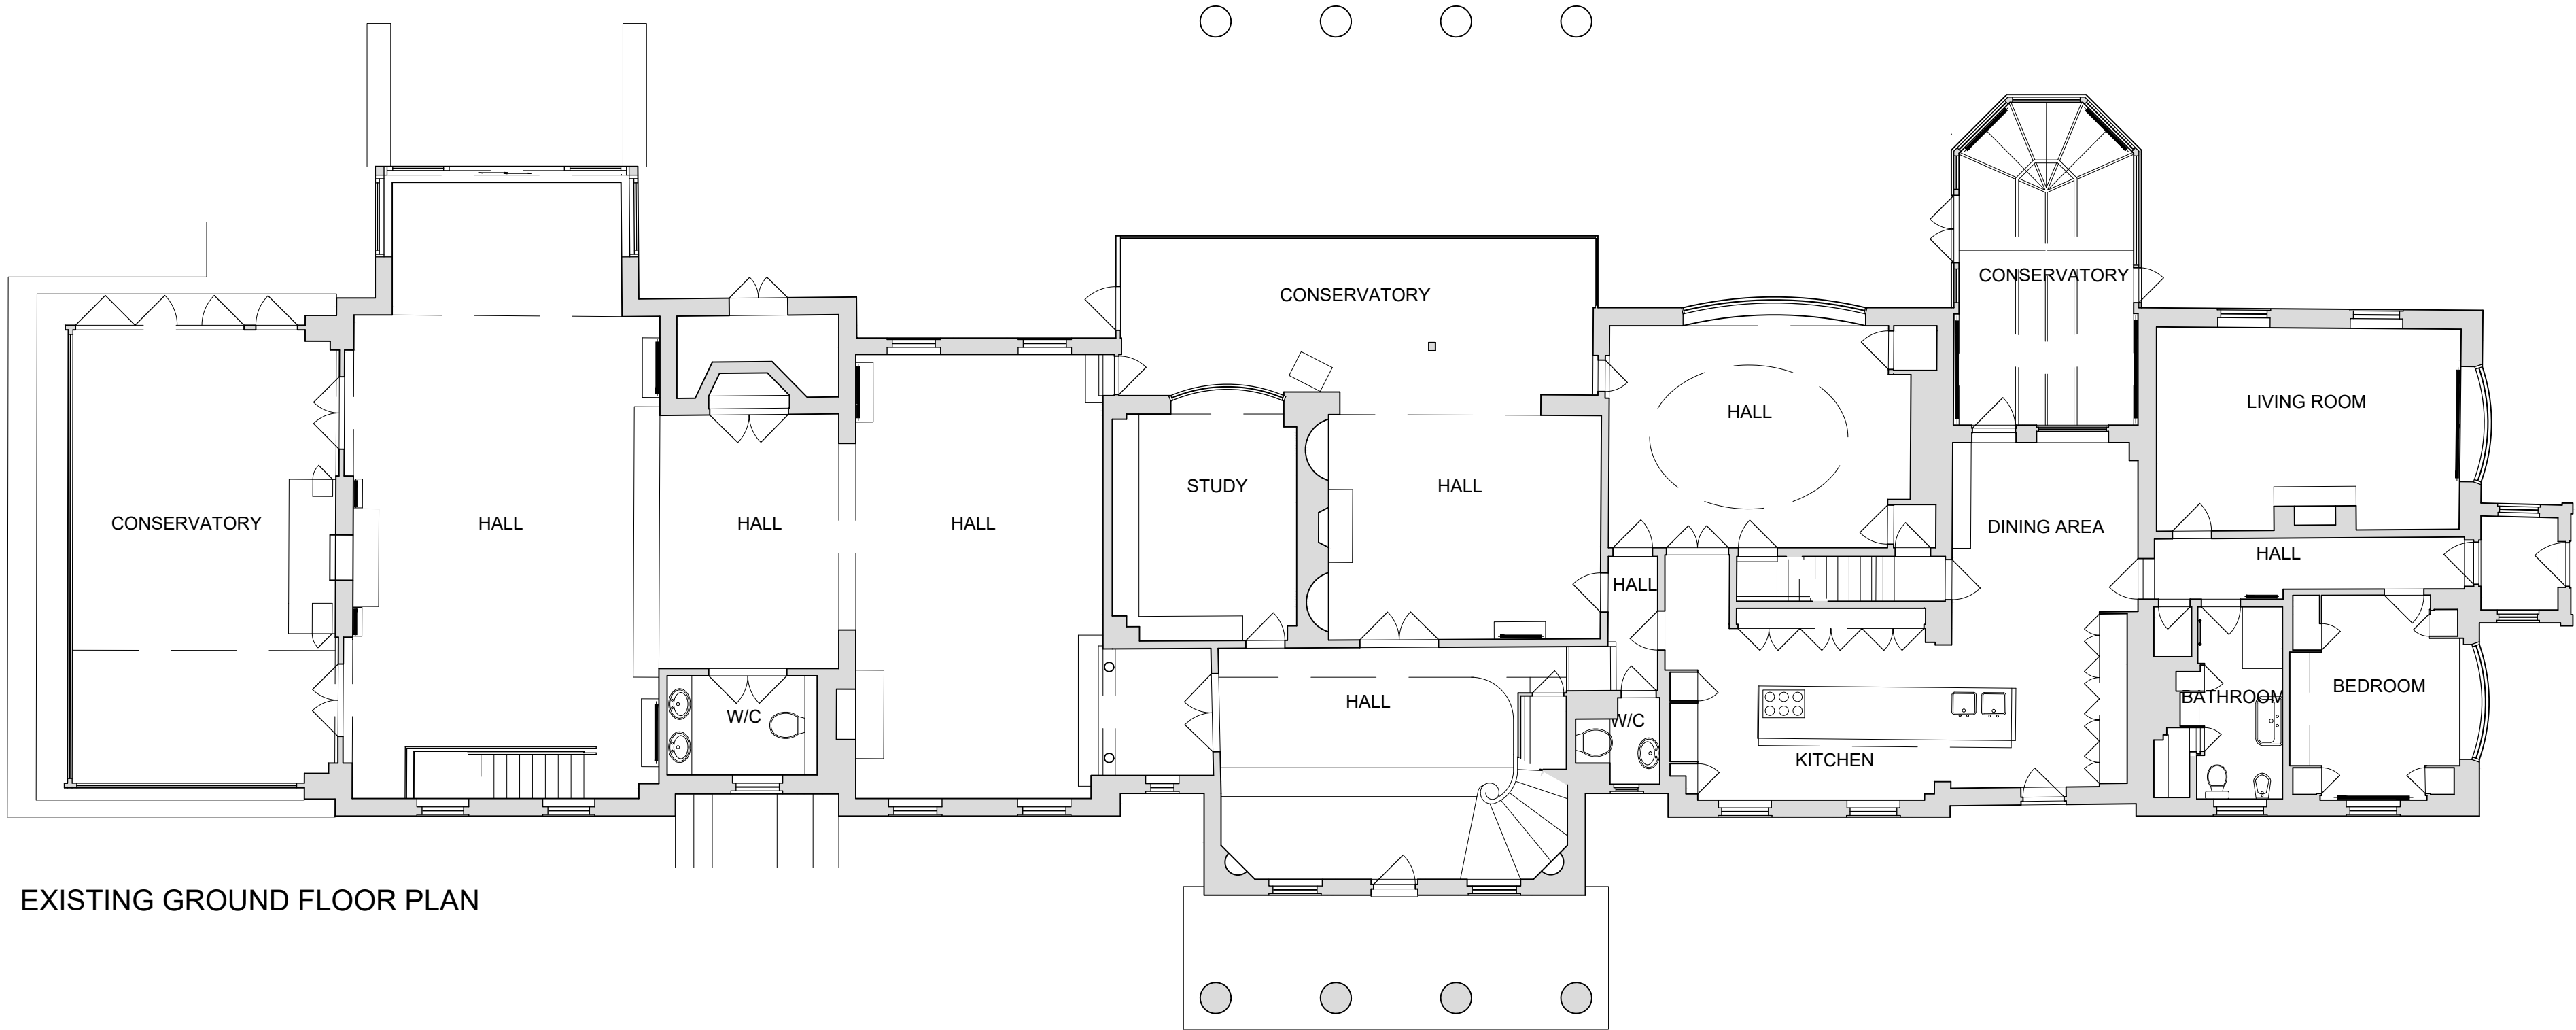

EXISTING GROUND FLOOR PLAN

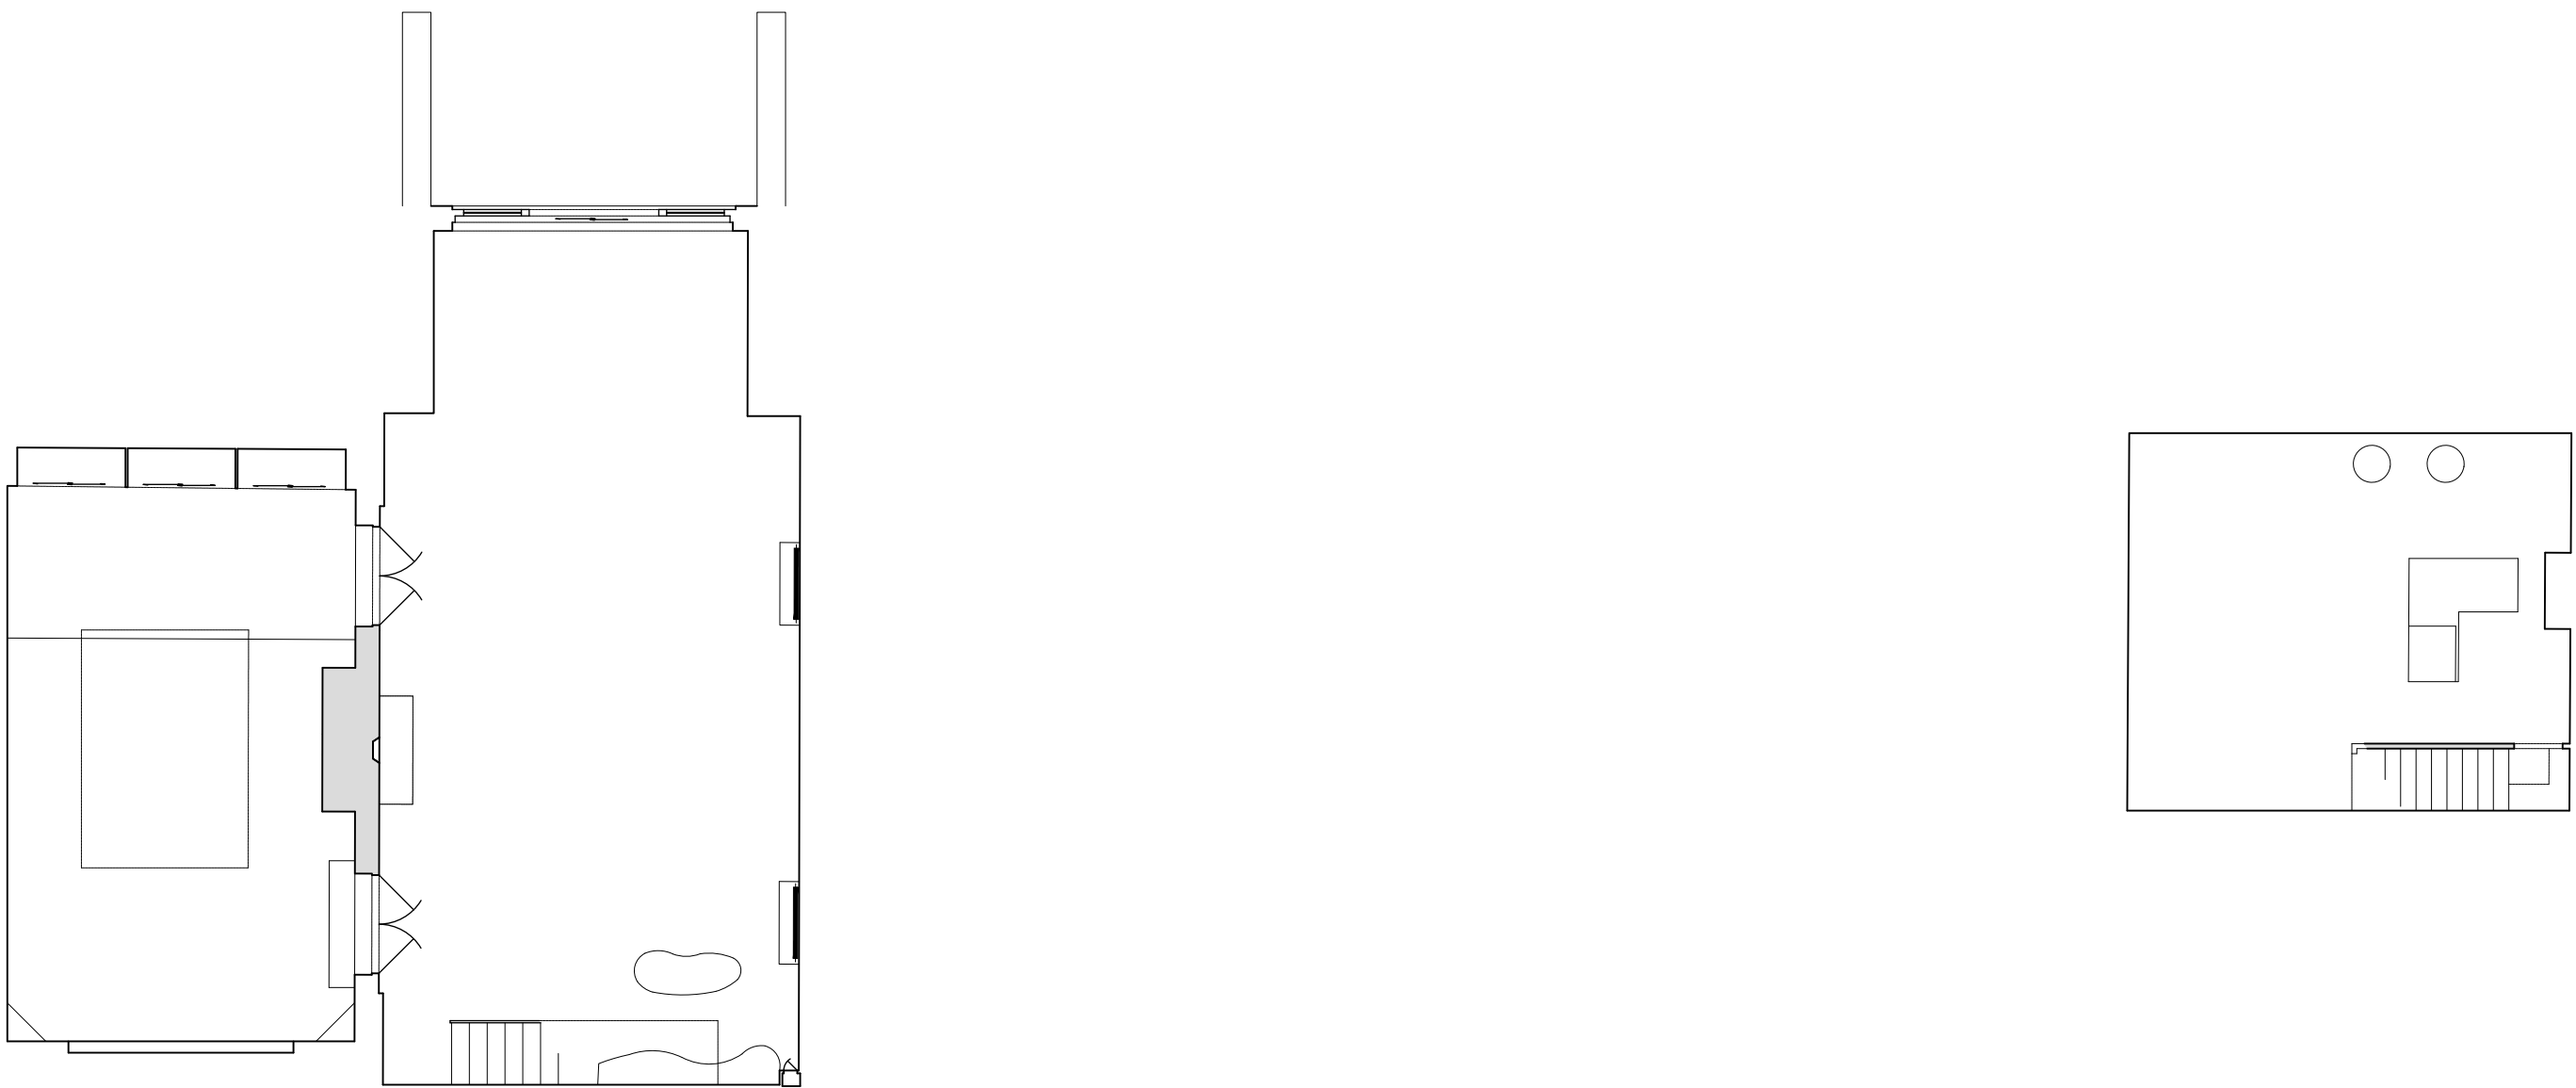

EXISTING BASEMENT PLAN

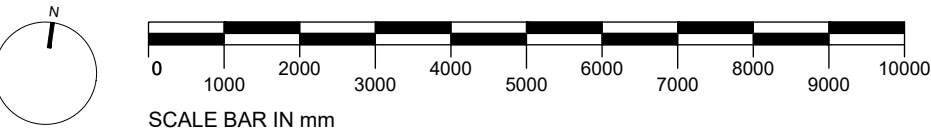

Rev	Notes	Date	By
-----	-------	------	----

ALL DIMENSIONS APPROXIMATE

SCHEME DESIGN SUBJECT TO
STRUCTURAL ENGINEER /SERVICES ENGINEER,
& PLANNERS COMMENT

Planning



Studios 33-34, 10 Hornsey St, London. N7 8EL
Tel 020 7336 8555 - e-mail - architect@bbpartnership.co.uk

Client
Bobby Ahluwalia

Project
Sonning Court
Sonning-on-Thames, Berkshire
RG4 6UR

Drawing
Application 1
Existing Basement, Ground and First Floor Plan

Date SEPT'25	Scale 1:100 @A1	Drawn by ML
drg.no. BBP0730_101	Revision -	

© 2022 BB PARTNERSHIP LIMITED - ALL RIGHTS RESERVED
- CHECK ALL DIMENSIONS ON SITE