



Note

Use figured dimensions only. All dimensions are to be checked on site and any discrepancies, errors or omissions are to be reported to the architect prior to commencement of works.

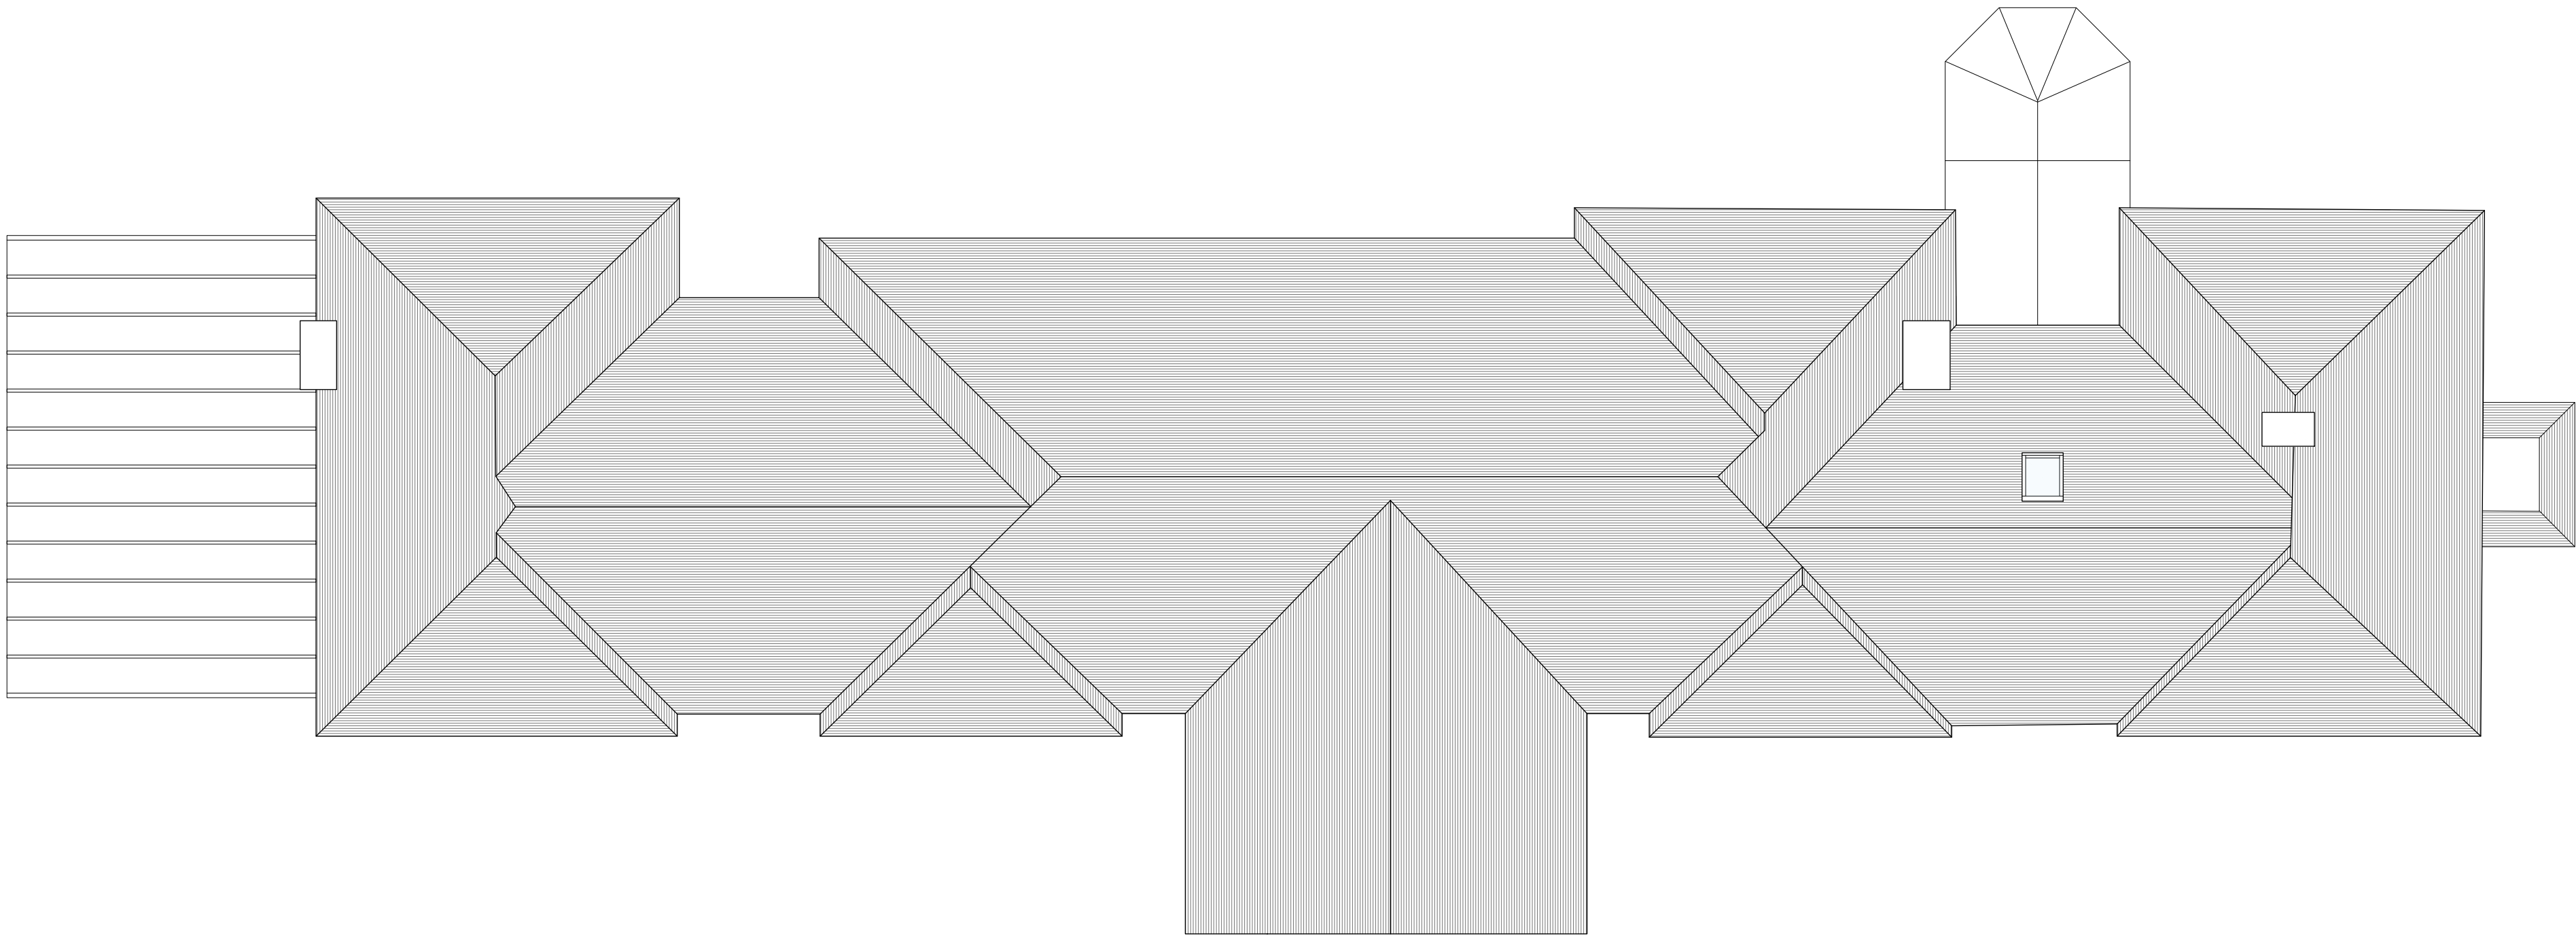

EXISTING ROOF PLAN

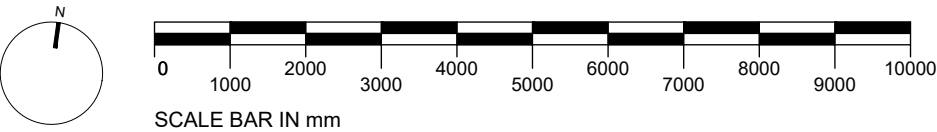

Rev	Notes	Date	By
-----	-------	------	----

ALL DIMENSIONS APPROXIMATE

SCHEME DESIGN SUBJECT TO
STRUCTURAL ENGINEER /SERVICES ENGINEER,
& PLANNERS COMMENT

Planning



Studios 33-34, 10 Hornsey St, London. N7 8EL
Tel 020 7336 8555 - e-mail - architect@bbpartnership.co.uk

Client Bobby Ahluwalia		
Project Sonning Court Sonning-on-Thames, Berkshire RG4 6UR		
Drawing Application 1 Existing Roof Plan		
Date SEPT'25	Scale 1:100 @A1	Drawn by ML
drg.no. BBP0730_102		Revision -