


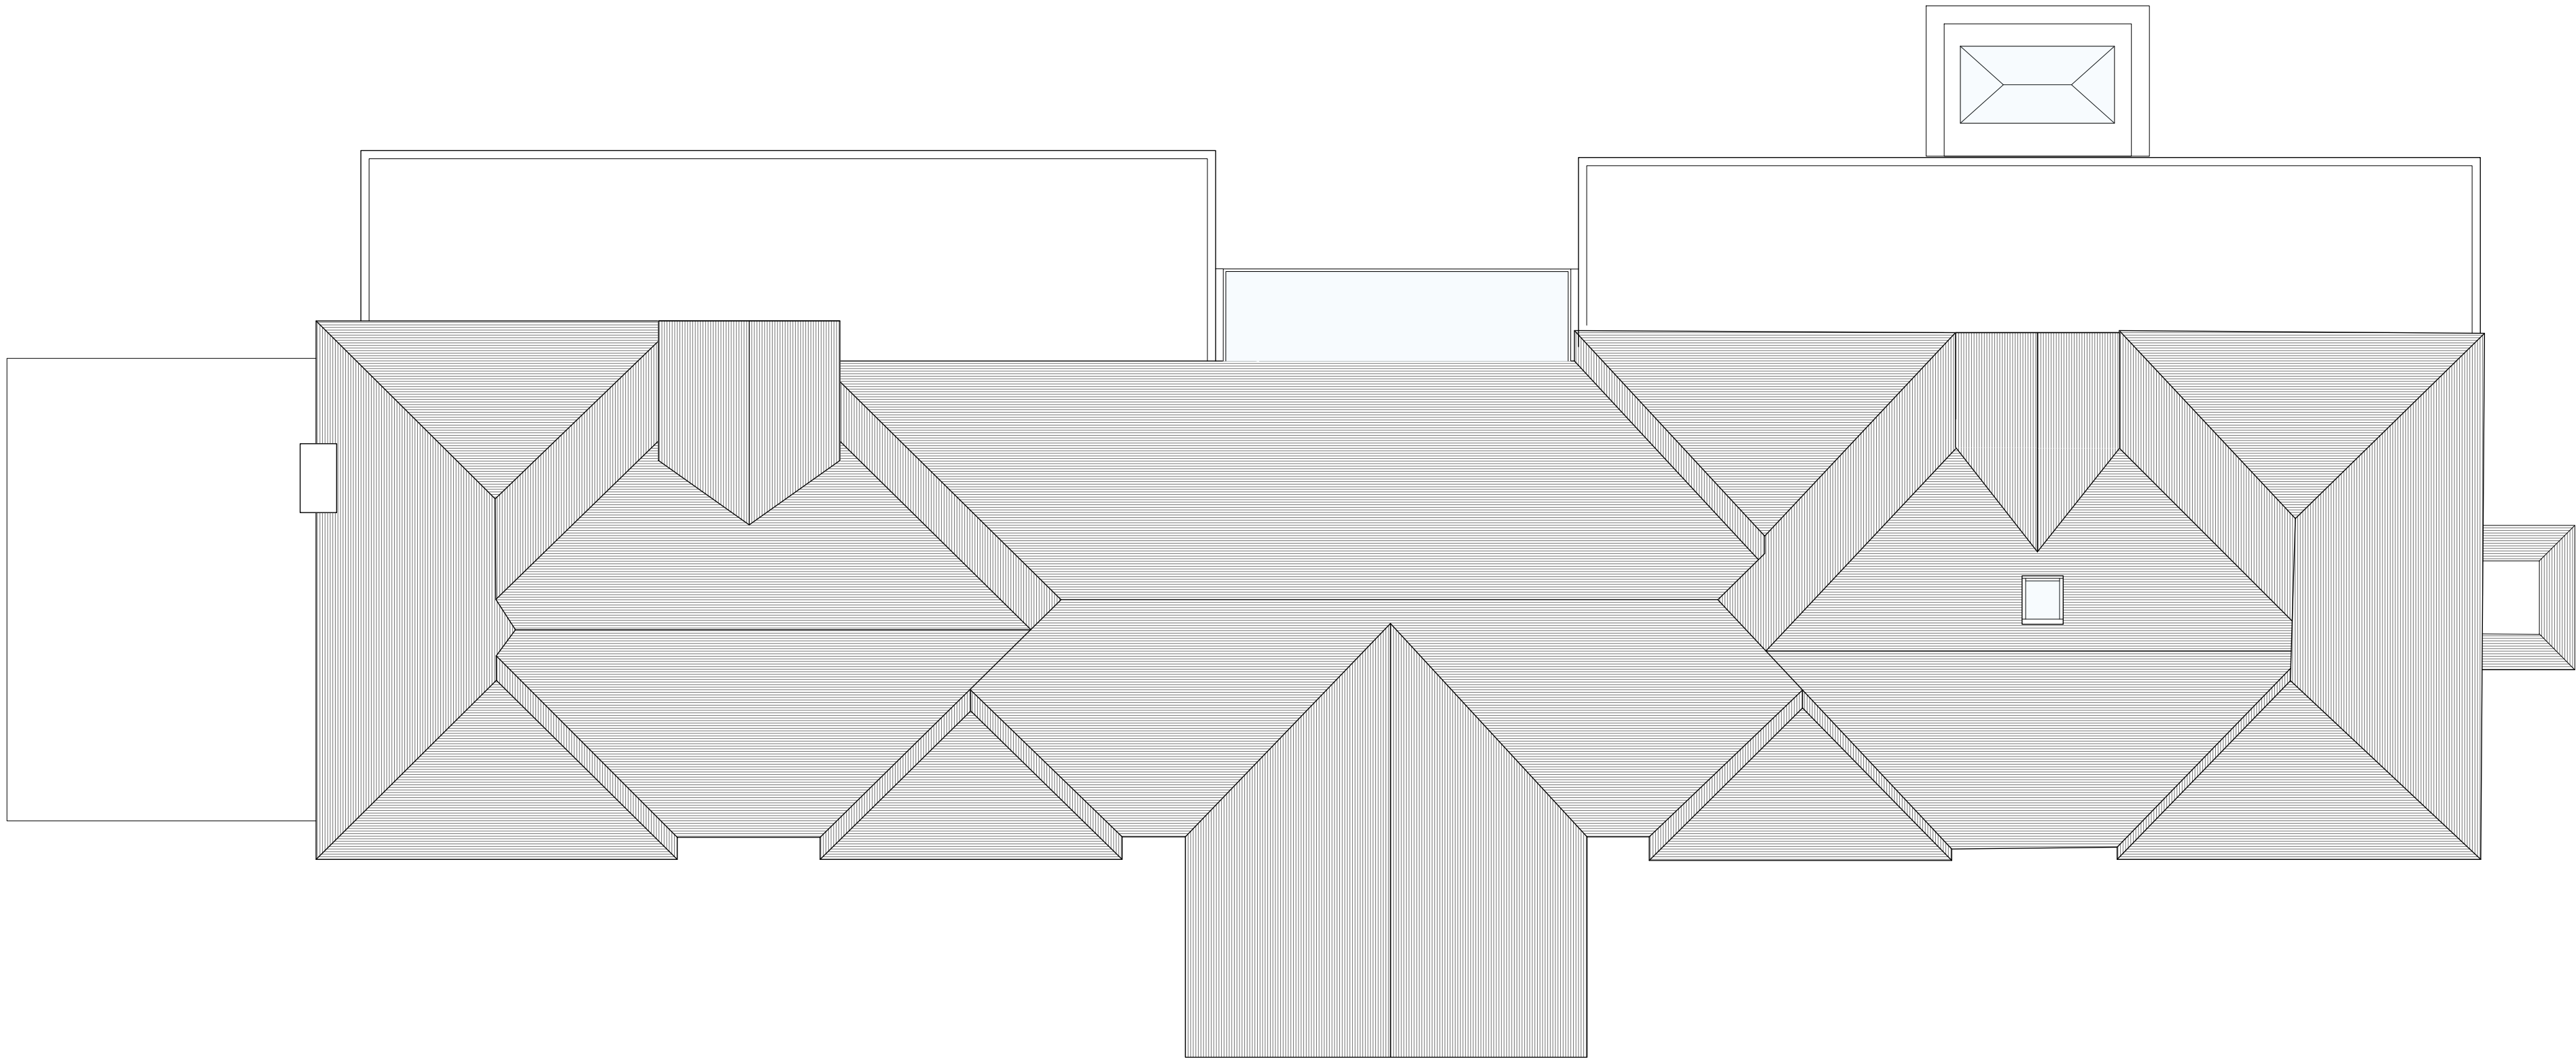



PROPOSED ROOF PLAN

Note

Use figured dimensions only. All dimensions are to be checked on site and any discrepancies, errors or omissions are to be reported to the architect prior to commencement of works.

DRAWING KEY

- EXISTING STRUCTURE RETAINED
- PROPOSED STRUCTURE
- PROPOSED EXTENSIONS

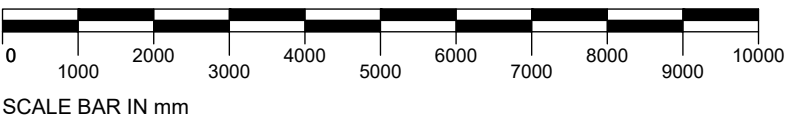 

Rev	Notes	Date	By
ALL DIMENSIONS APPROXIMATE			
SCHEME DESIGN SUBJECT TO STRUCTURAL ENGINEER /SERVICES ENGINEER, & PLANNERS COMMENT			
Planning			
BB PARTNERSHIP CHARTERED ARCHITECTS			
Studios 33-34, 10 Hornsey St, London. N7 8EL Tel 020 7336 8555 - e-mail - architect@bbpartnership.co.uk			
Client Bobby Ahluwalia			
Project Sonning Court Sonning-on-Thames, Berkshire RG4 6UR			
Drawing Application 1 Proposed Roof Plan			
Date SEPT'25	Scale 1:100 @A1	Drawn by ML	
drg.no. BBP0730_202		Revision -	
© 2022 BB PARTNERSHIP LIMITED - ALL RIGHTS RESERVED - CHECK ALL DIMENSIONS ON SITE			