



2 Spring Cottages Shed site plan

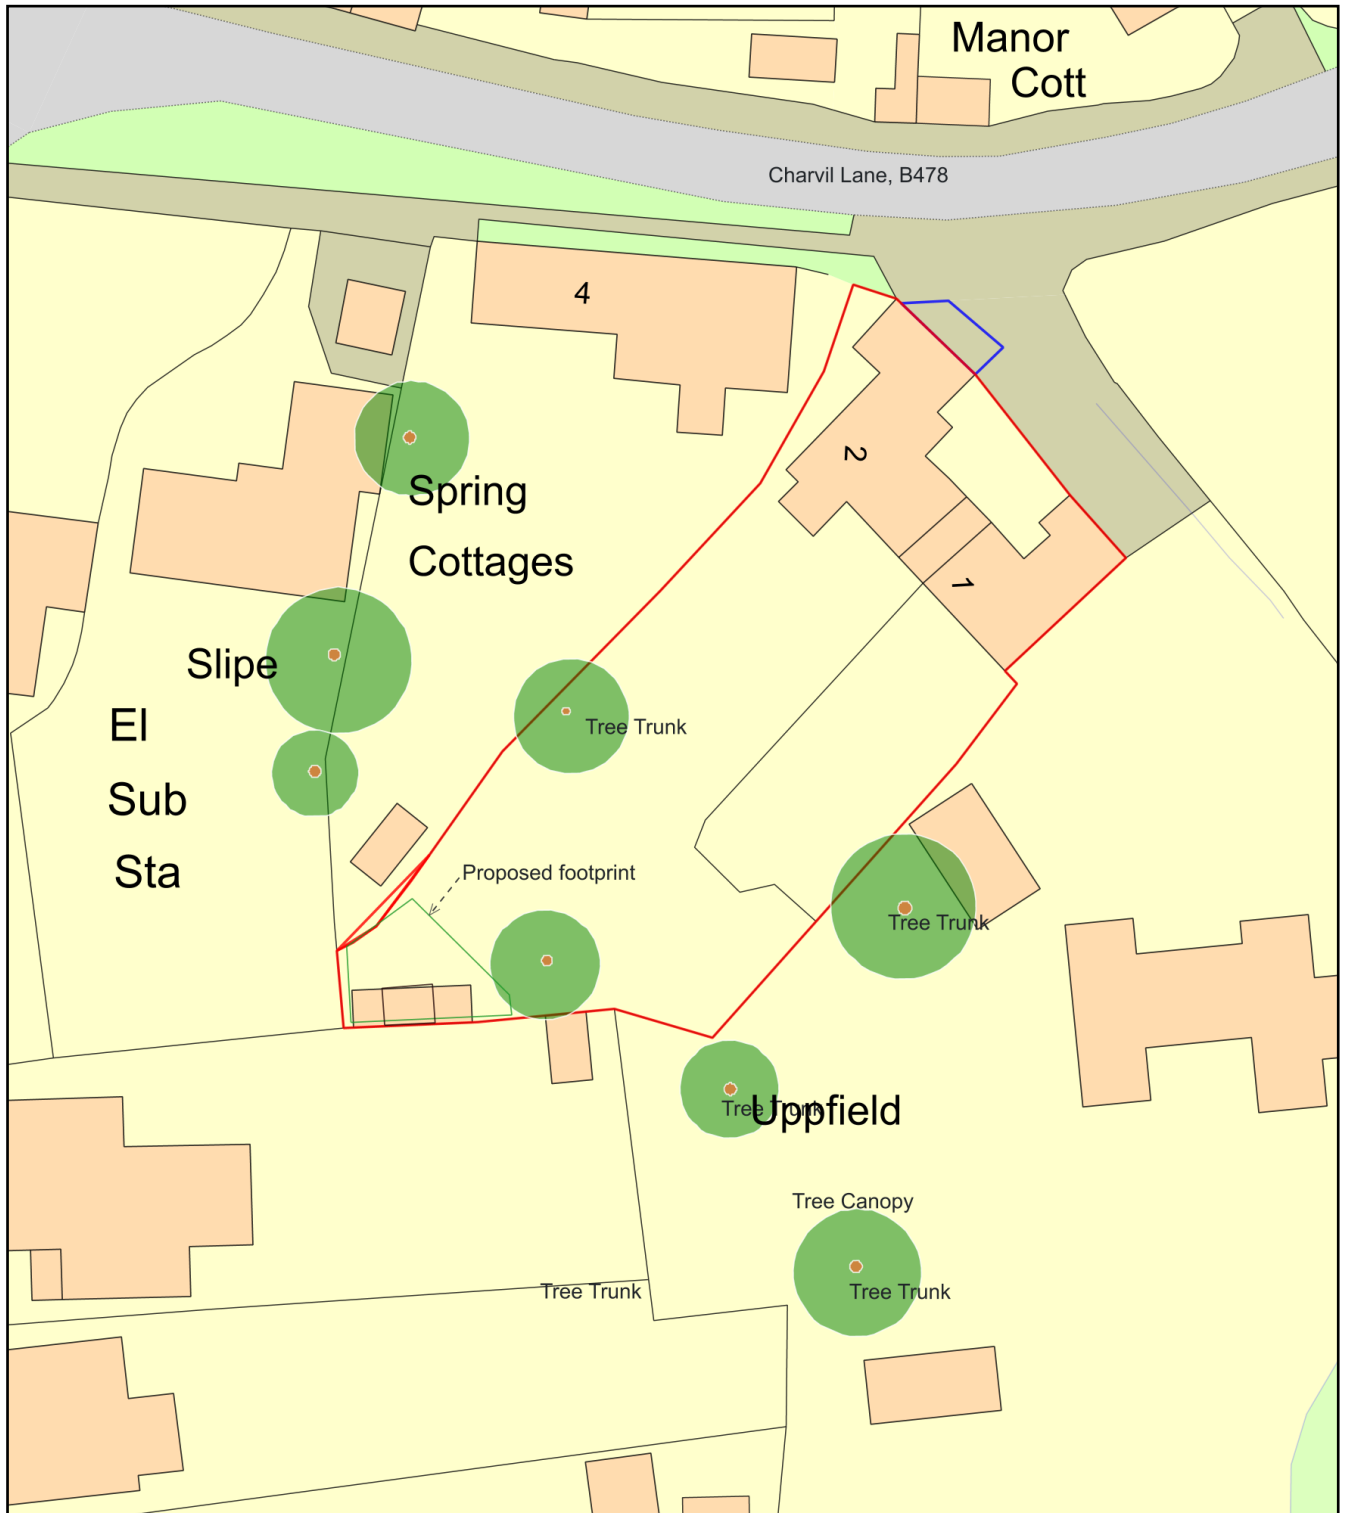

0 20
Metres

 

Plan Produced for: Dominic de Vere

Date Produced: 19 Sep 2025

Plan Reference Number: TQRQM25128113940165

Scale: 1:500 @ A4