



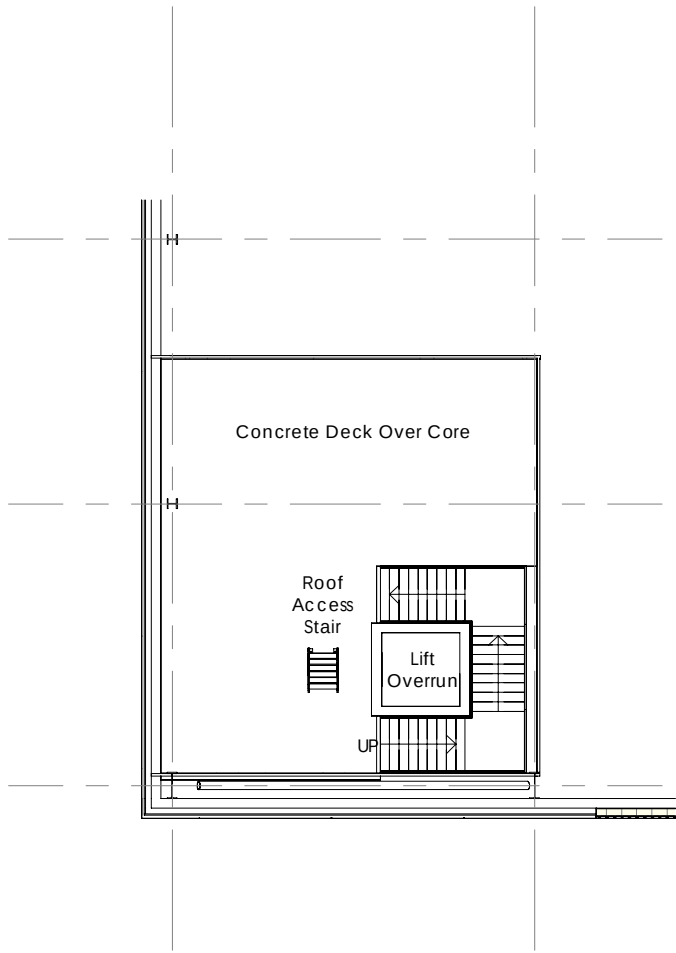

Proposed Roof Access Stair
1 : 200

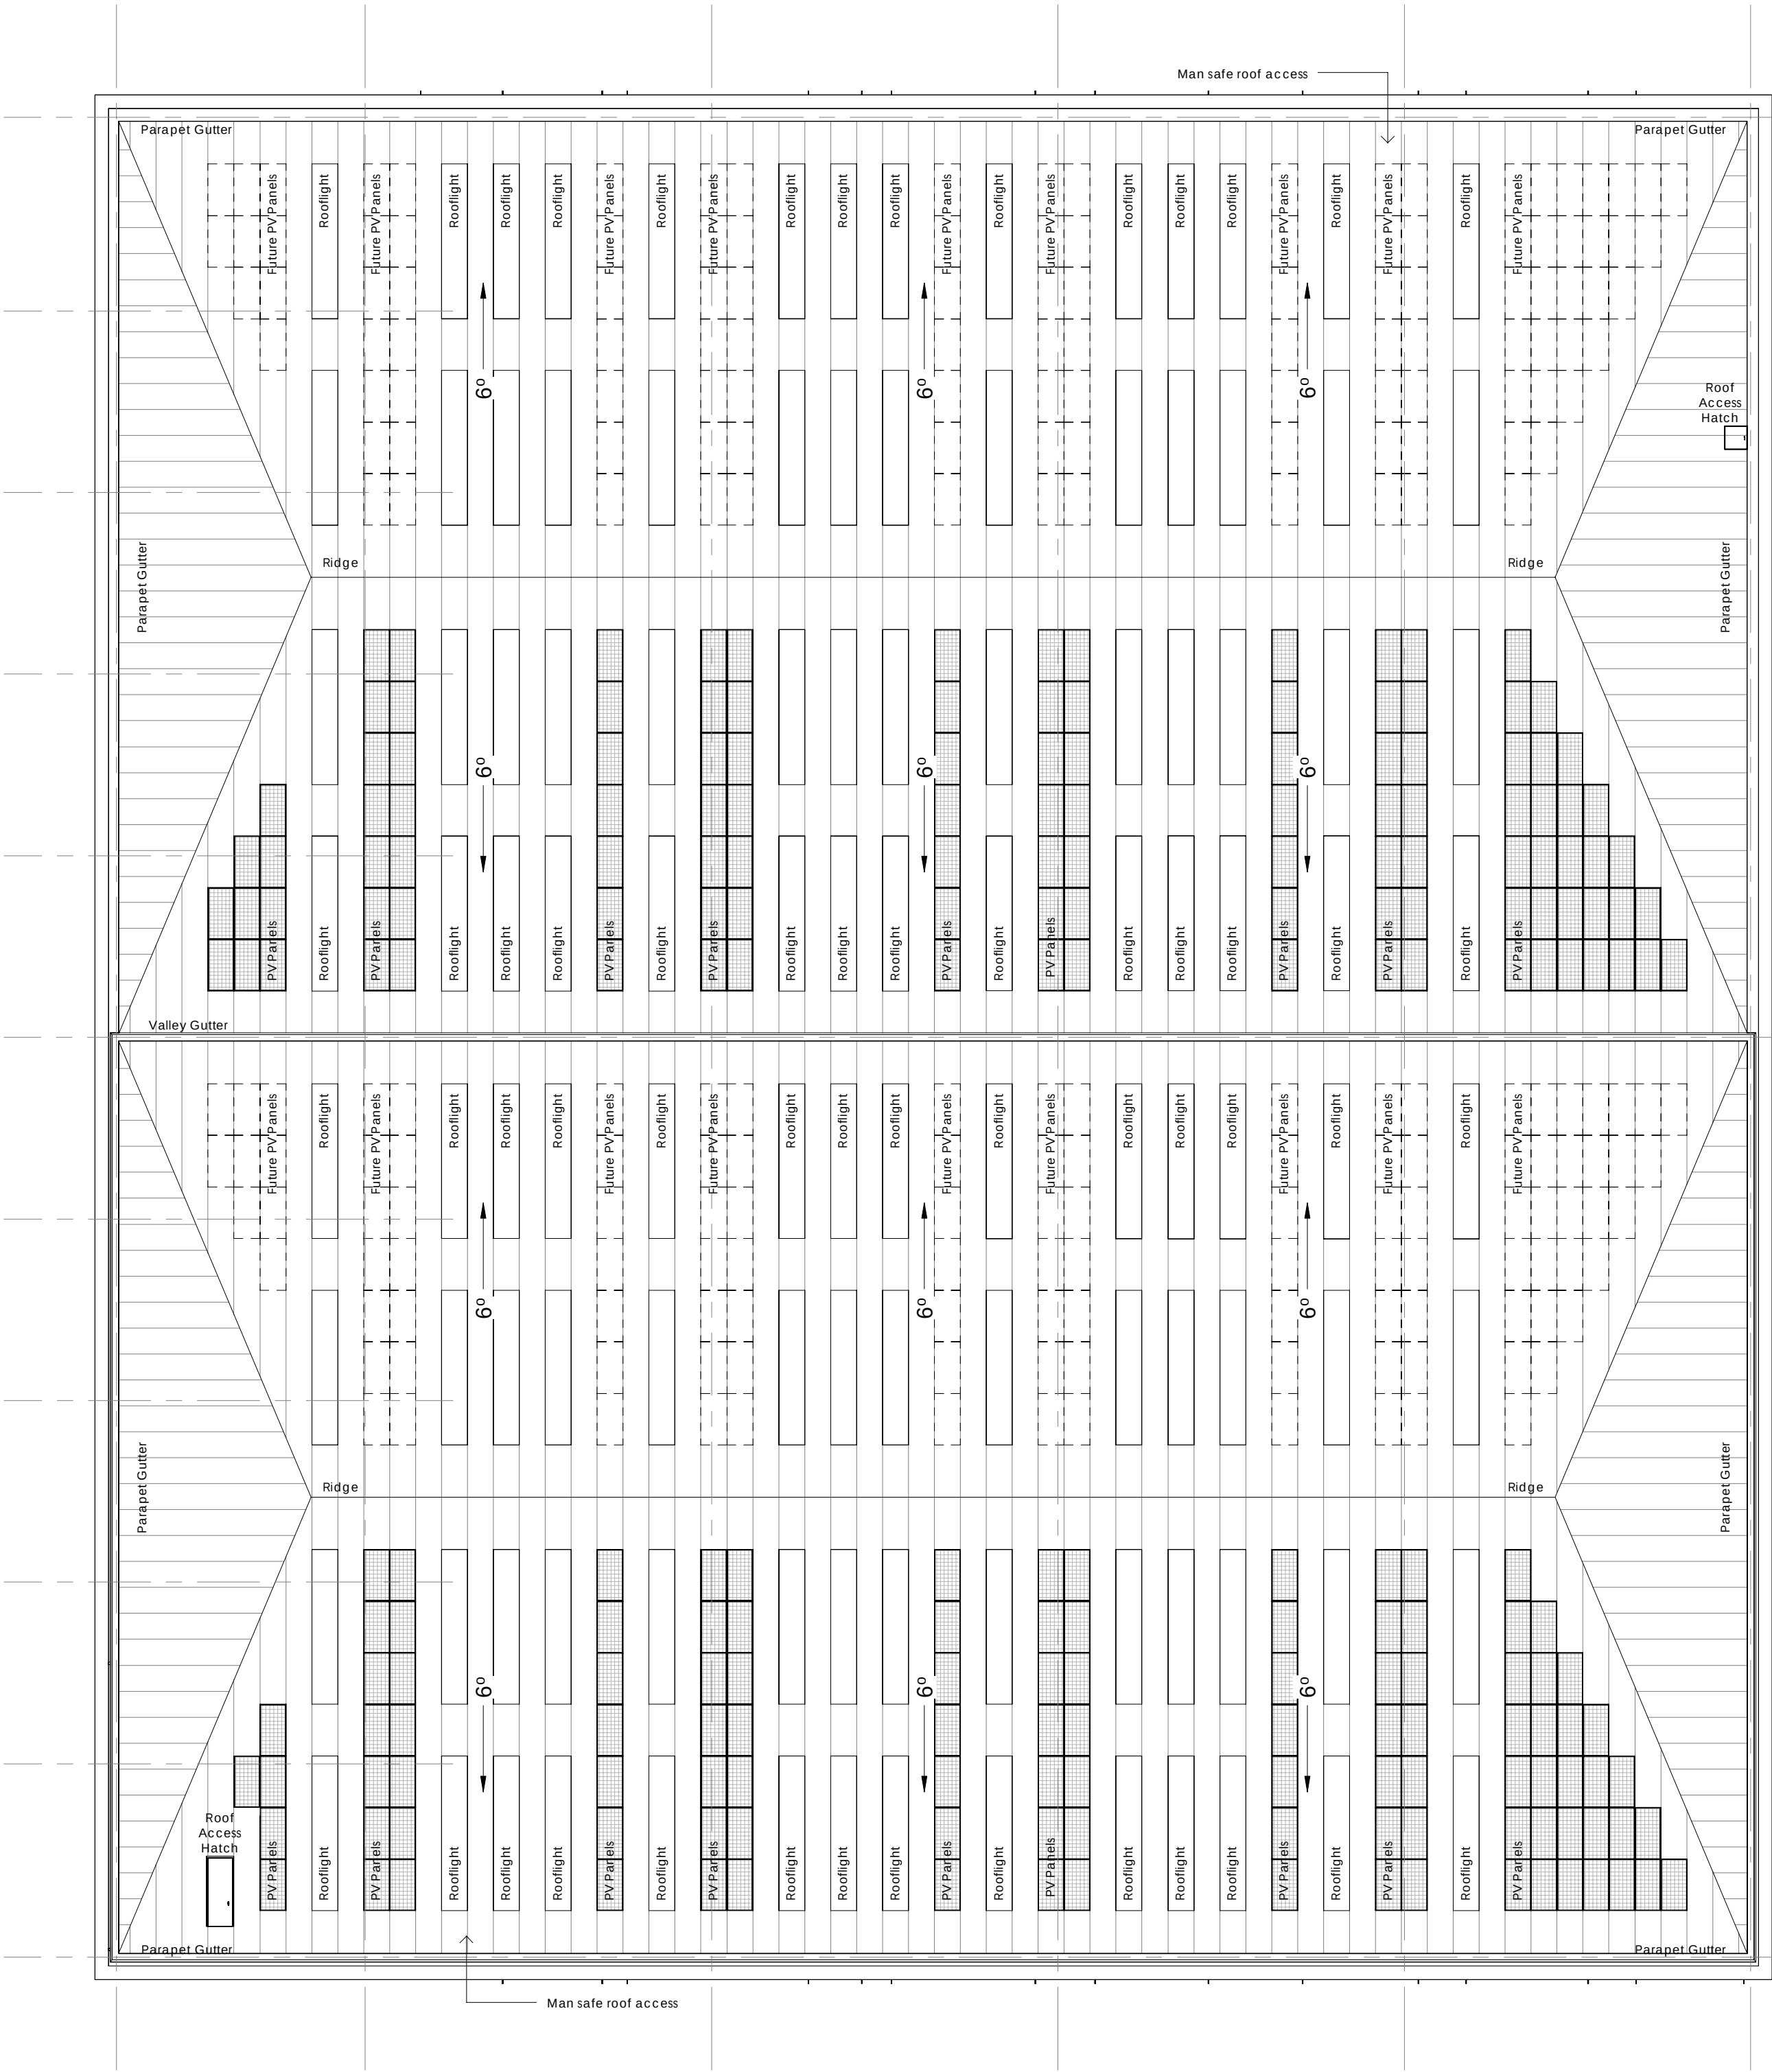

Proposed Roof Plan
1 : 200

Roof Notes
Indicative layout for both
15% rooflights and 10% PV Panels
Roof to be profiled built up system,
Colour to be
Light Grey RAL 7038

The Harris Group Ltd does not accept liability for any deviation to our drawings or specification. This Drawing is copyright and may not be reproduced in whole or part without written authority.

PLANNING DRAWING
This drawing has been prepared for submission to the relevant Local Authority as part of a Planning Application. It is not intended to assist with the pricing of any elements.

For Structural details refer to the Structural & Civil Engineers detailed design drawings & specifications.

For M&E information, refer to the M&E Engineers and sub contractor's design drawings & specifications.

For Health & Safety information, refer to the Designers Risk Assessments. This drawing is copyright and may not be reproduced in whole or part without written authority.

Drawing Revisions					Drawn	Chkd By
Rev	Date	Description				
P01	04.08.25	Updated to comments.	TM	OJC		
P02	07.08.25	Updated to comments	TM	OJC		
P03	12.08.25	General amendments.	TM	OJC		
P04	13.08.25	Update to roof design.	TM	OJC		



0 2 4 10m
SCALE 1 : 200



Architecture
Masterplanning
Interior Design

www.harrispartnership.com

Wakefield Manchester Milton Keynes Reading London Harrogate Edinburgh

Client



Project Title

PROPOSED BUILDING 810
Winnersh Triangle Business Park
Eskdale Road, Winnersh Triangle
Reading, RG41 5TS

Drawing Title

Proposed Roof Plan

Drawn	Checked	Scale @A1	BIM Status	Date
TM	OJC	As indicated		07/25

Drawing Status	Rev.	THP Project No
PLANNING	P04	17922-1

Project No. Originator Volume Level Type Role Number

17922-1 -THPW - XX - XX- DR- A-1021