





N. Front Elevation 1:100

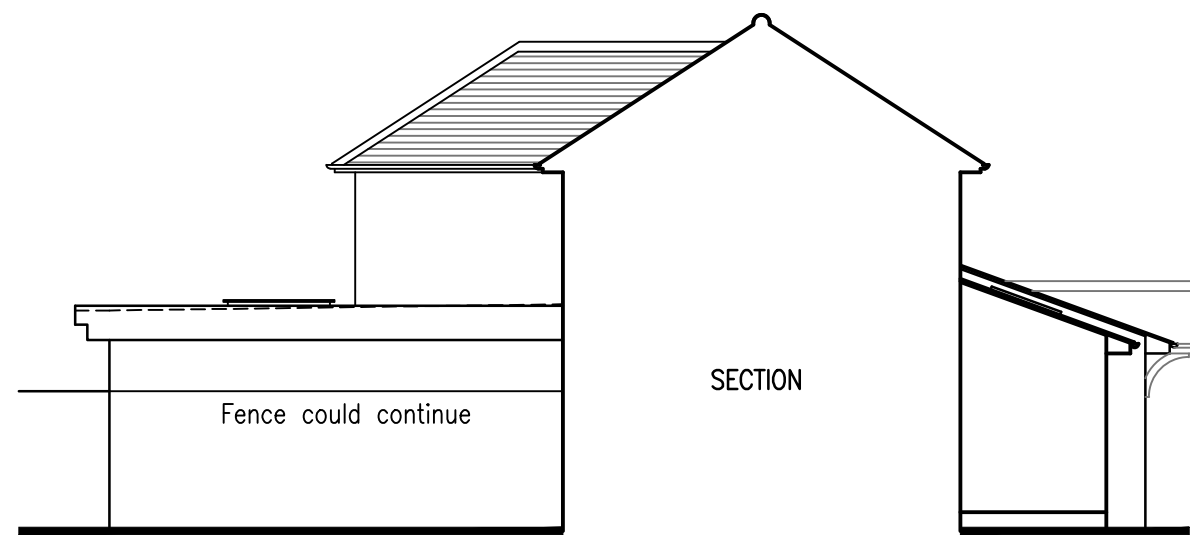

E. Side Section/Elevation 1:100




S. Rear Elevation 1:100

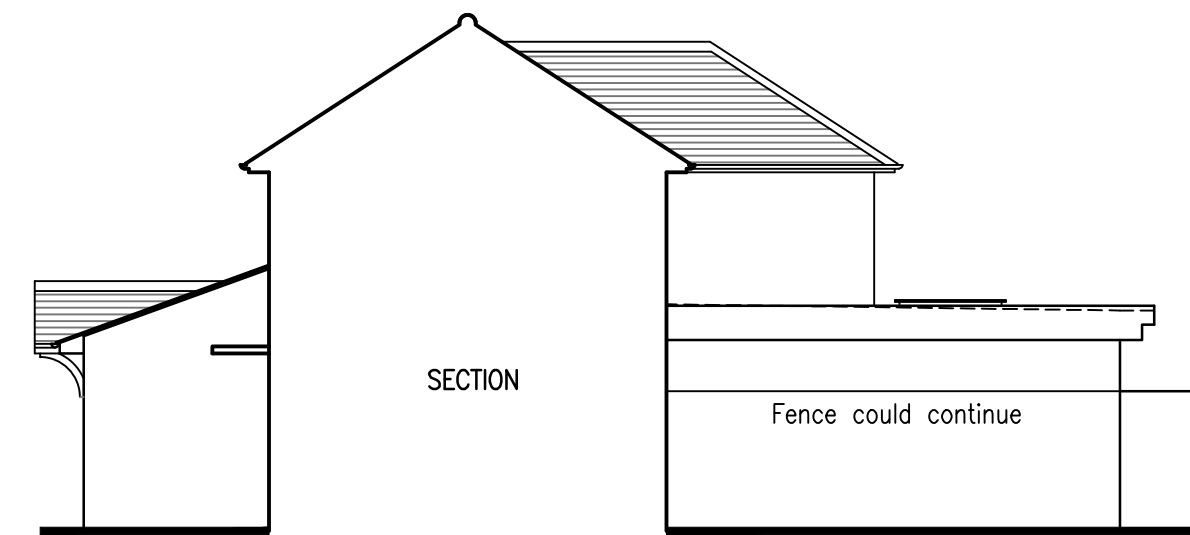


W. Side Section/Elevation 1:100

General notes:
New combi-boiler
Skylights could be tilt openable


Materials:
New materials generally to match existing
Brown concrete interlocking roof tiles
Red/brown brickwork
White d. glazed uPVC windows
Black round uPVC guttering

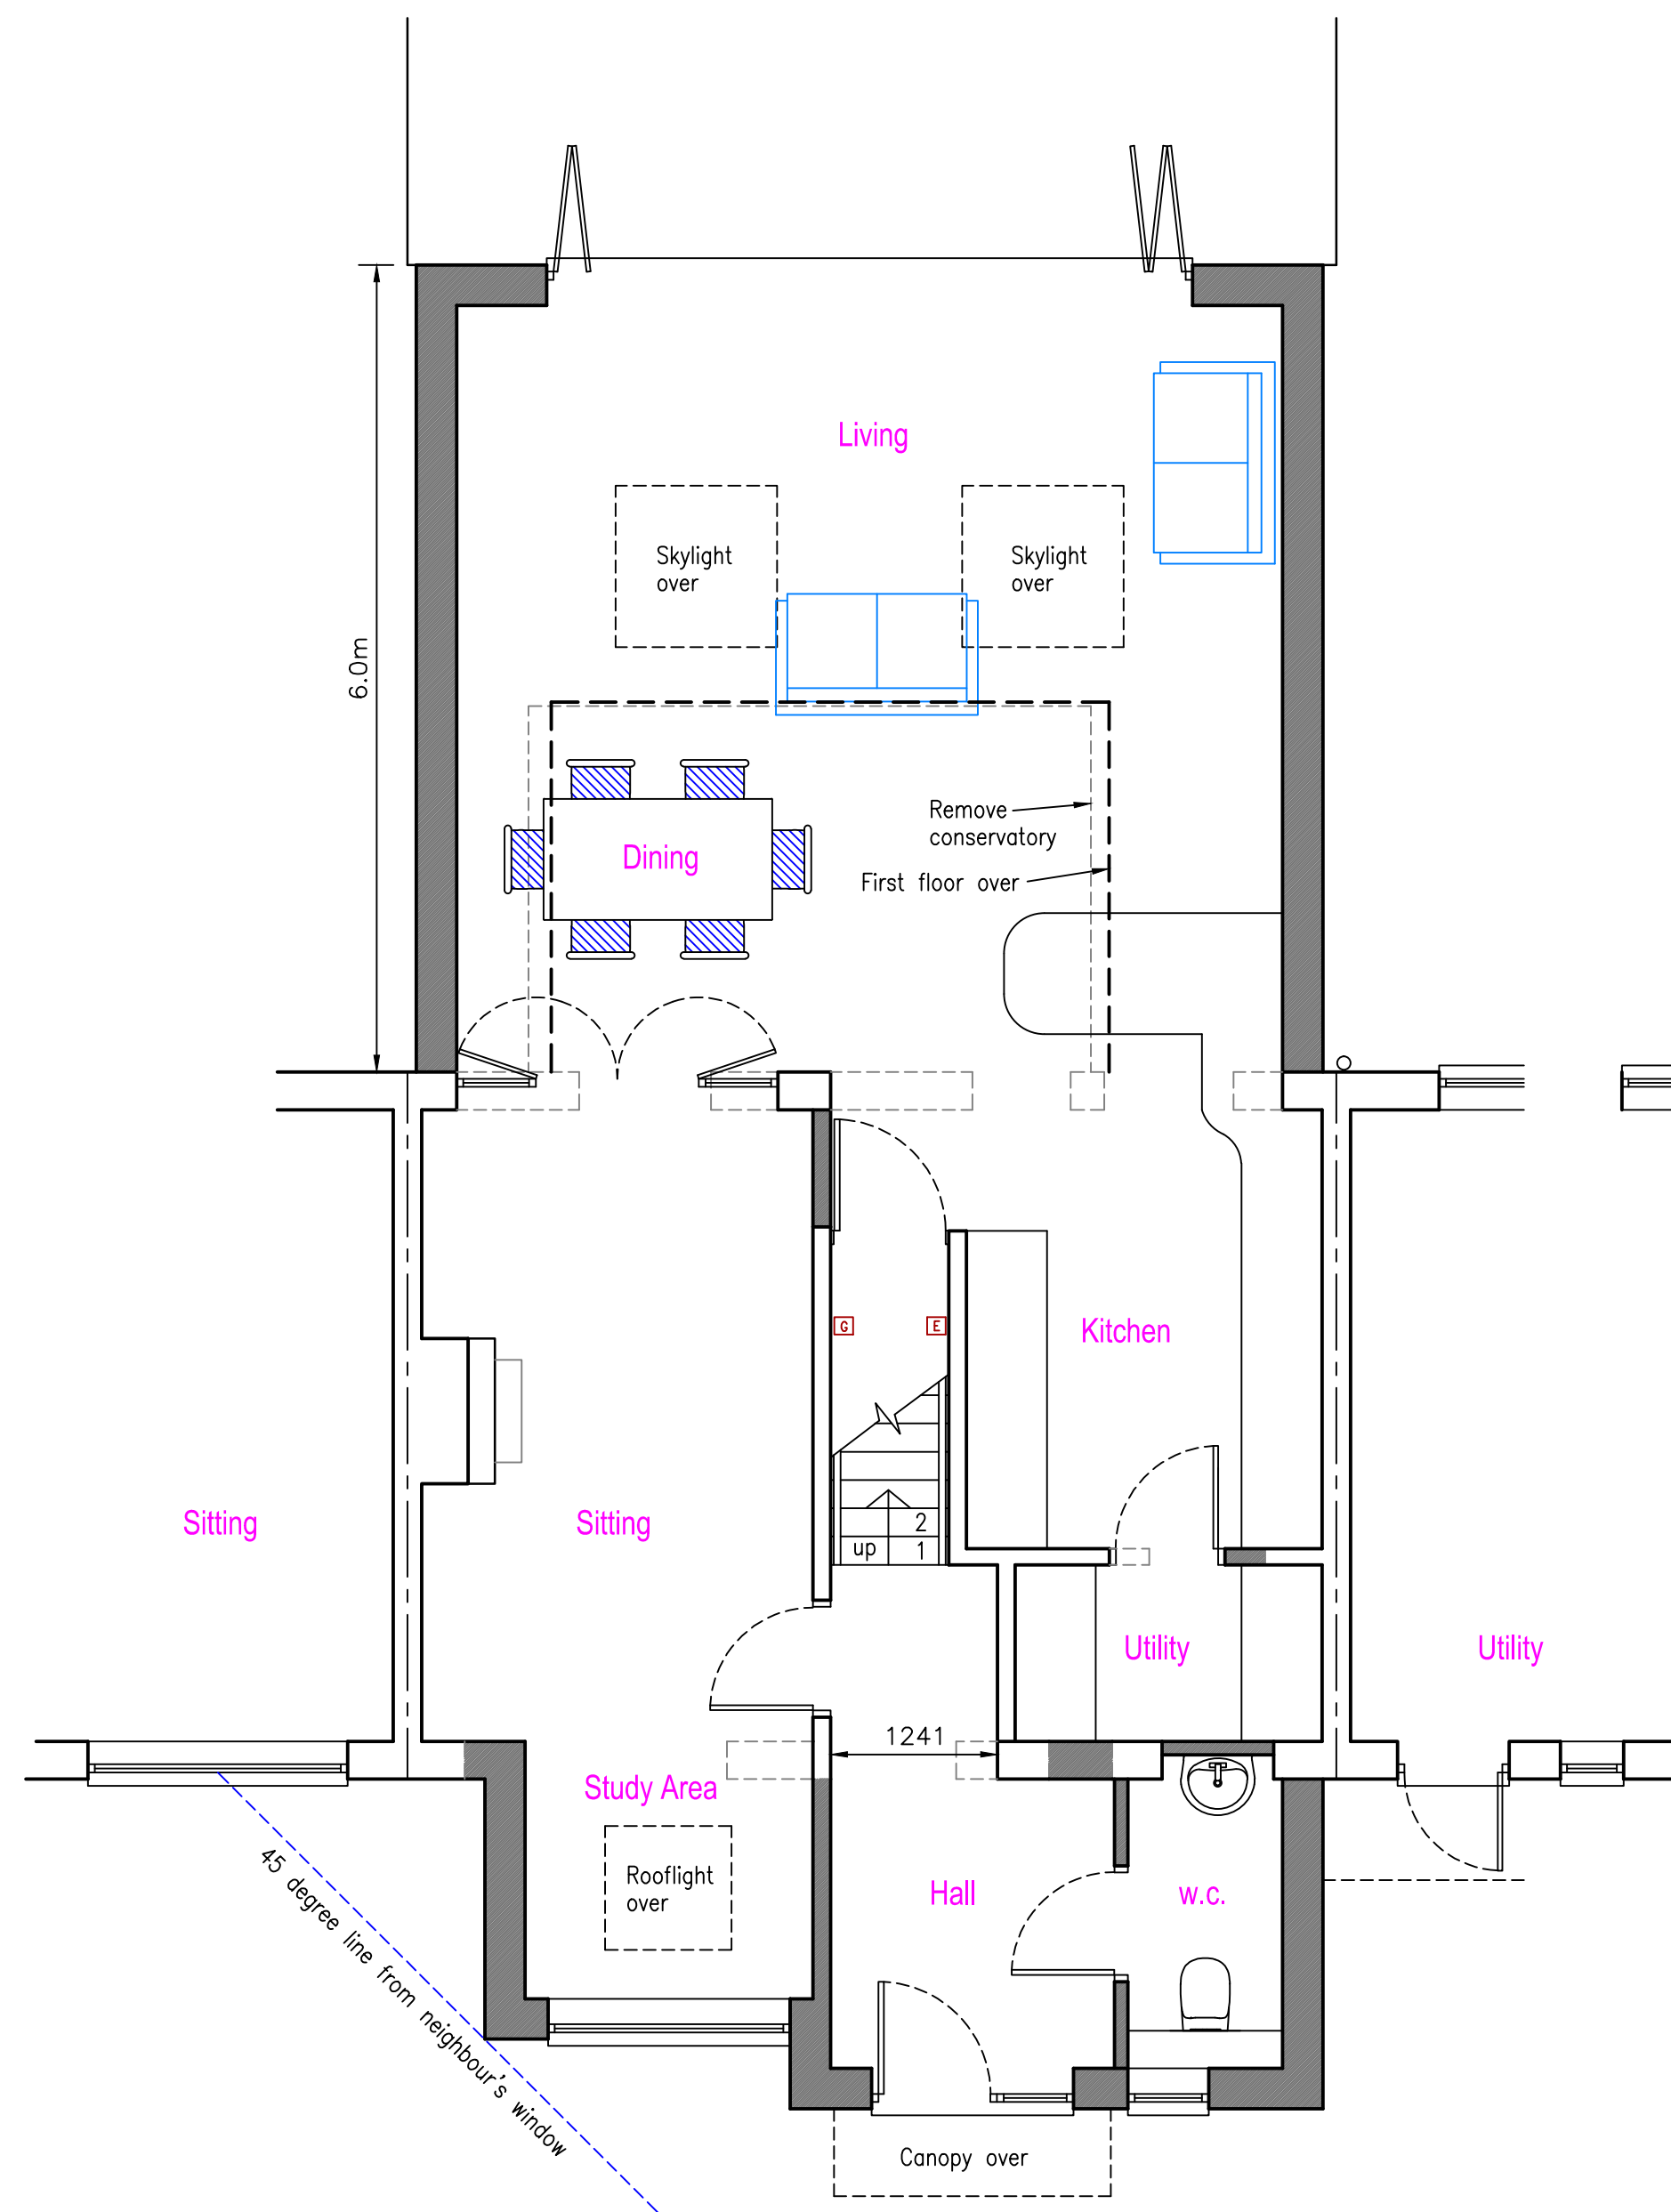

Ground Floor Plan 1:50

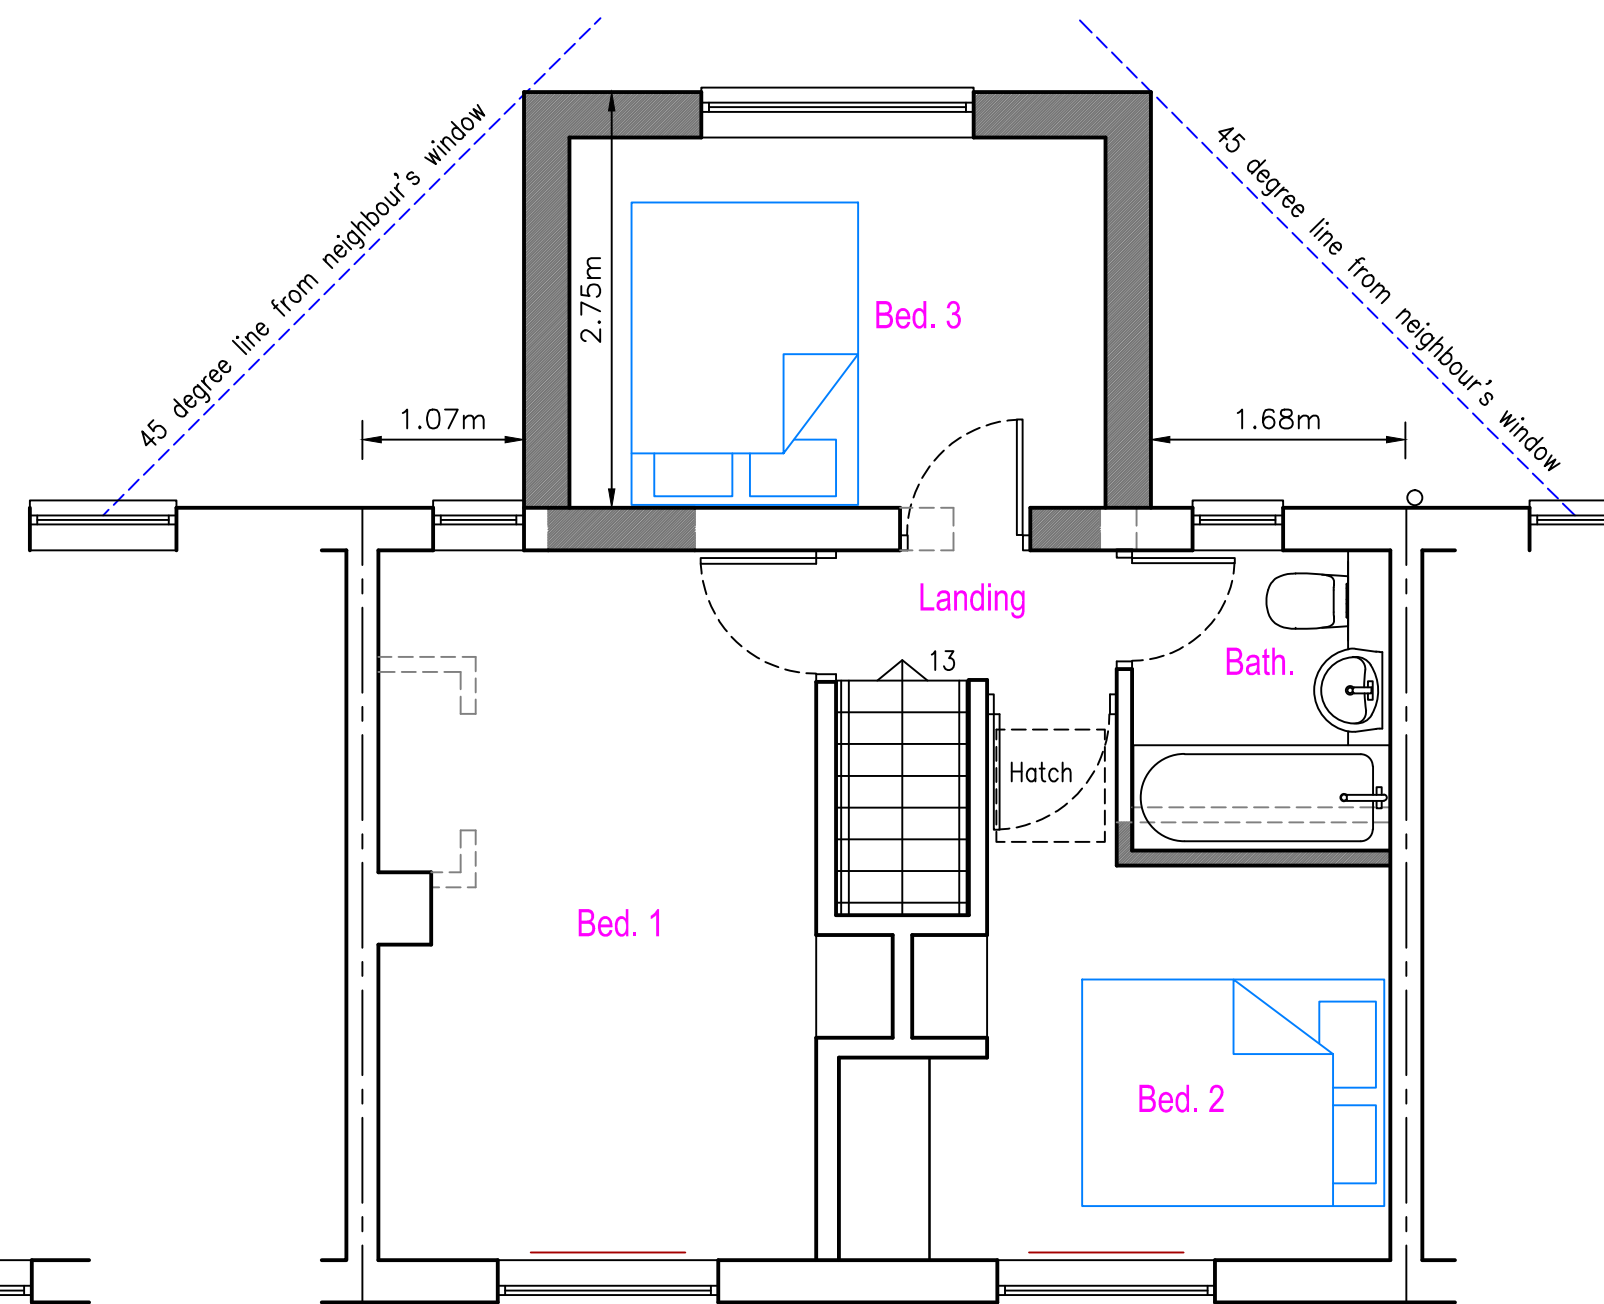

First Floor Plan 1:50

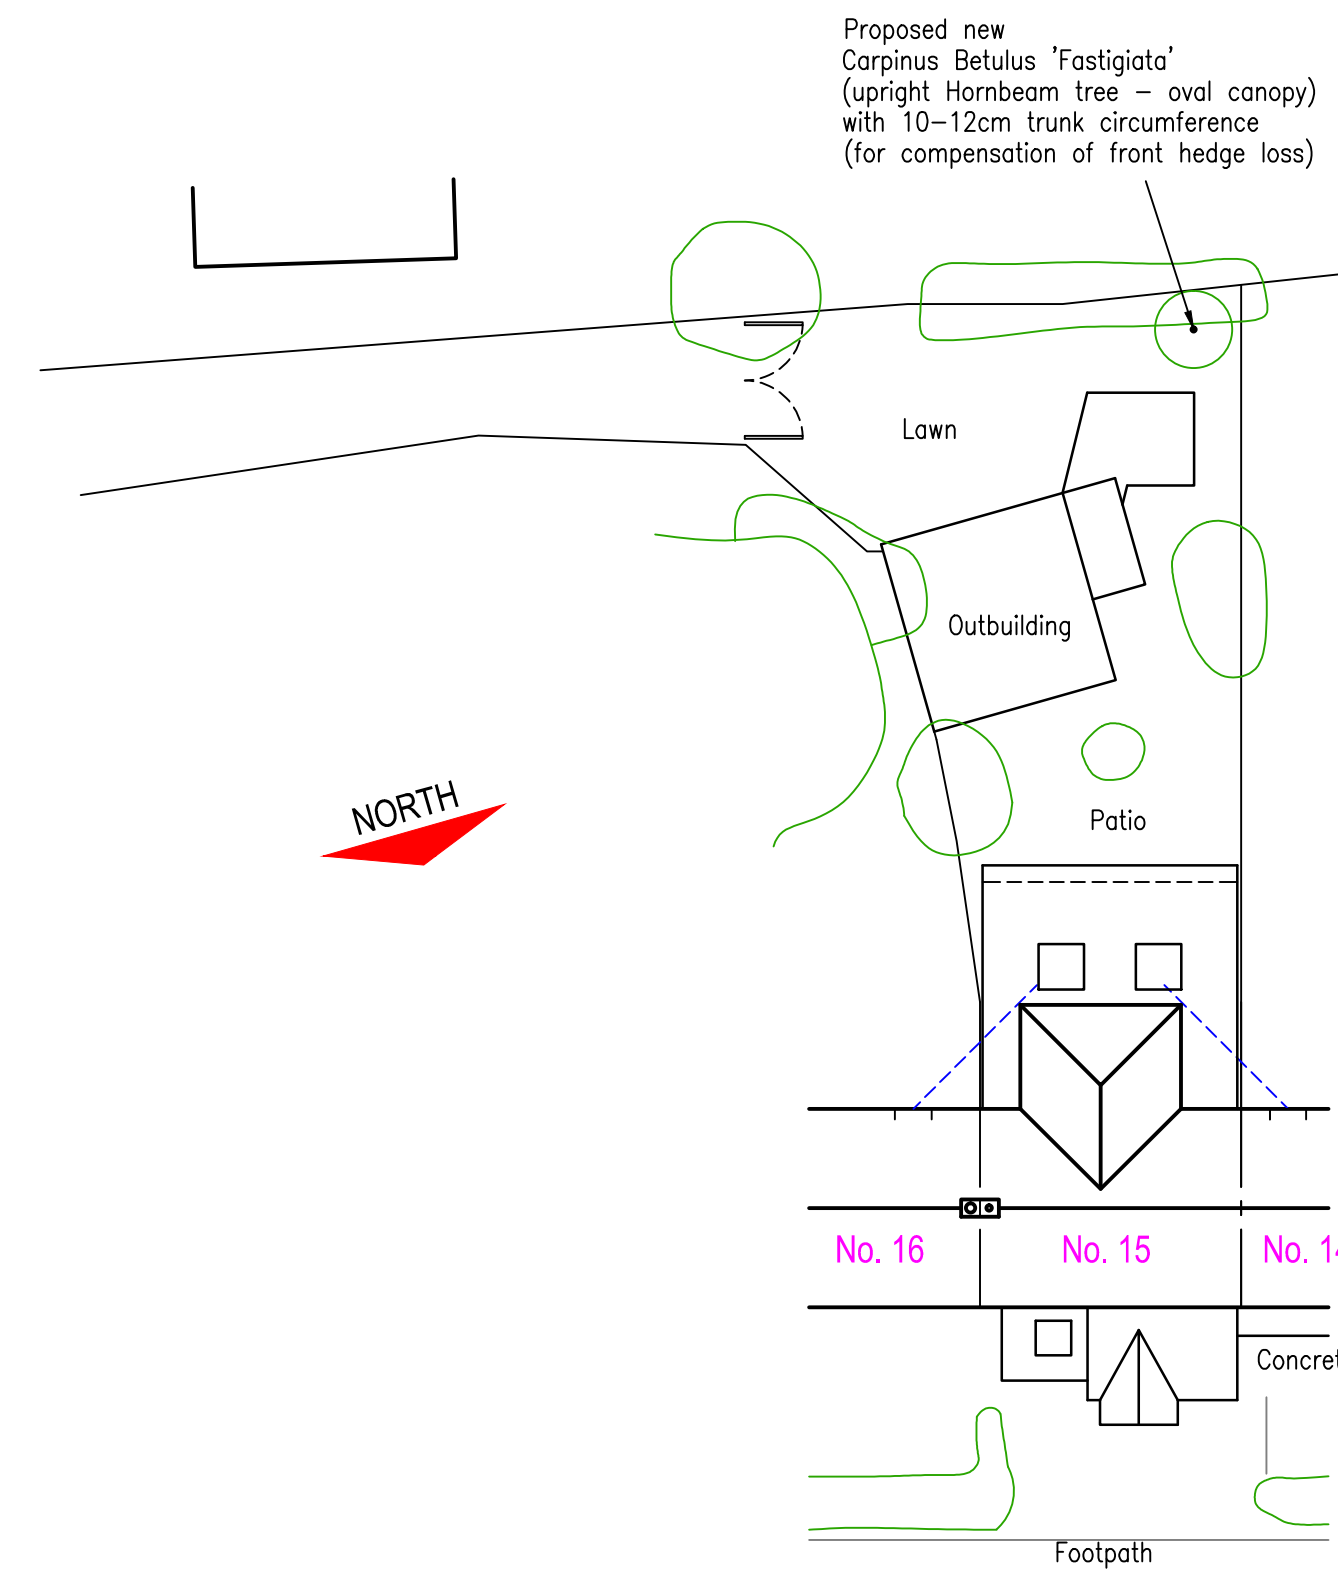

Site/Roof Plan 1:200

FOR PLANNING PURPOSES ONLY
(currently excludes construction detail)

© copyright

ABRACAD
The Atrium, Broad Lane, Bracknell, Berkshire, RG12 9BX
01344 481047 / 07763 058779
services@abracad.co.uk
www.abracad.co.uk
Established in 1982
Firmness Commodity *Light*

Client
I. Sprinceana
Job Title
Proposed extensions & alterations at:
15 Gorrick Square,
Wokingham,
Berks.,
RG41 2PB

Drawing Title
Proposed Plans & Elevations
Scale 1:50, 1:100 & 1:200 (plot at oversize A1)
Date Oct.2024 Drawn by A. Lloyd Architect
Drg No SPR/02 Rev B

