
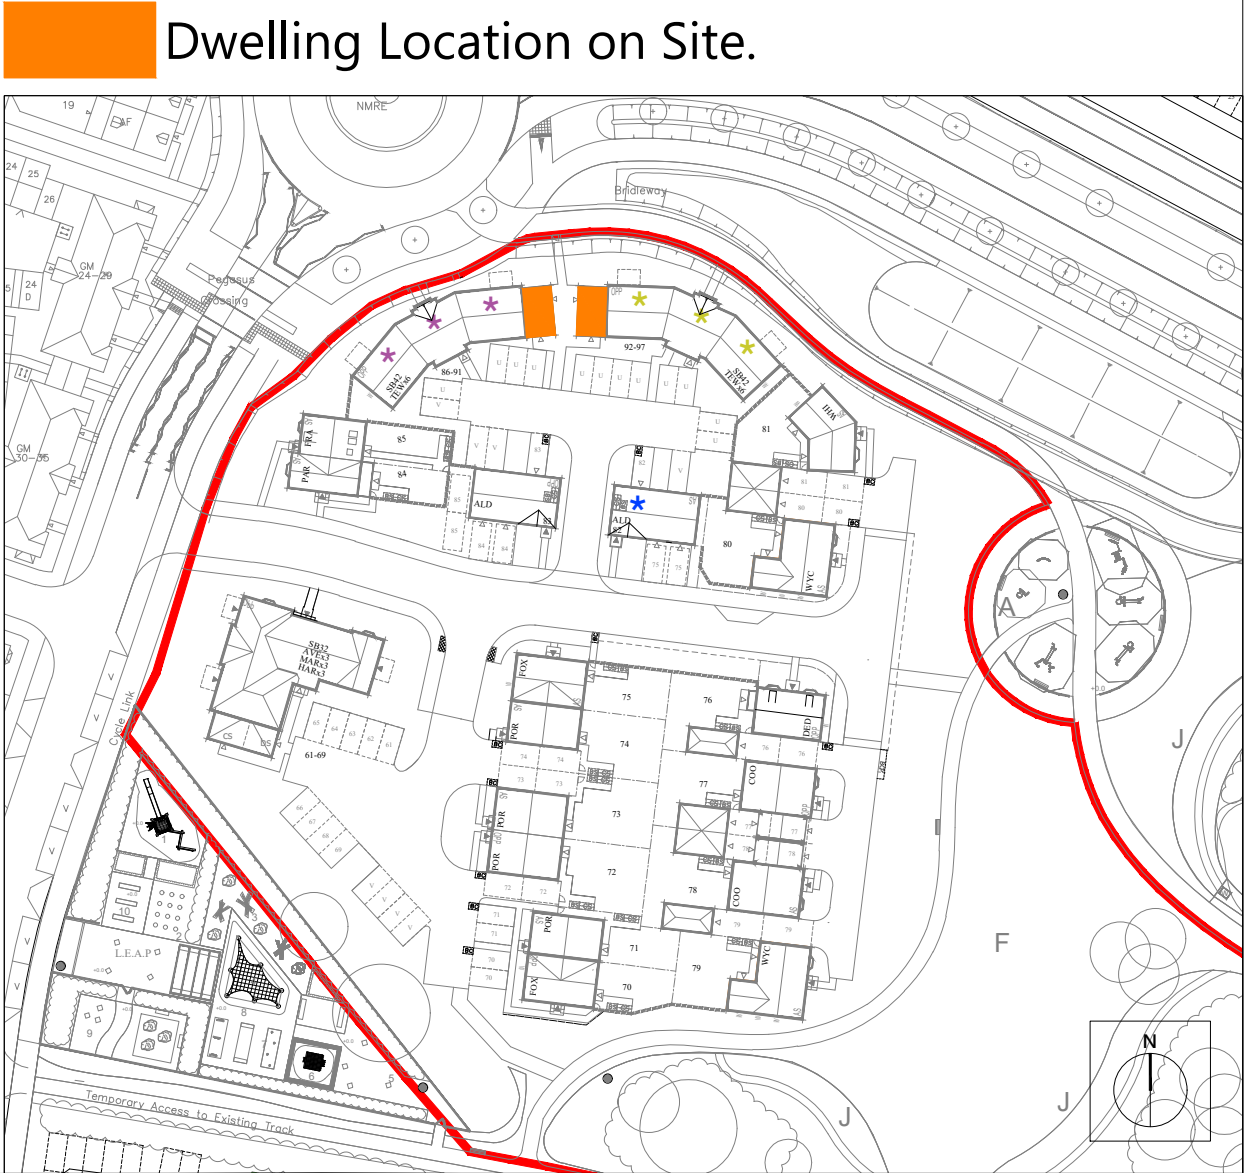
 
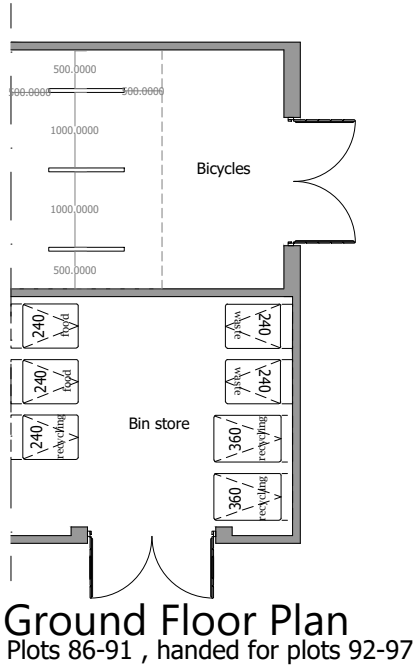


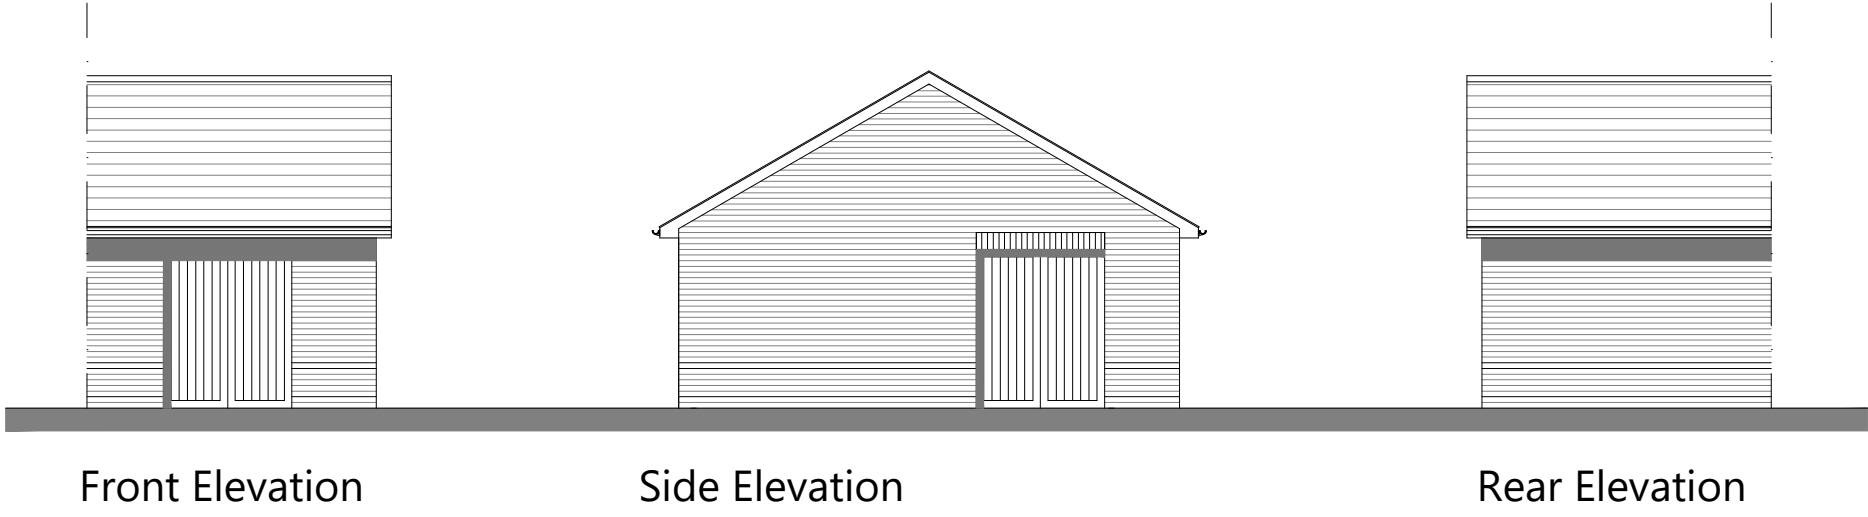

Romsey	Portishead	Rev	Description	Date	Au	Ch
T:01794 367703	T:01275 407000	A	Planning Issue.	19.03.25	ZC	TA
F:01794 367276	F:01794 367276					

Rev	Description
A	Planning Issue.
B	Width increased by 552.5mm to allow for Sheffield stand spacing requirements.

Date	Au	Ch
19.03.25	ZC	TA
19.08.25	NC	

Project	Finchwood Park, Finchampstead		
Drawing	Bin and Cycle Stores Floor Plans and Elevations		
Client	Barratt David Wilson Homes		
Job no.	BARR230213	Date	23.03.23
Dwg no.	BCS.01	Rev.	B
Author	JF	Checker	Scale 1:100 at A2
Status	PLANNING		Office Romsey
Client ref.			



