



Front Elevation

Side Elevation




Dwelling Location on Site.




Rear Elevation


Side Elevation

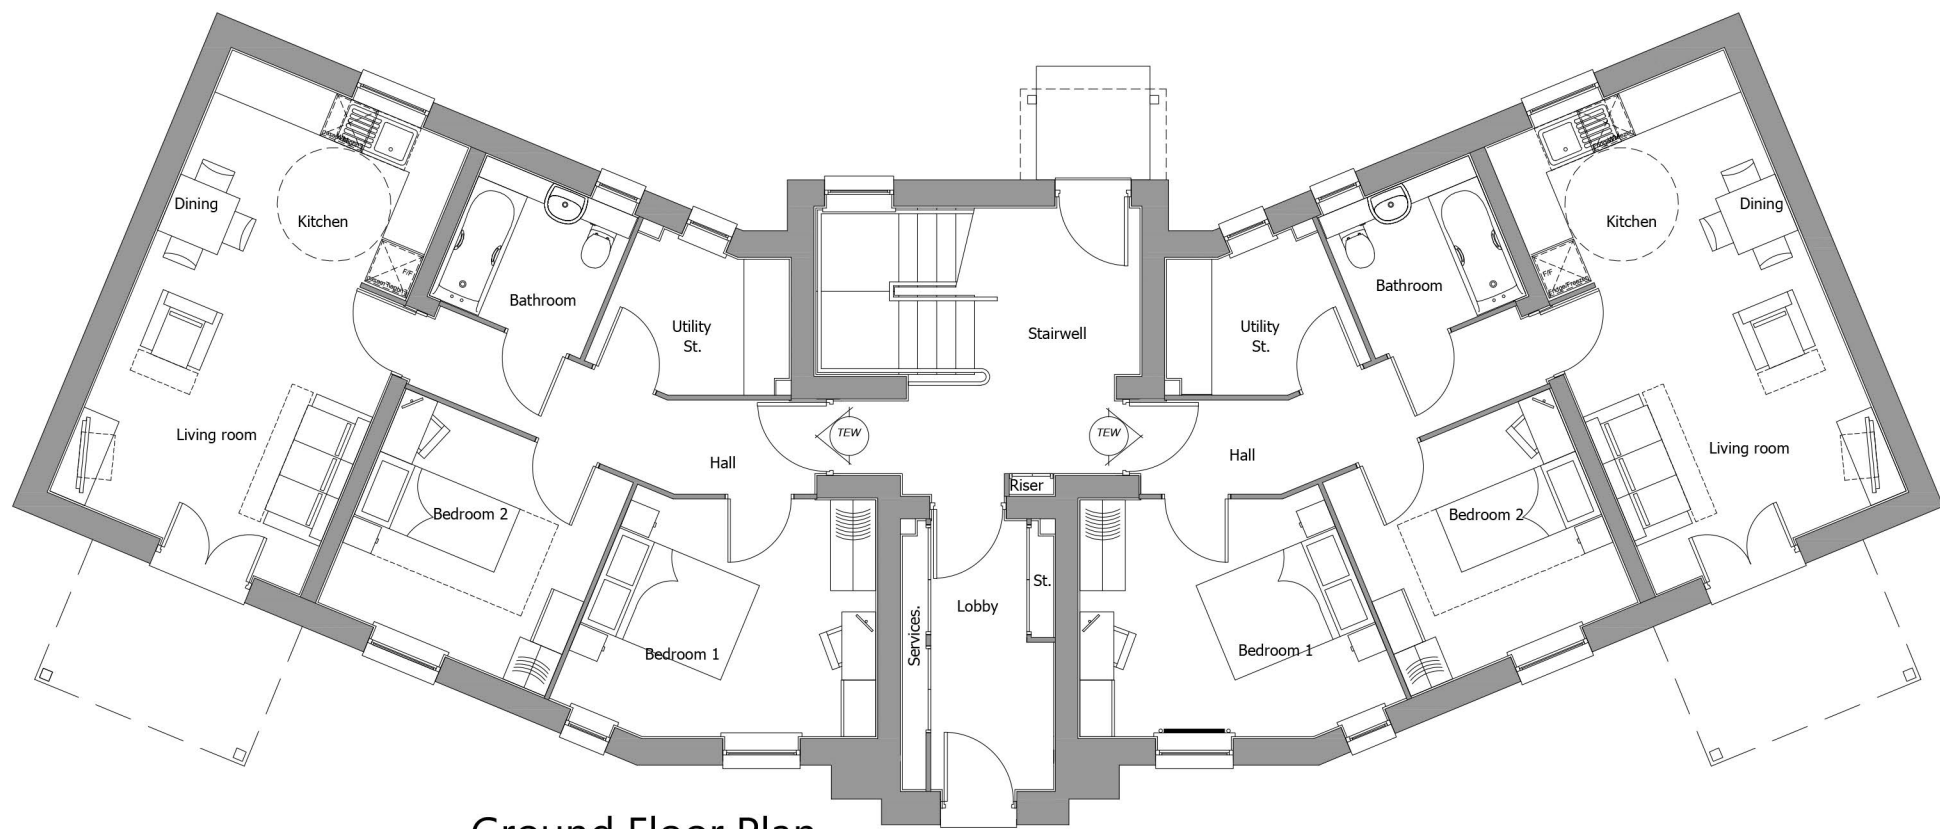

Ground Floor Plan

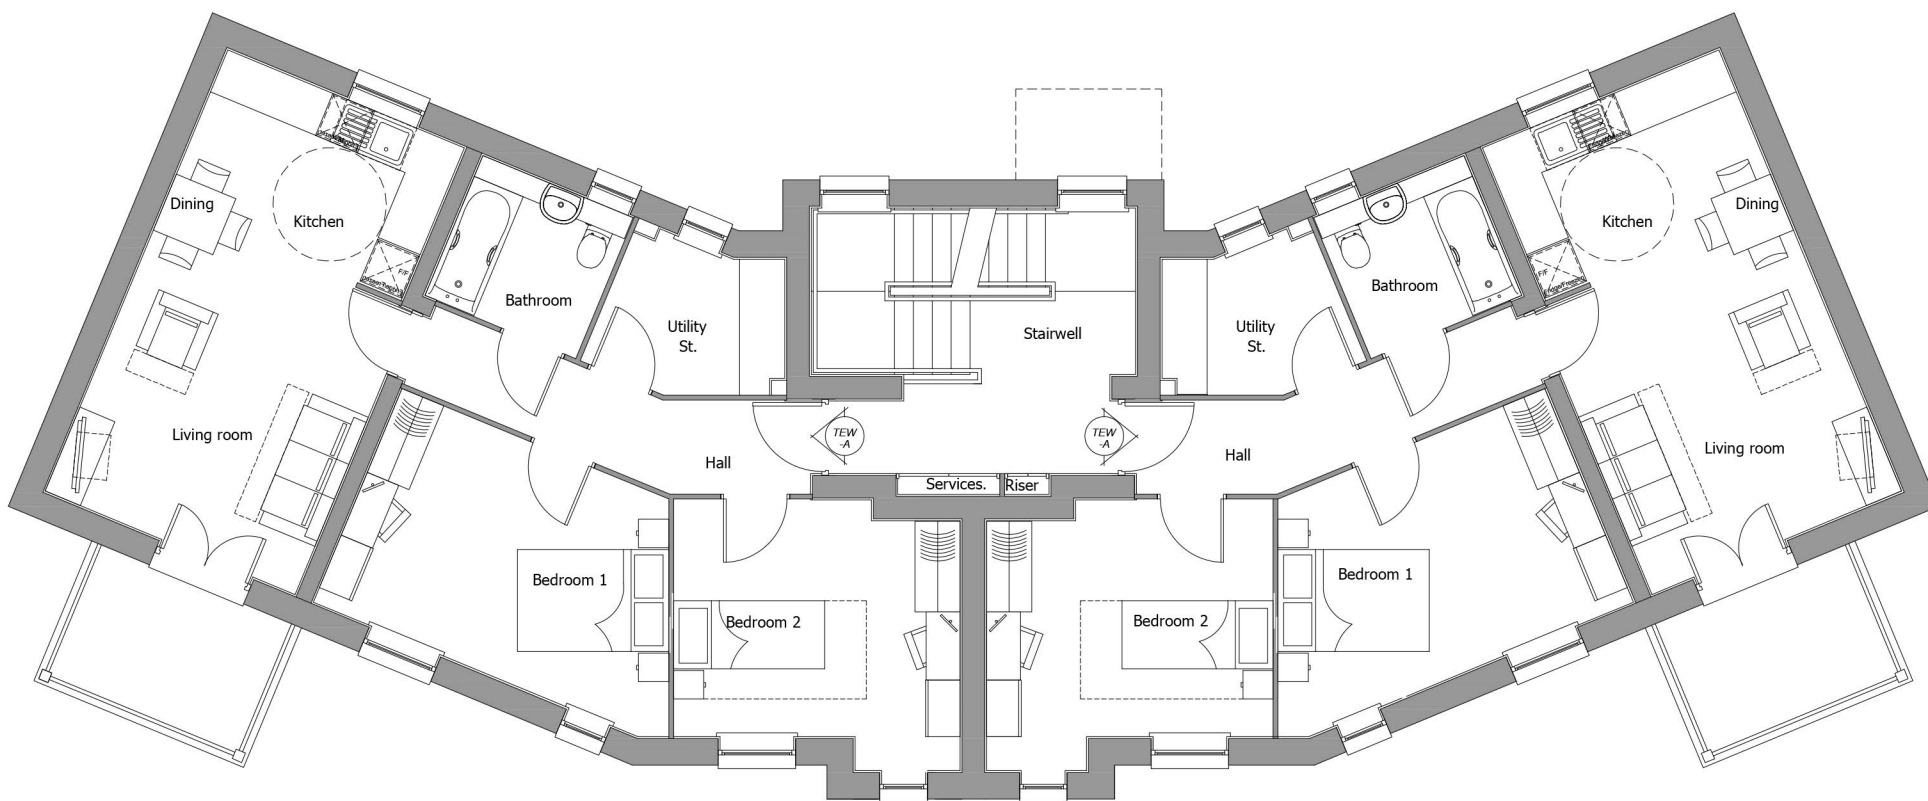


First Floor Plan

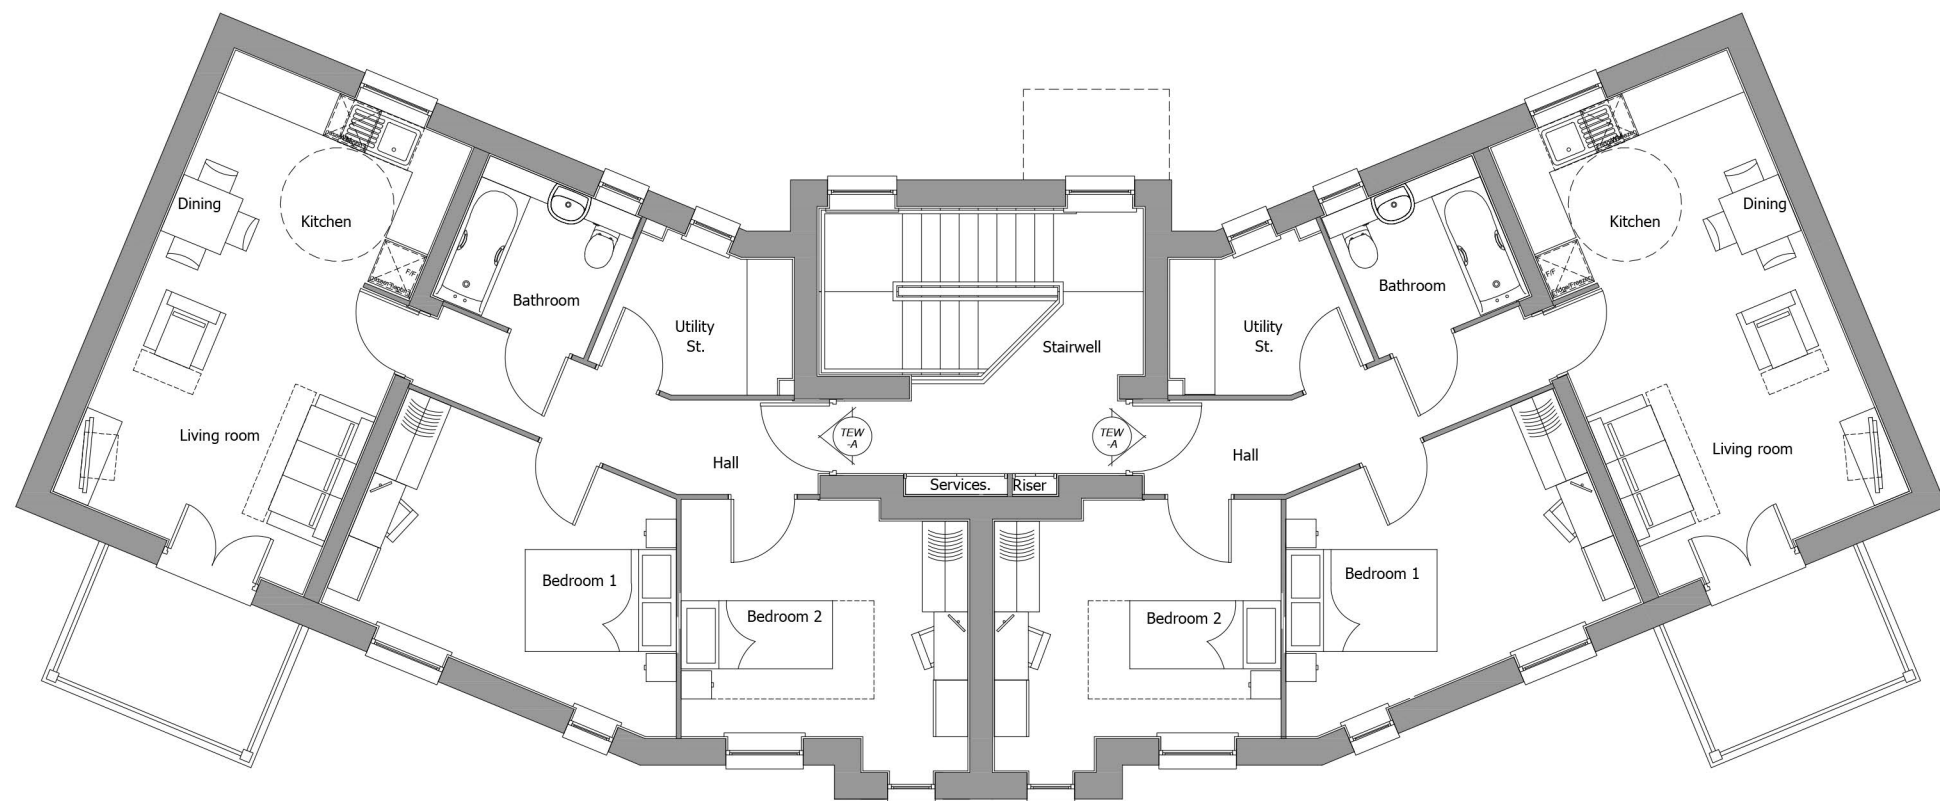

Second Floor Plan

Housing Type: Lewkesbury			Housing Type: Lewkesbury		
Bedrooms	Variation	Option	Bedrooms	Variation	Option
2	Persons	3	2	Persons	3
Sq. ft. finish	666.90	Sq. m finish	61.96	Sq. m finish	702.98
Sq. ft. structural	675.84	Sq. m structural	62.79	Sq. m structural	712.59
				Sq. m structural	65.31
				Sq. m structural	66.20

PLOT No.
As Drawn - 86 - 91
Handed - 92 - 97

 

Romsey		Portishead		Rev		Description		Date		Au		Ch	
T:01794 367703	F:01794 367276	T:01275 407000	F:01794 367276	A		Planning Issue		05.04.23	JF	TA			
				B		Proposed contemporary elevations		12.03.25	IR	TA			
				C		Door reveal adjusted to less than 200, beds shifted to allow for 750mm access, 1500mm level landing to principal door shown		22.09.25	ZC	TA			

www.thrivearchitects.co.uk

This drawing is the copyright of Thrive Architects Ltd ©. All rights reserved. Ordnance Survey Data © Crown Copyright. All rights reserved. Licence No. 100007359. Permission is granted to scale from this drawing for the purposes of **Local Authority Planning Approval only**. For all other purposes DO NOT scale from this drawing. Contractors, Sub-contractors and suppliers are to check all relevant dimensions and levels of the site and building before commencing any shop drawings or building work. Any discrepancies should be recorded to the Architect. Where applicable this drawing is to be read in conjunction with the Consultants' drawings.

Project	Finchwood Park, Finchampstead		
Drawing	Flat Block: SB42 Floor Plans and Elevations		
Client	Barratt David Wilson Homes		
Job no.	BARR230213	Date	11.03.25
Dwg no.	PLN-8-3100	Rev.	C
Author	IR	Checked	TA
Status	PLANNING	Scale	1:100 at A1
Client ref.		Office	Romsey

