



Figured dimensions only are to be taken from this drawing. All dimensions are to be checked on site before any work is put in hand.

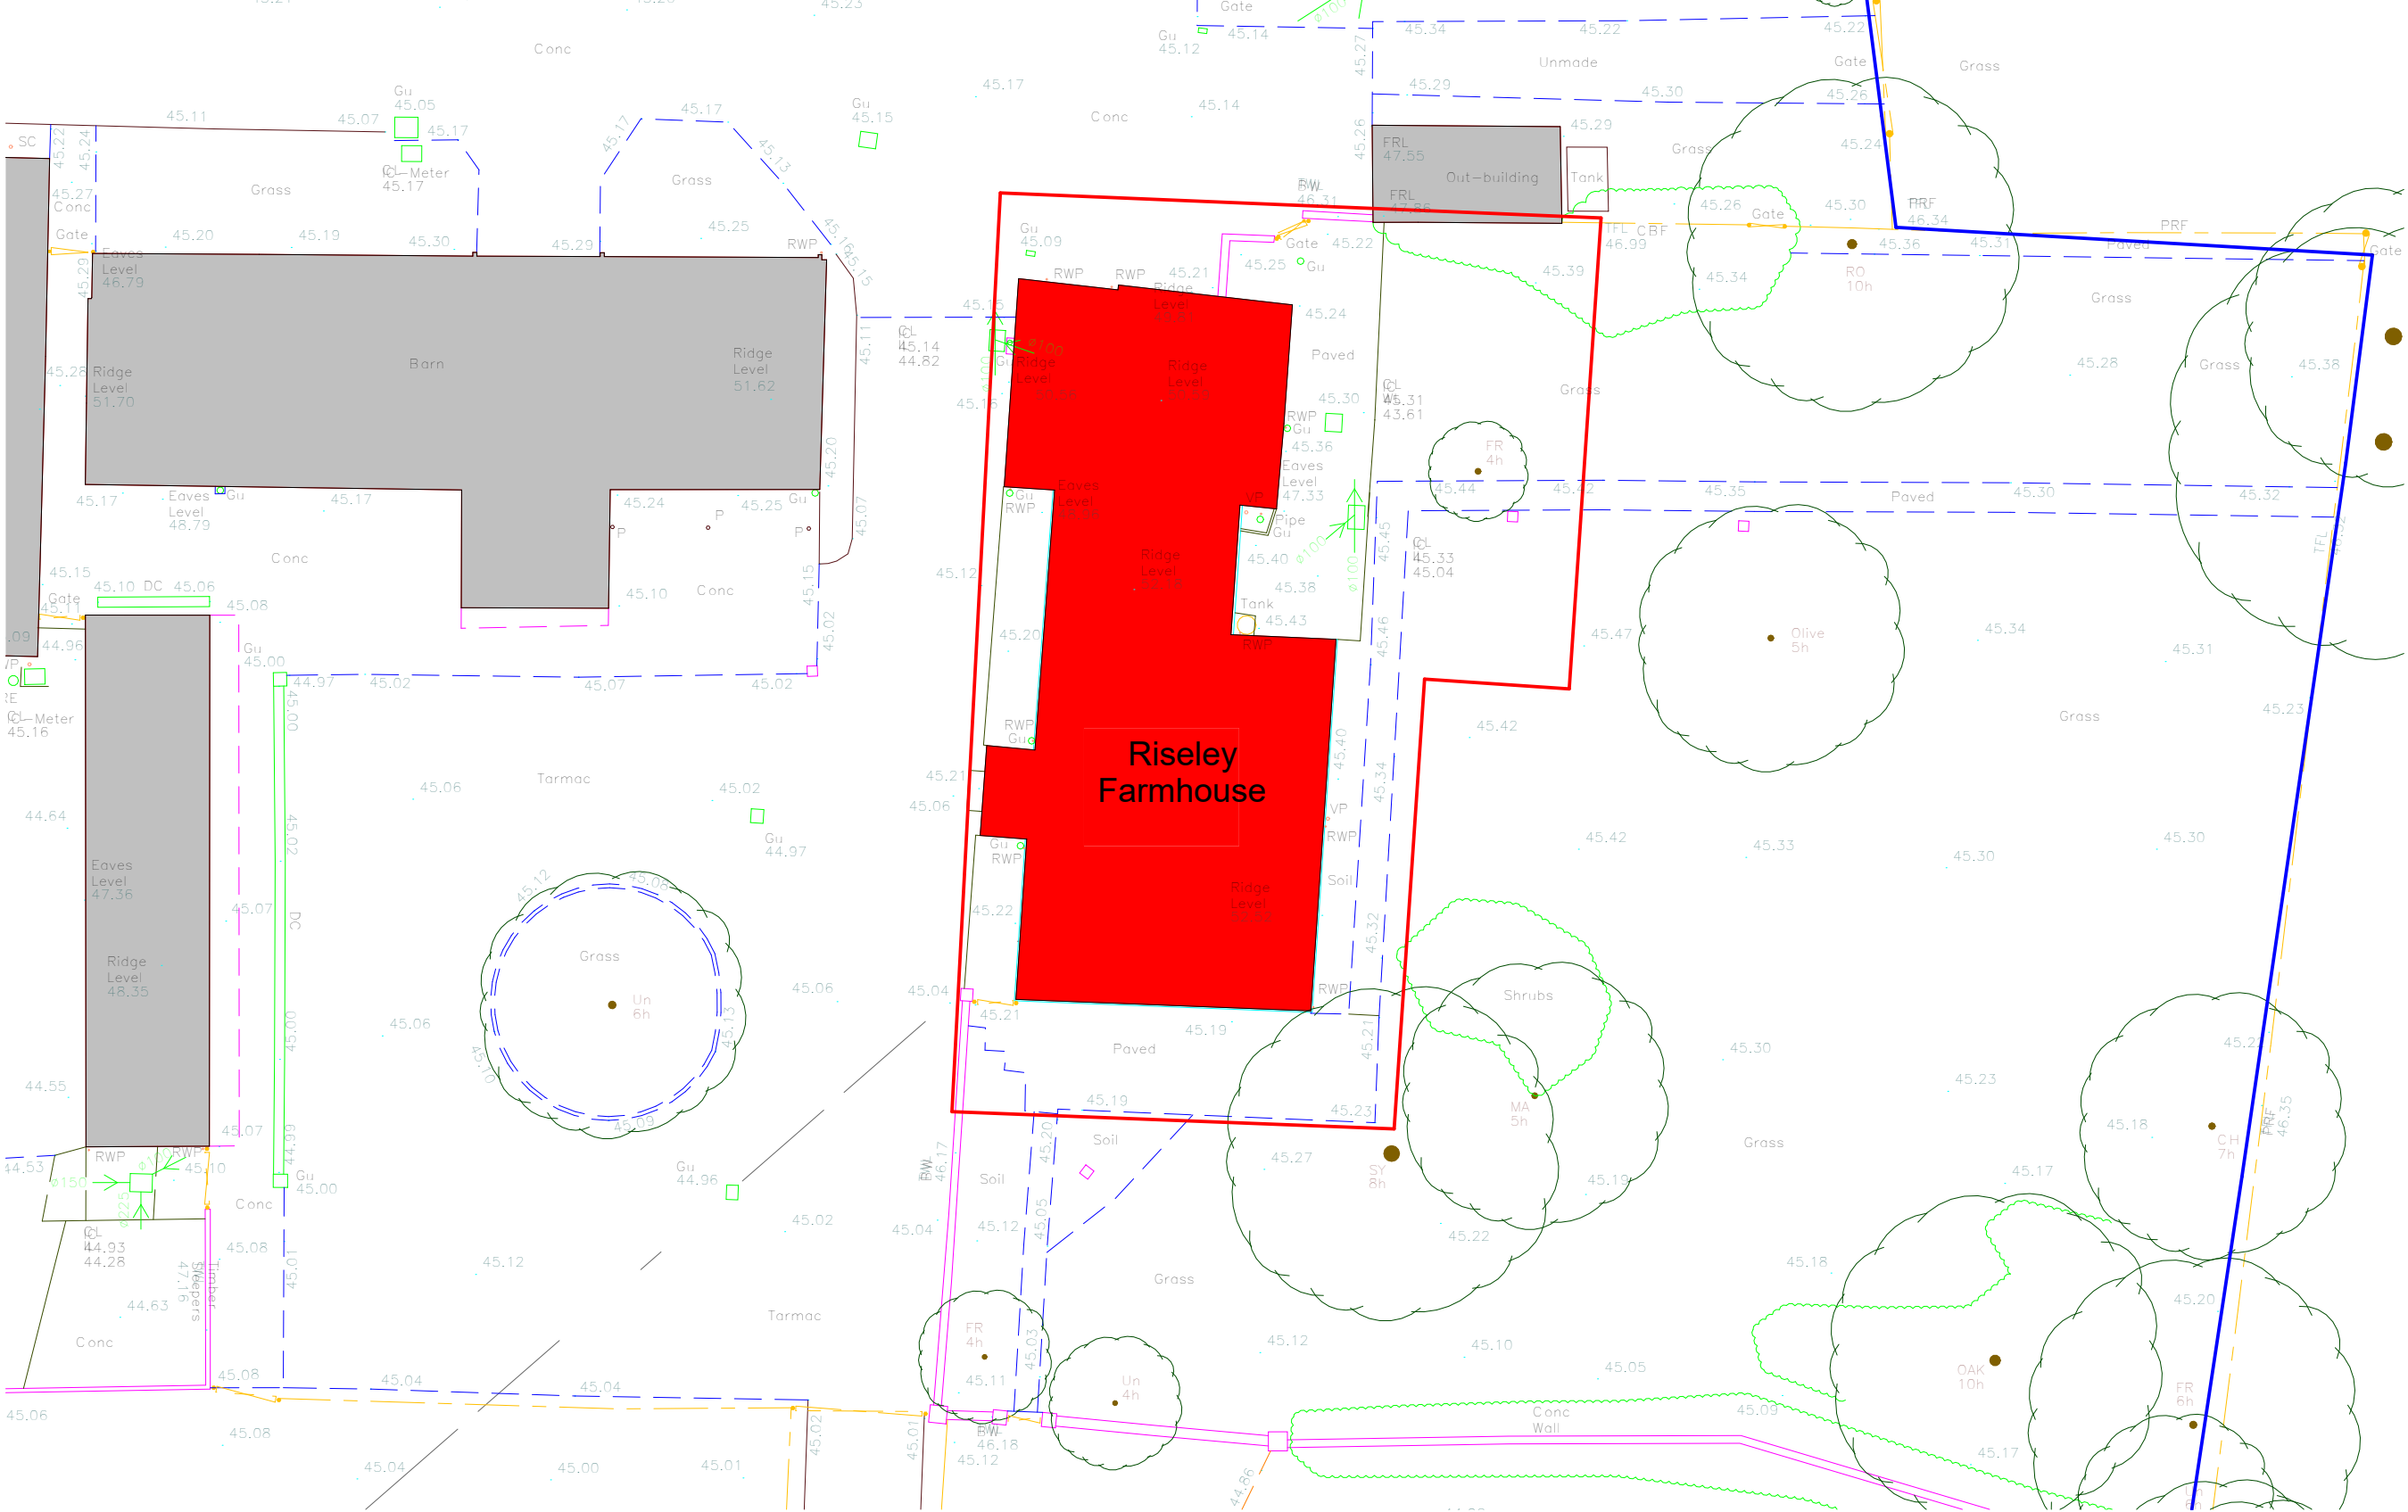

Farmhouse Site Block Plan

1 : 200

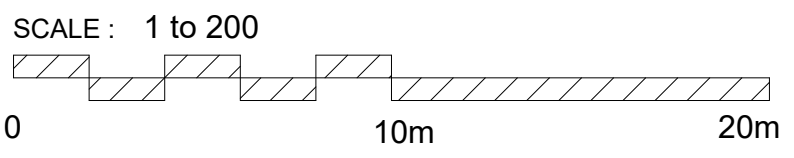

Note: This maybe a reduced sized print, check scales below

P1	Red Line Boundary	MW	15/12/2025	
Revision	Description	Drawn	Date	Checked

Client's Name

Mr & Mrs Close

Job Title

Riseley Farm, Part Lane,
Swallowfield, RG7 1TB

Drawing Title

Farmhouse Site Plan

Scale

1 : 200 @A3

Job No

2198

Drawing No

E02

Status

Rev

P1

