
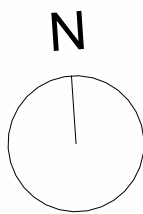


Figured dimensions only are to be taken from this drawing. All dimensions are to be checked on site before any work is put in hand.

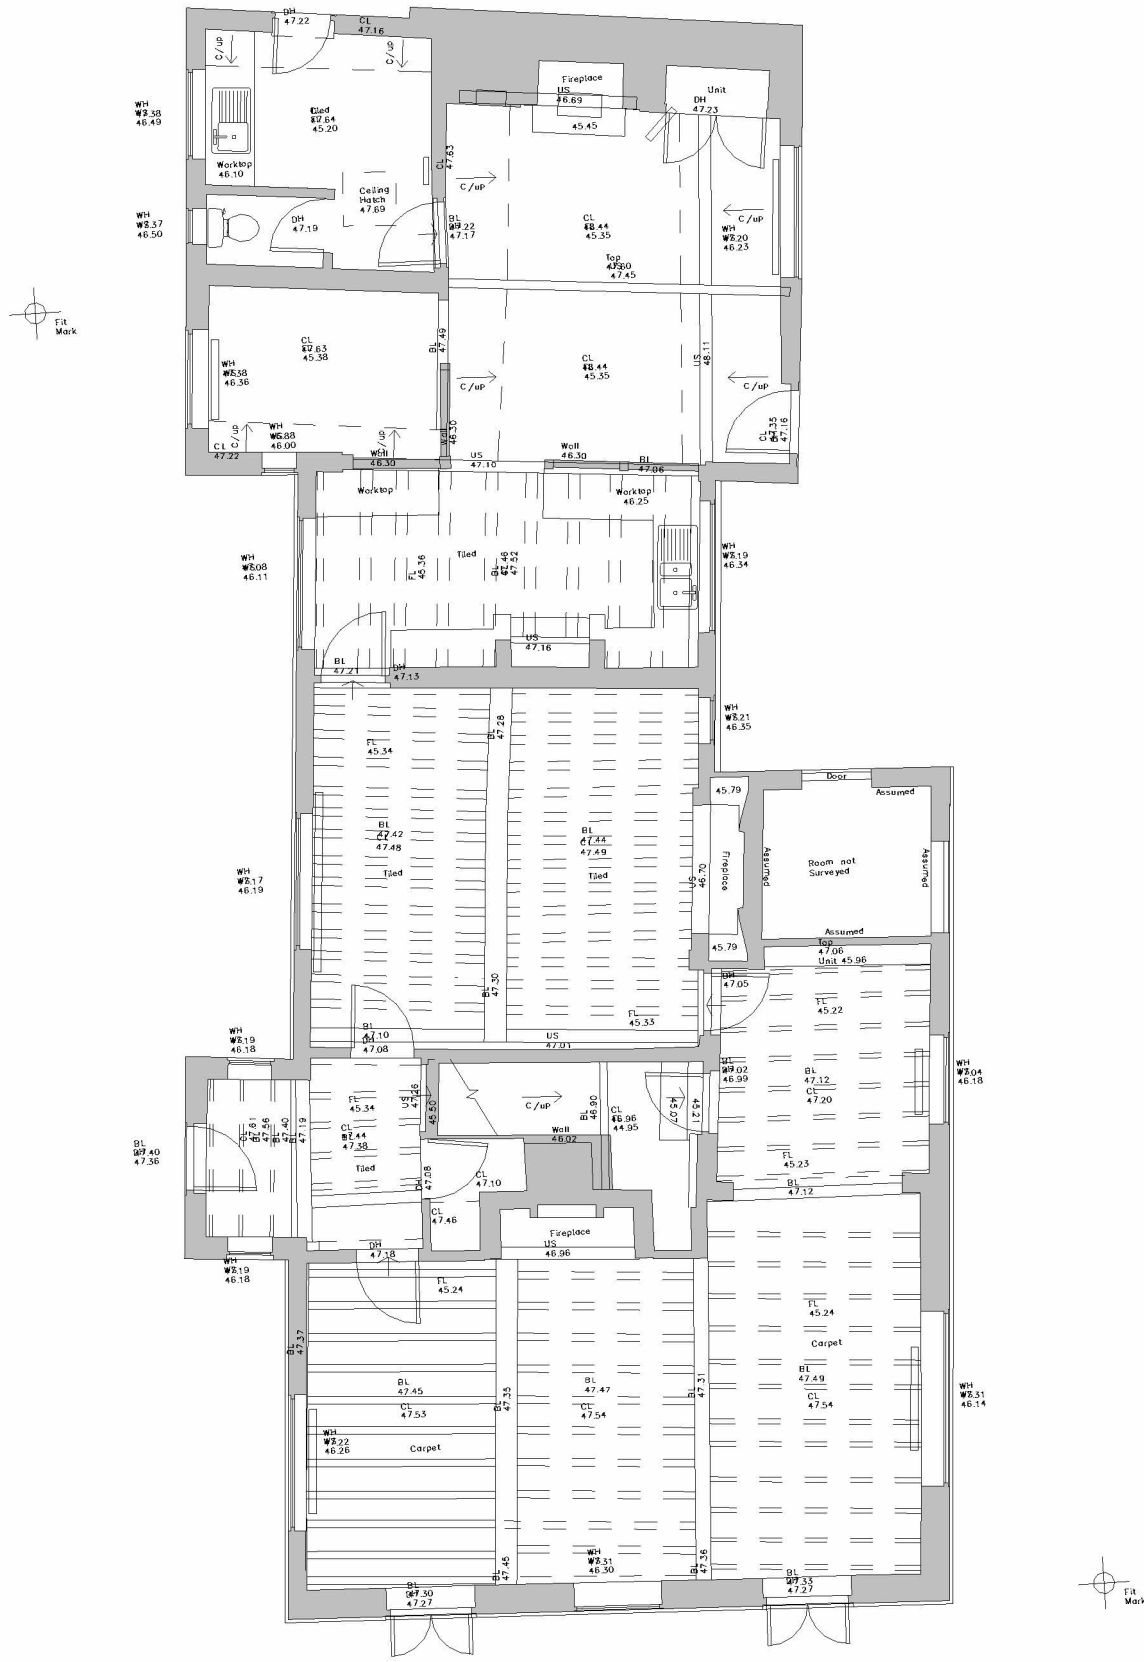

Revision	Description	Drawn	Date	Checked
----------	-------------	-------	------	---------

Client's Name

Mr & Mrs Close

Job Title

Riseley Farm, Part Lane,
Swallowfield, RG7 1TB

Drawing Title

Existing Farmhouse Ground
Floor Plan

Scale

1 : 100 @A3

Job No

2198

Drawing No

E03


Status

Rev

00_Ground Level - Existing Farmhouse

1 : 100

SCALE : 1 to 100

 

Note: This maybe a reduced sized print, check scales below

