




Figured dimensions only are to be taken from this drawing. All dimensions are to be checked on site before any work is put in hand.

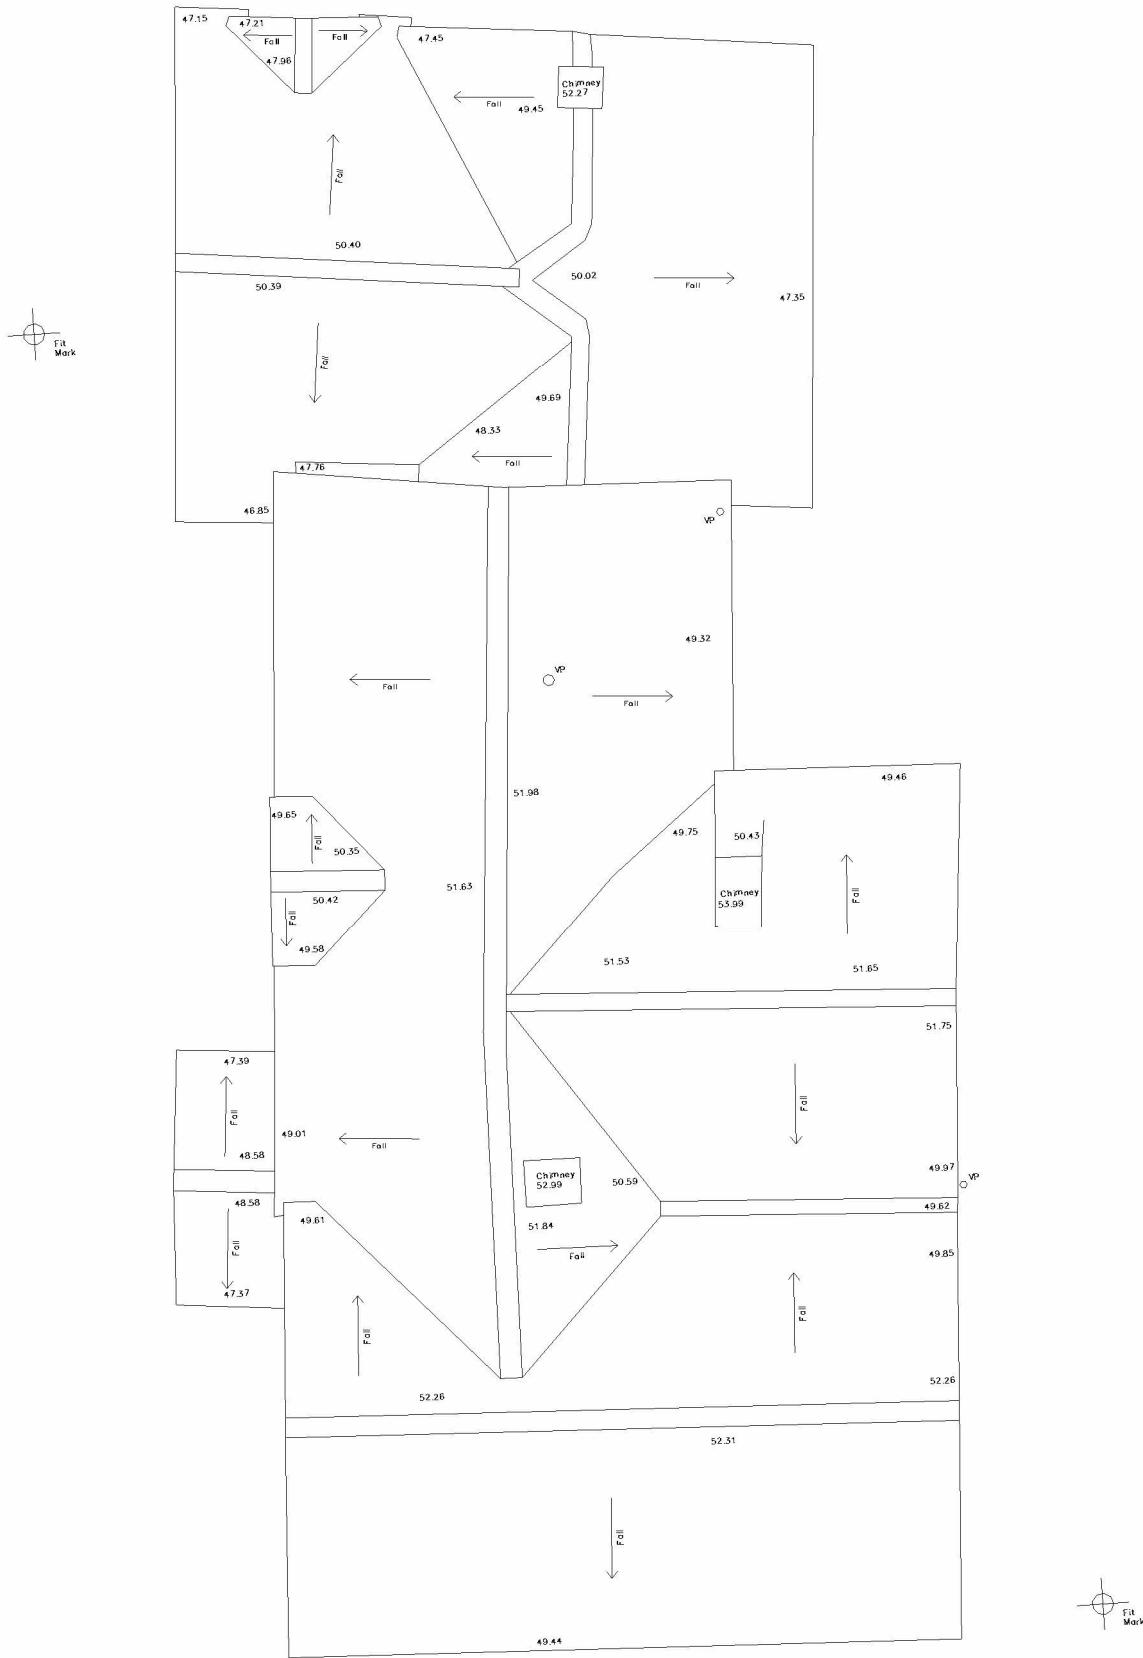

Roof - Existing Farmhouse
1 : 100

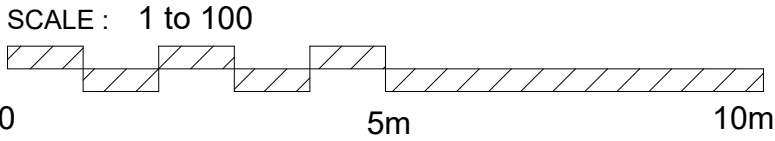

Note: This maybe a reduced sized print, check scales below

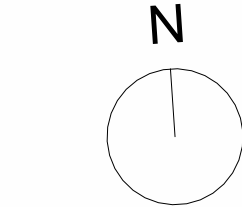

Revision	Description	Drawn	Date	Checked
----------	-------------	-------	------	---------

Client's Name

Mr & Mrs Close

Job Title
Riseley Farm, Part Lane,
Swallowfield, RG7 1TB

Drawing Title

Existing Farmhouse Roof Plan

Scale

1 : 100 @A3

Job No

2198

Drawing No

E05

Status

Rev

