



Figured dimensions only are to be taken from this drawing. All dimensions are to be checked on site before any work is put in hand.

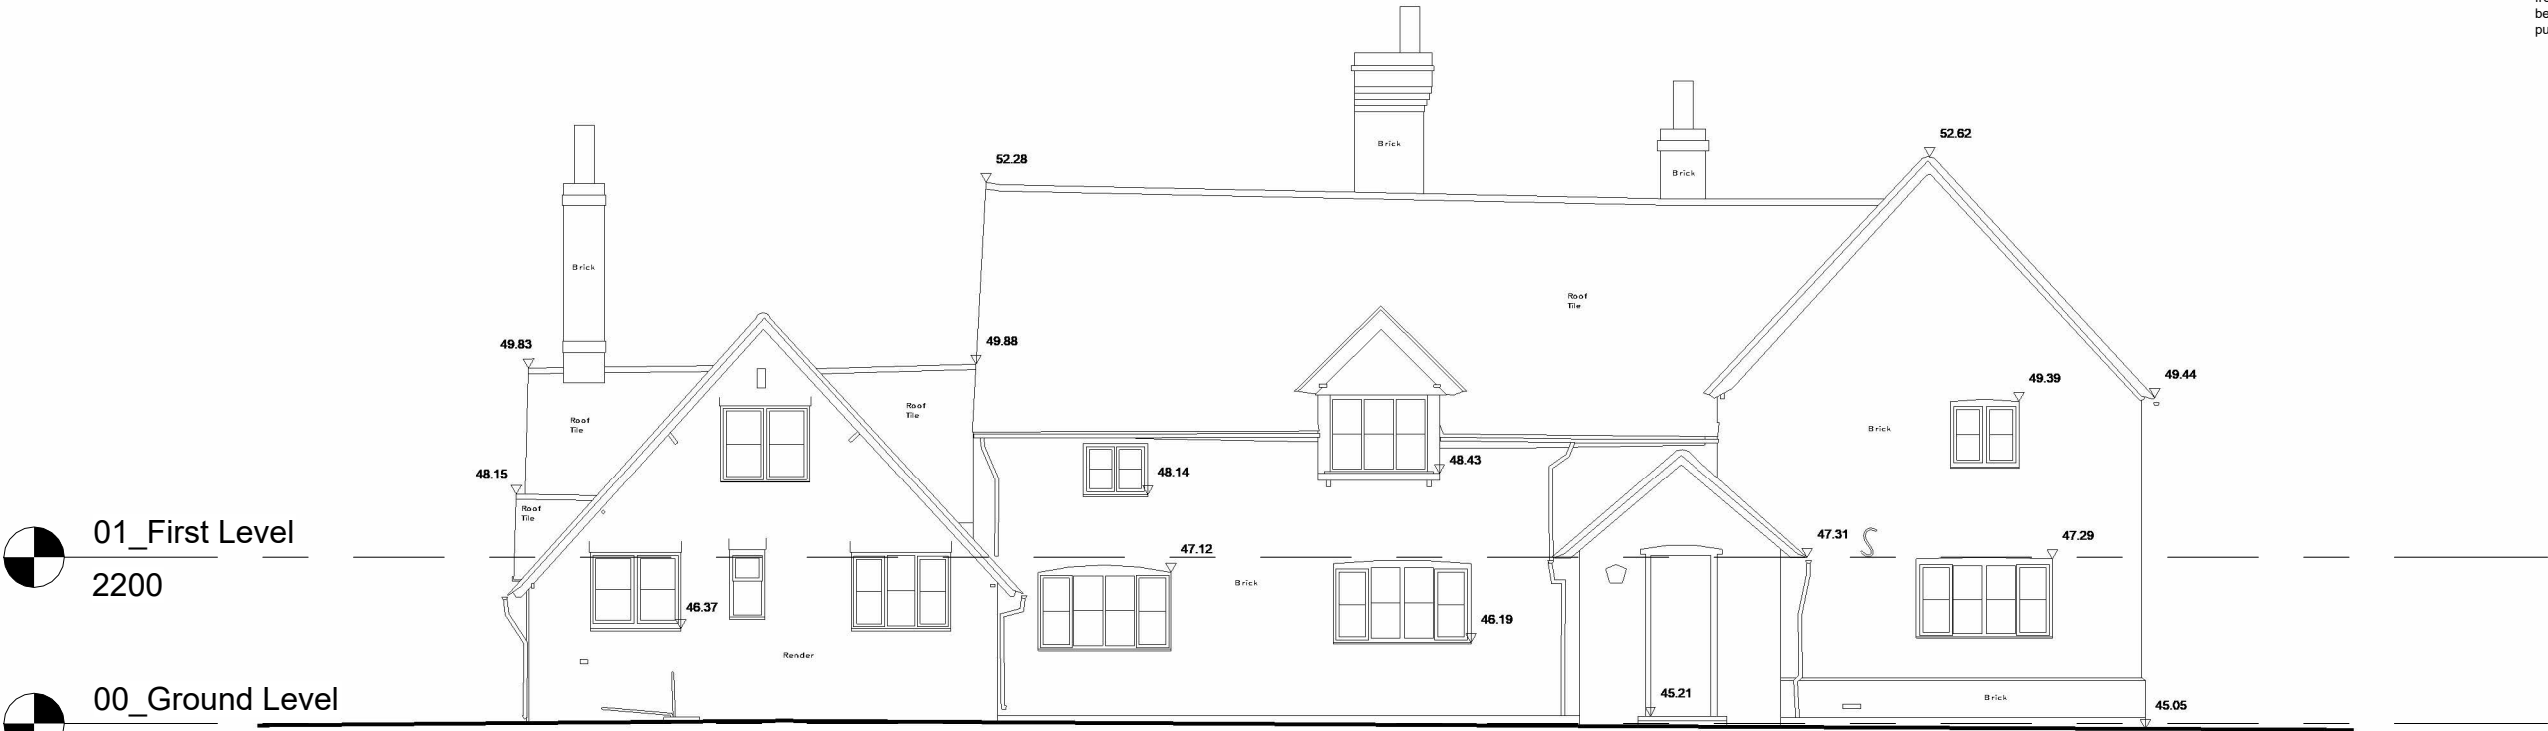


**Existing Farmhouse West Elevation**  
1 : 100

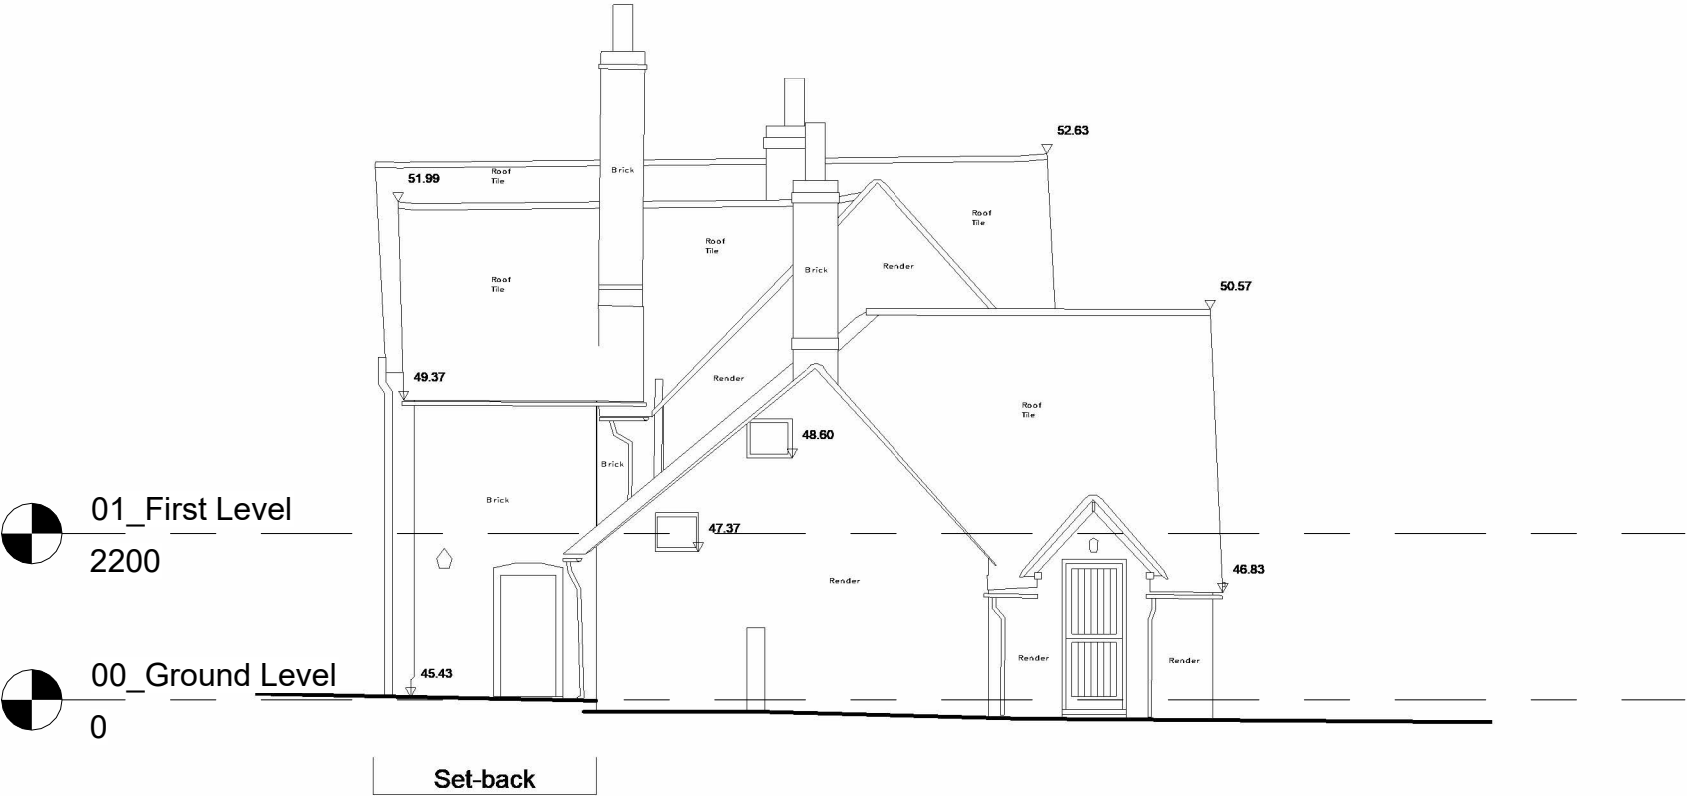

**Existing Farmhouse North Elevation**  
1 : 100

SCALE : 1 to 100

 

**Note:** This maybe a reduced sized print, check scales below

Revision Description Drawn Date Checked

Client's Name

Mr & Mrs Close

Job Title

Riseley Farm, Part Lane,  
Swallowfield, RG7 1TB

Drawing Title

Existing Farmhouse Front and  
Side Elevations

Scale

1 : 100 @A3

Job No Drawing No

2198 E06

Status Rev