

Figured dimensions only are to be taken from this drawing. All dimensions are to be checked on site before any work is put in hand.



Existing Farmhouse East Elevation
1 : 100

Revision Description Drawn Date Checked

Client's Name

Mr & Mrs Close


Job Title
Riseley Farm, Part Lane,
Swallowfield, RG7 1TB

Drawing Title
Existing Farmhouse Rear and
Side Elevations

Scale
1 : 100 @A3

Job No Drawing No
2198 E07

Status Rev

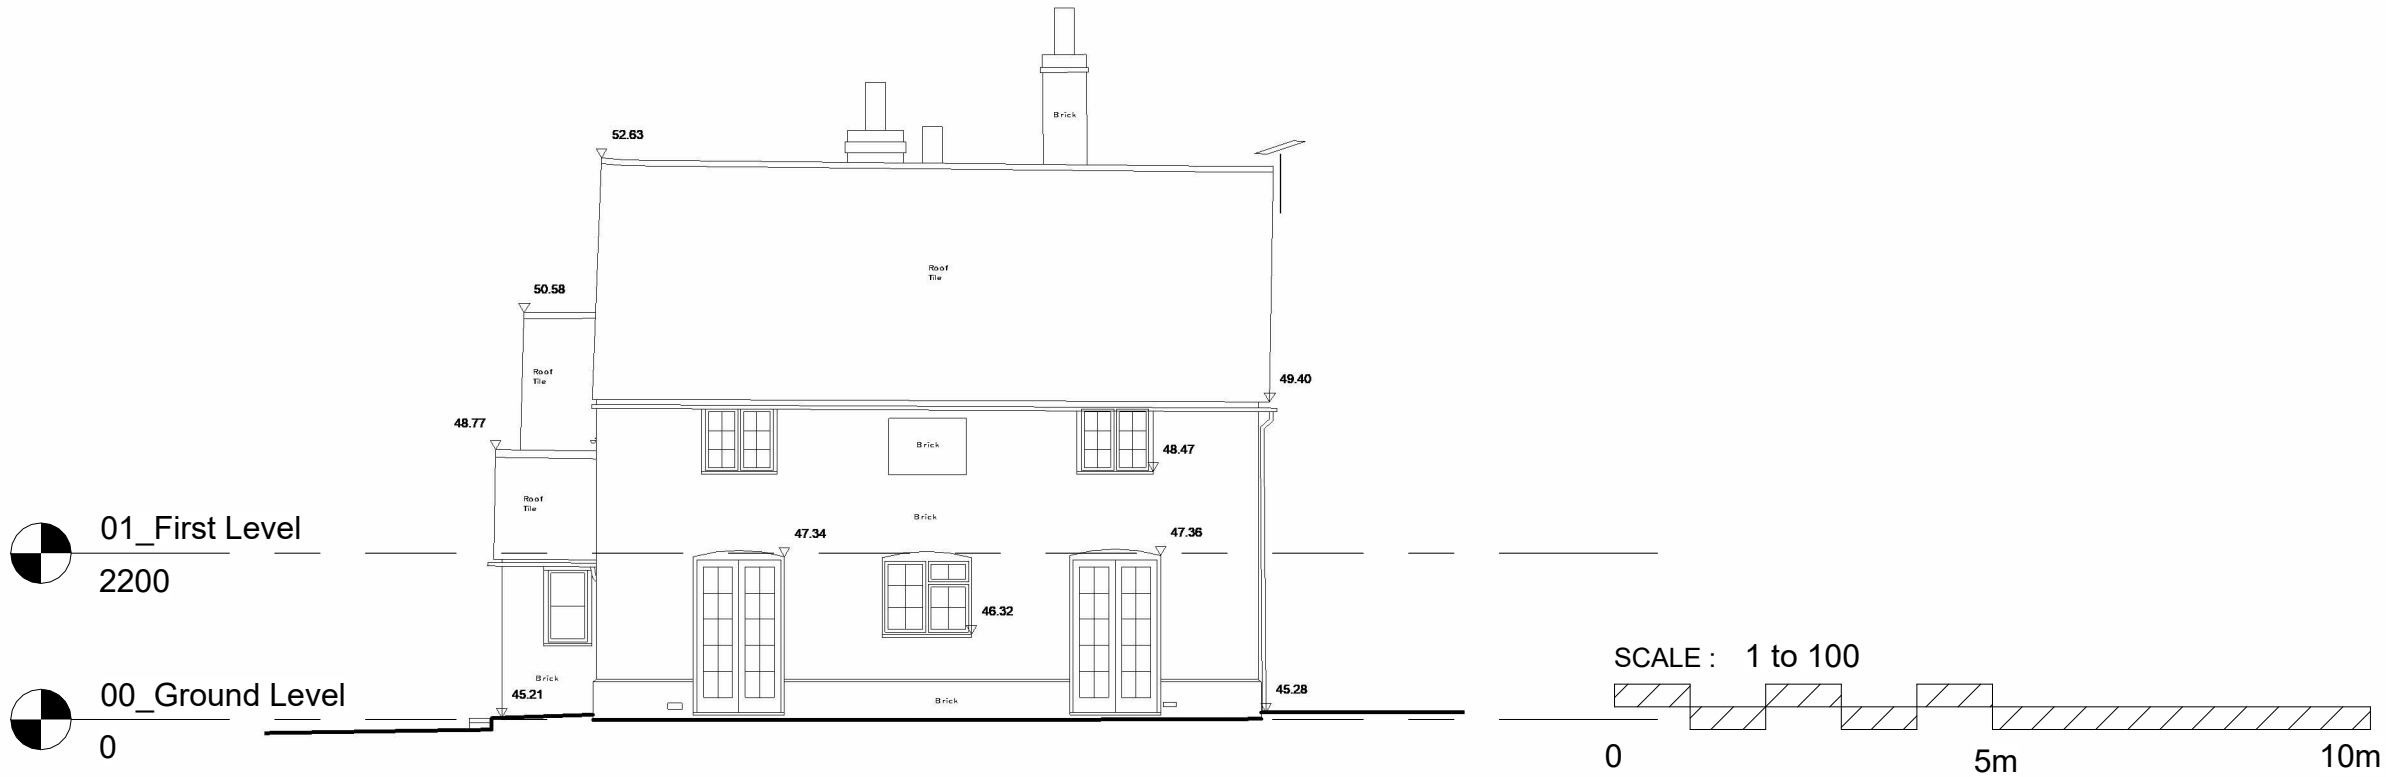

Existing Farmhouse South Elevation
1 : 100

Note: This maybe a reduced sized print, check scales below