



EXISTING REAR ELEVATION




EXISTING FRONT ELEVATION



EXISTING OTHERSIDE ELEVATION

WITH FENCE

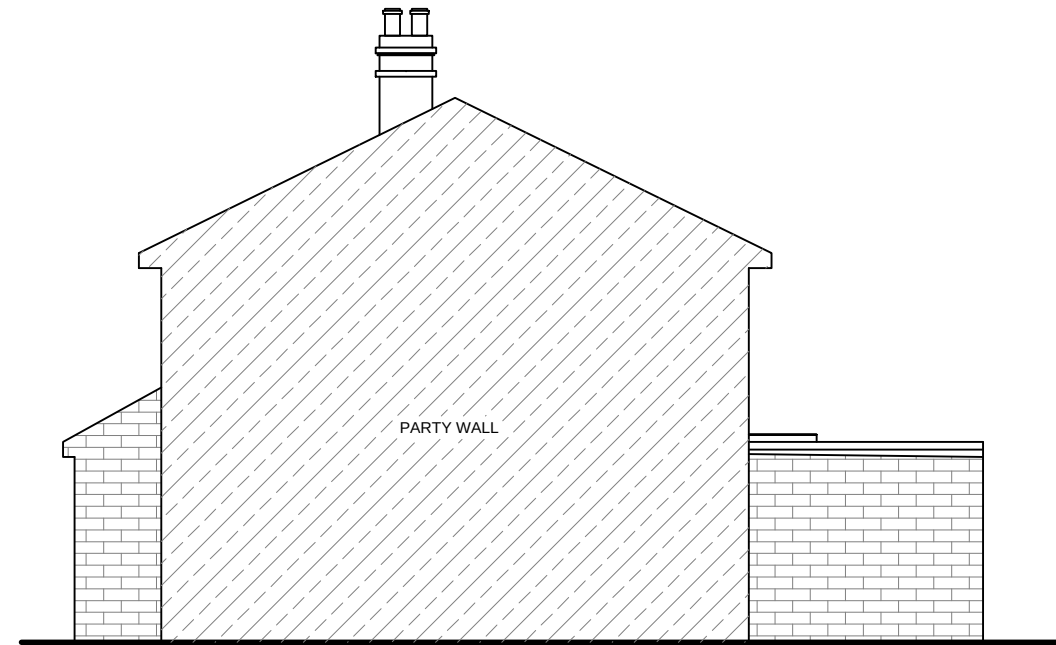

EXISTING SIDE ELEVATION

SCALE IN METRES

1 : 100



5 ST PAUL'S GATE
WOKINGHAM RG41

TITLE:
MINOR AMENDMENT TO
SINGLE STOREY SIDE EXTENSION

SCALE: 1:100@A3

DWG NO SD5 /PL02 REV B