




PROPOSED REAR ELEVATION



PROPOSED FRONT ELEVATION
NO CHANGES




PROPOSED OTHERSIDE ELEVATION
WITH FENCE

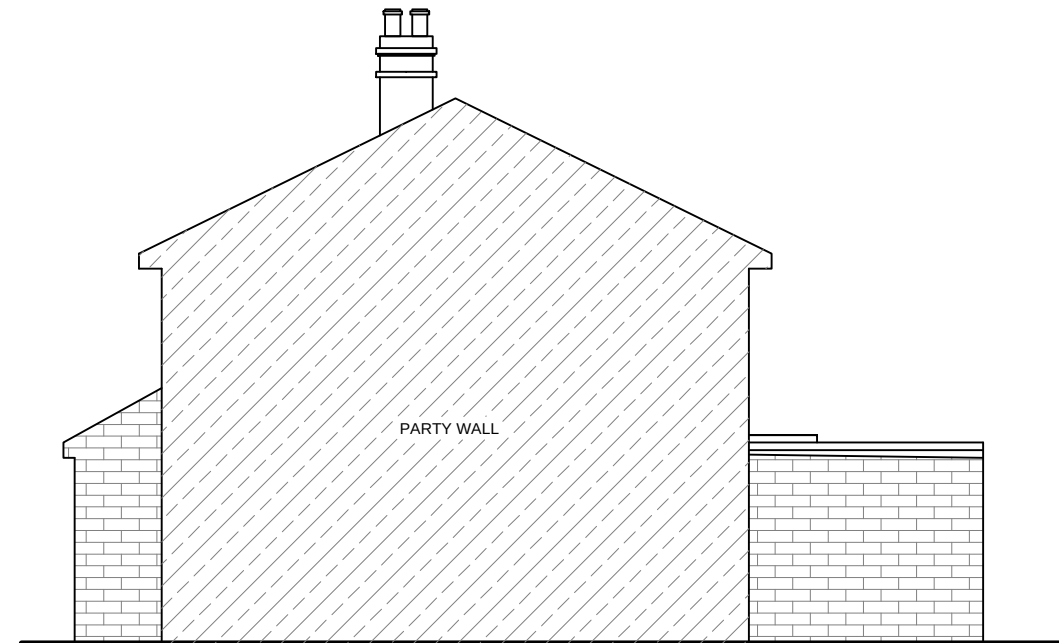

PROPOSED SIDE ELEVATION
NO CHANGES

SCALE IN METRES

1 : 100

 

5 ST PAUL'S GATE
WOKINGHAM RG41

TITLE:
MINOR AMENDMENT TO
SINGLE STOREY SIDE EXTENSION

SCALE: 1:100@A3

DWG NO SD5 /PL03 REV B