




All dimensions are to be checked on site before work commences.
Figured dimensions to be taken in preference to scaled dimensions.
If in doubt please ask.
© Copyright reserved.

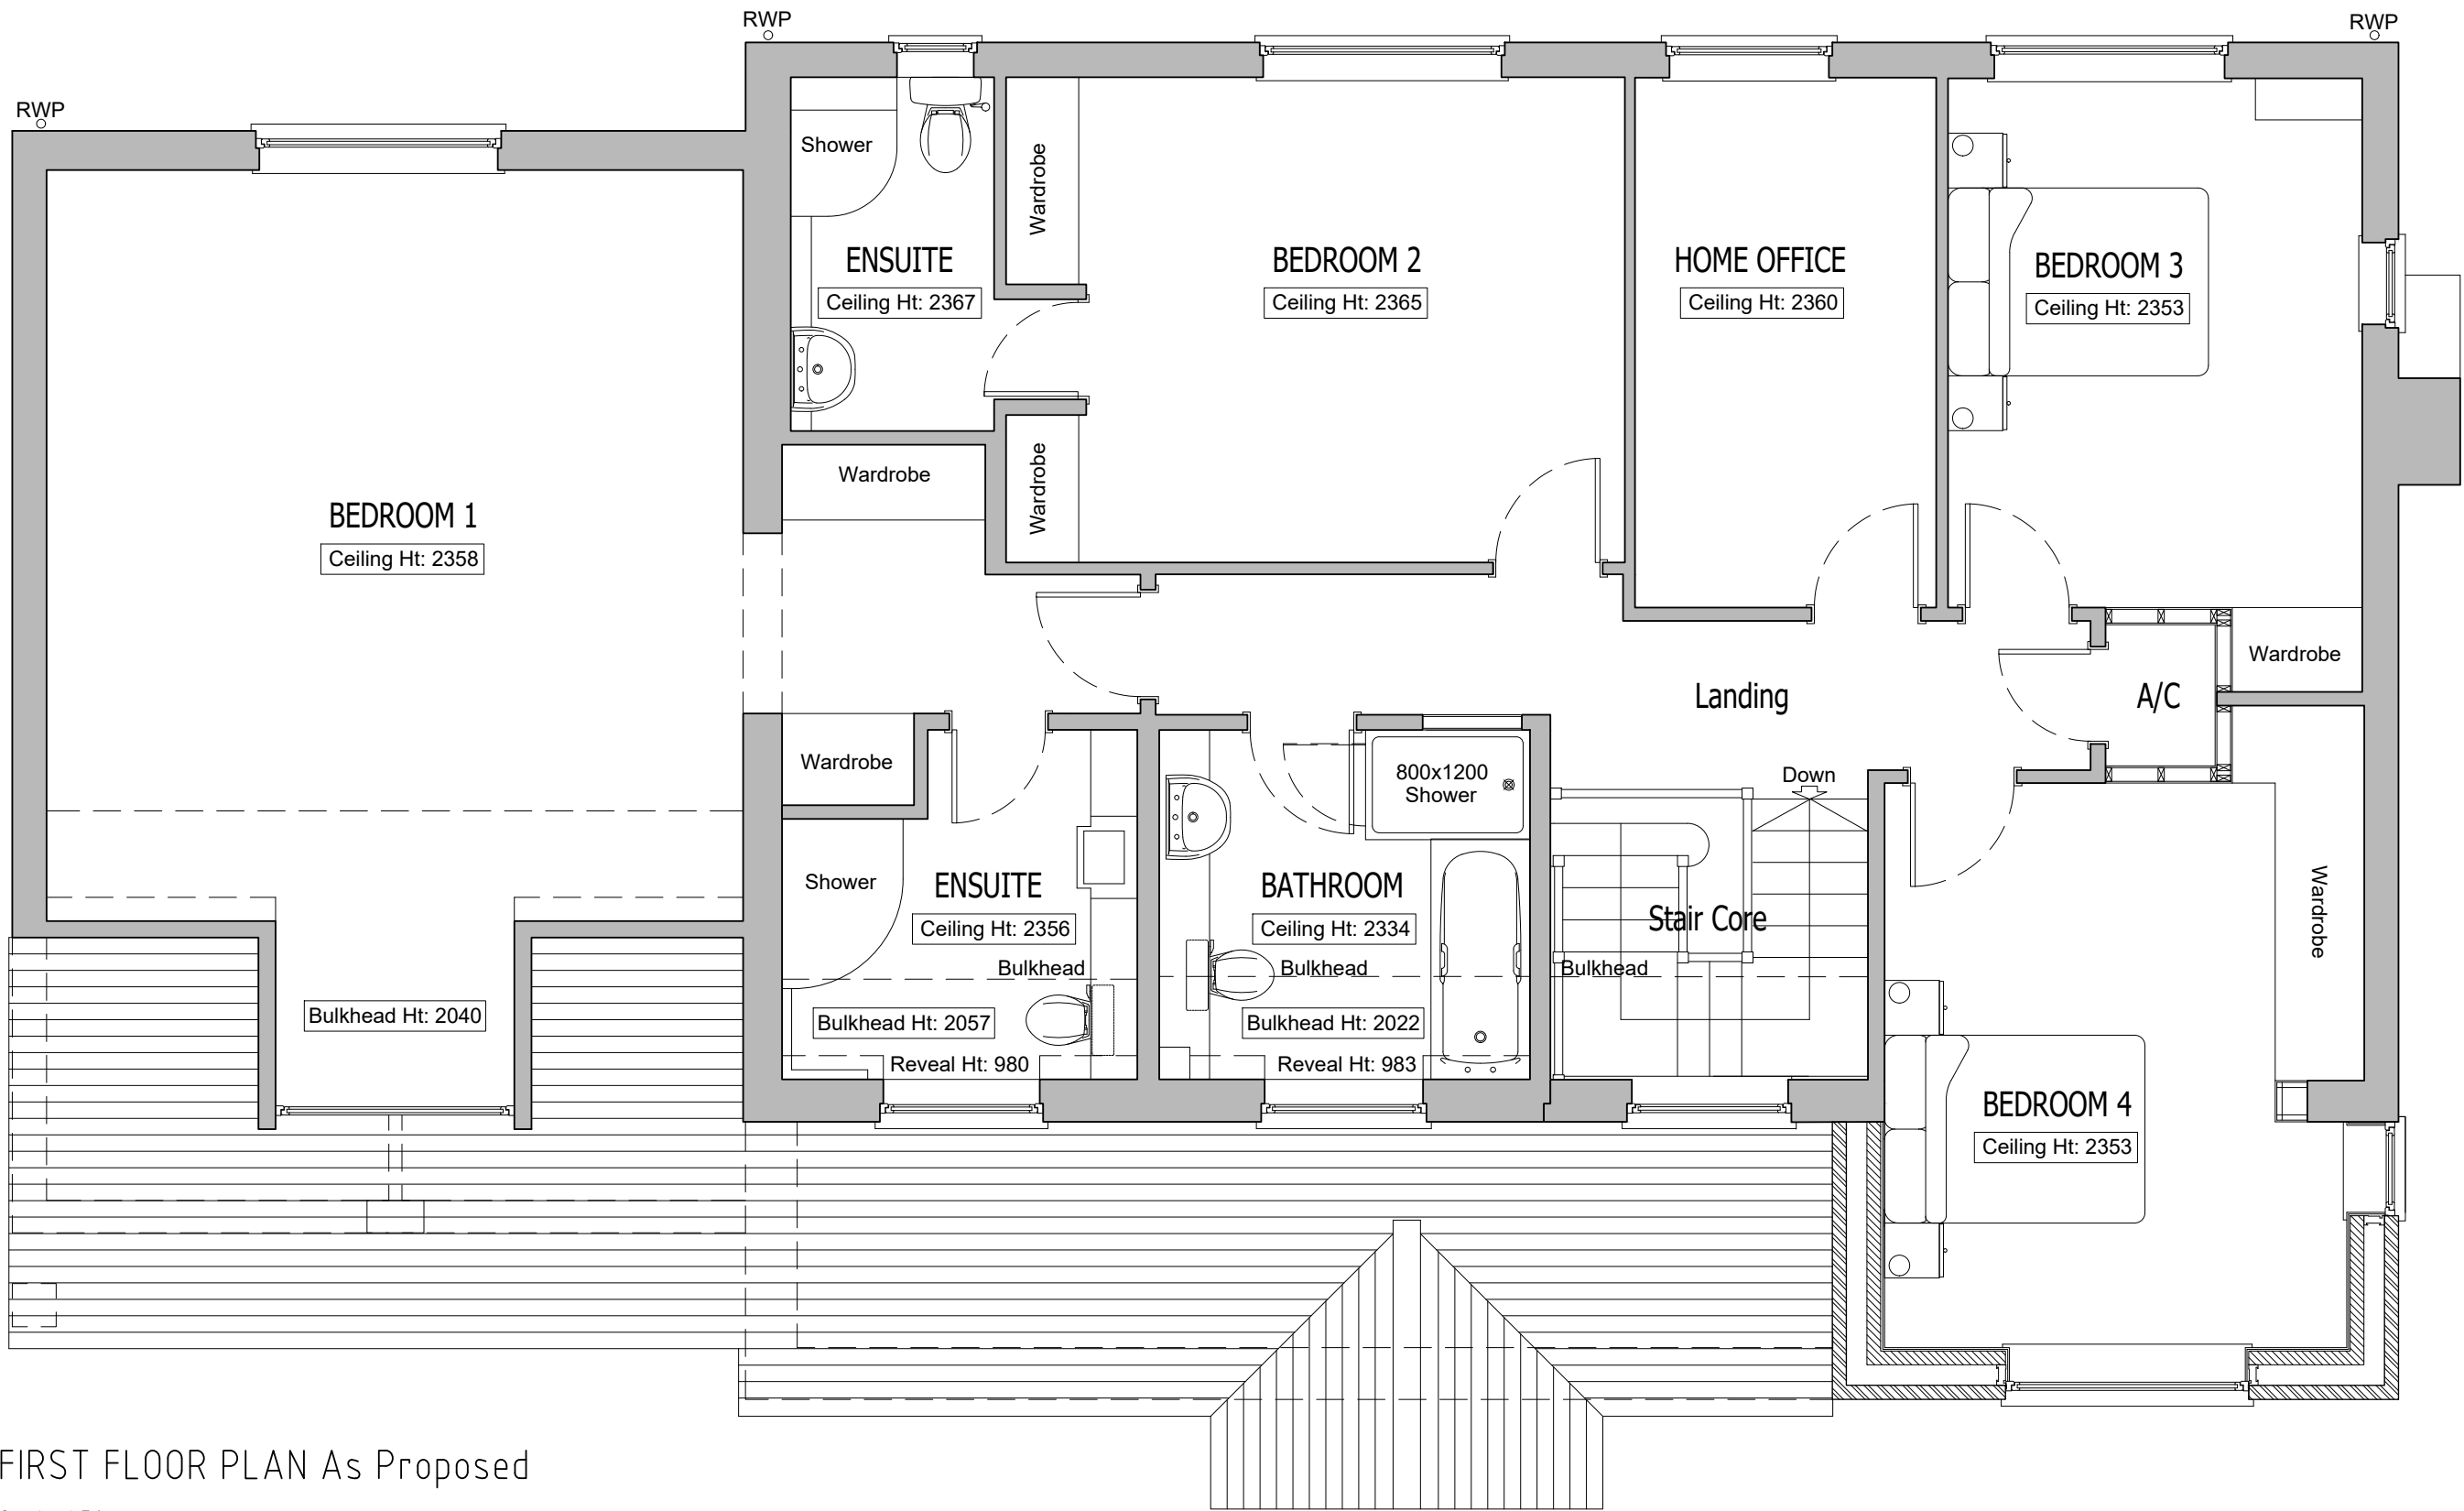

FIRST FLOOR PLAN As Proposed
Scale 1:50

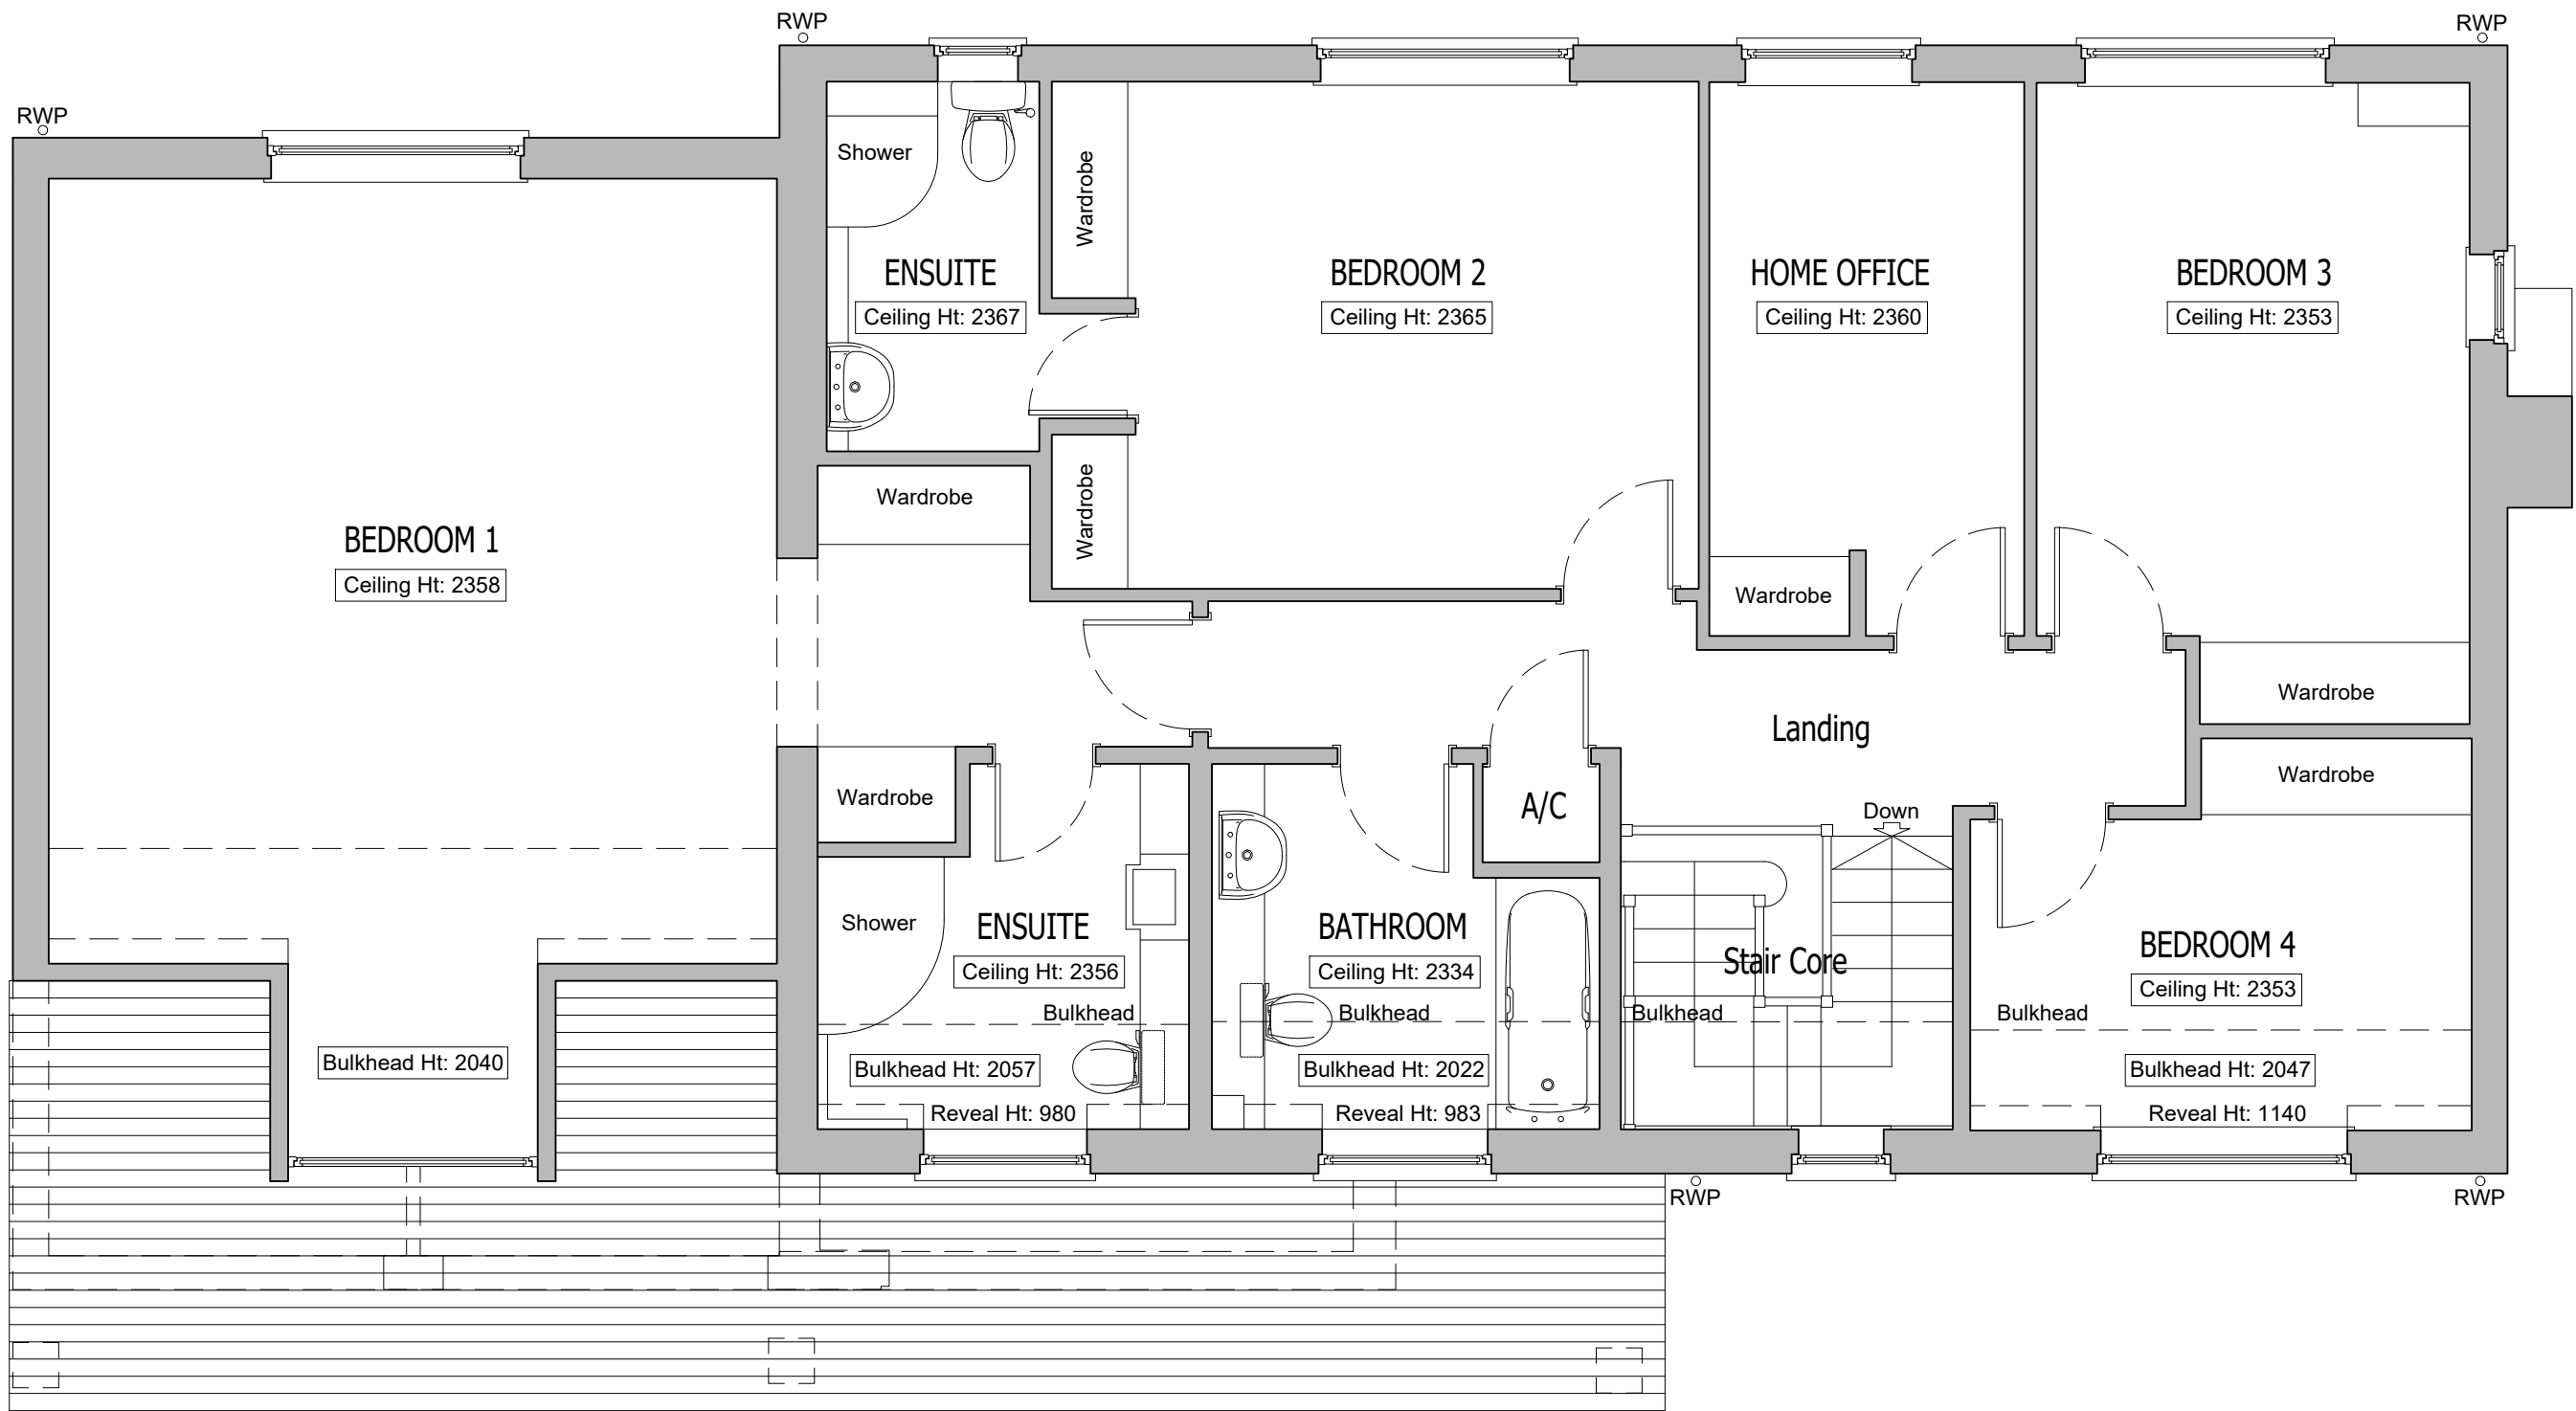

FIRST FLOOR PLAN As Existing
Scale 1:50

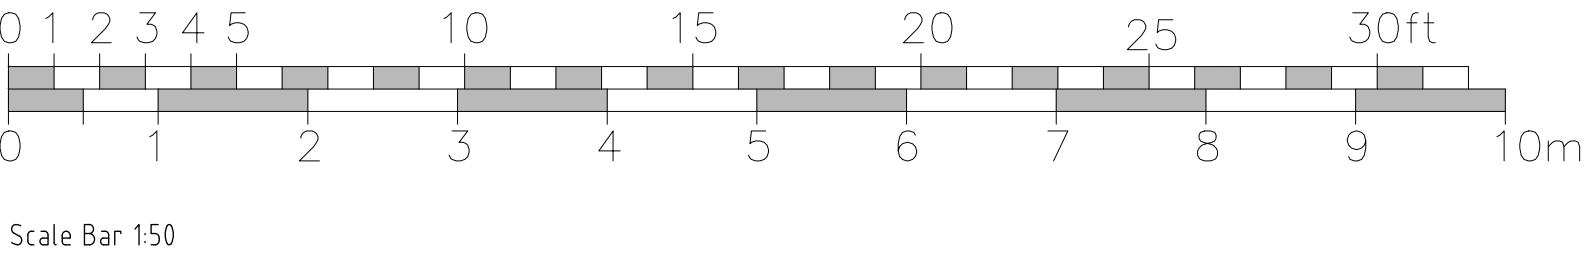

Rev	Description	Date	Initials
FOR PLANNING SUBMISSION			
HOLTHAM+NEWMAN ARCHITECTS The Old Dairy, 282a Hyde End Road, Spencer's Wood, Reading, Berkshire RG7 1DN T: 07971 316499 E: hello@hnarchitects.co.uk			
Project: 17, Wildcroft Drive Wokingham Reading RG40 3HY			
Client Mr and Mrs C. Wilson			
Drawing Title: General Arrangement Plan First Floor Level - As Existing and Proposed			
Scale:	1:50 @ A1	Dwg. No.:	Rev.:
	-	2425-P102	-
Drawn by:	DH		
Date:	Aug 2024		