

All dimensions are to be checked on site before work commences.  
Figured dimensions to be taken in preference to scaled dimensions.  
If in doubt please ask.  
© Copyright reserved.



FRONT ELEVATION As Proposed  
Scale 1:100



SIDE ELEVATION As Proposed  
Scale 1:100




REAR ELEVATION As Proposed  
Scale 1:100



SIDE ELEVATION As Proposed  
Scale 1:100



FRONT ELEVATION As Existing  
Scale 1:100

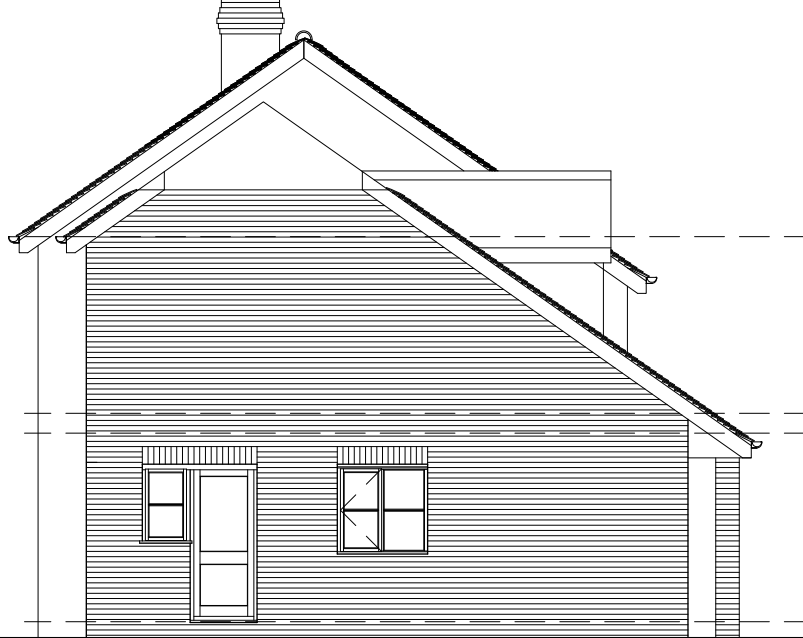


SIDE ELEVATION As Existing  
Scale 1:100



REAR ELEVATION As Existing  
Scale 1:100



SIDE ELEVATION As Existing  
Scale 1:100

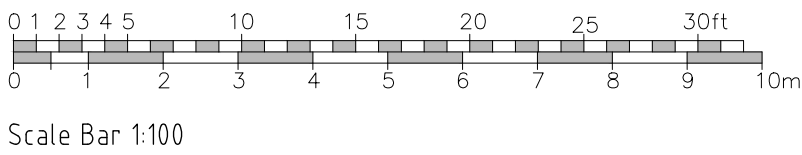

| Rev   | Description | Date                | Initials |
|---|-------------|---------------------|----------|
| FOR PLANNING SUBMISSION   |             |                     |          |
| <div><div><div>HOLTHAM+NEWMAN</div><div>ARCHITECTS</div></div><div><div>The Old Dairy,<br/>282a Hyde End Road, Spencer's Wood,<br/>Reading, Berkshire RG7 1DN</div><div>T: 07971 316499<br/>E: hello@hnarchitects.co.uk</div></div></div> |             |                     |          |
| Project:<br>17, Wildcroft Drive<br>Wokingham<br>Reading<br>RG40 3HY   |             |                     |          |
| Client<br>Mr and Mrs C. Wilson   |             |                     |          |
| Drawing Title:<br>External Elevations<br>Front, Sides and Rear Views<br>-<br>As Existing and Proposed   |             |                     |          |
| Scale: 1:100 @ A1   |             | Dwg. No.: 2425-P103 |          |
| -   |             | -                   |          |
| Drawn by: DH   |             | -                   |          |
| Date: Aug 2024   |             | -                   |          |