




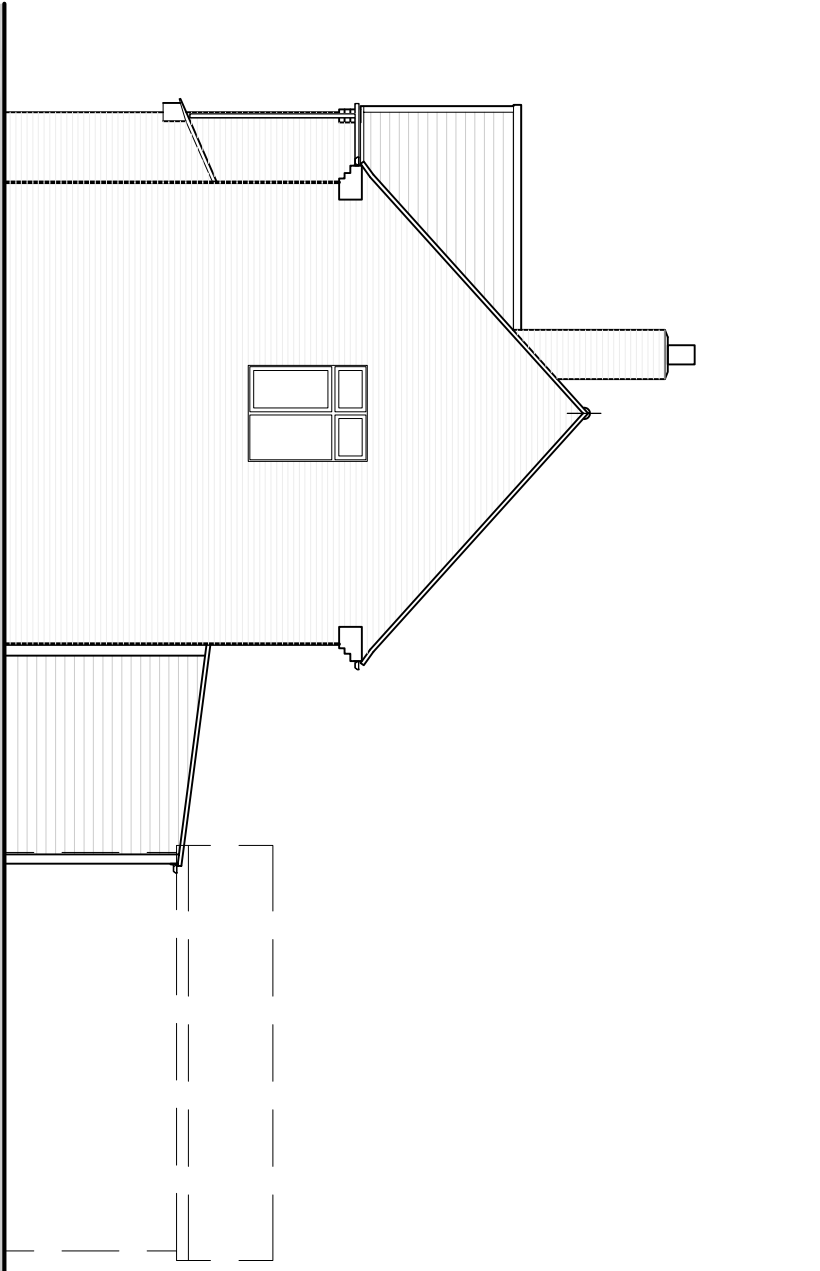


SIDE ELEVATION
(Existing)

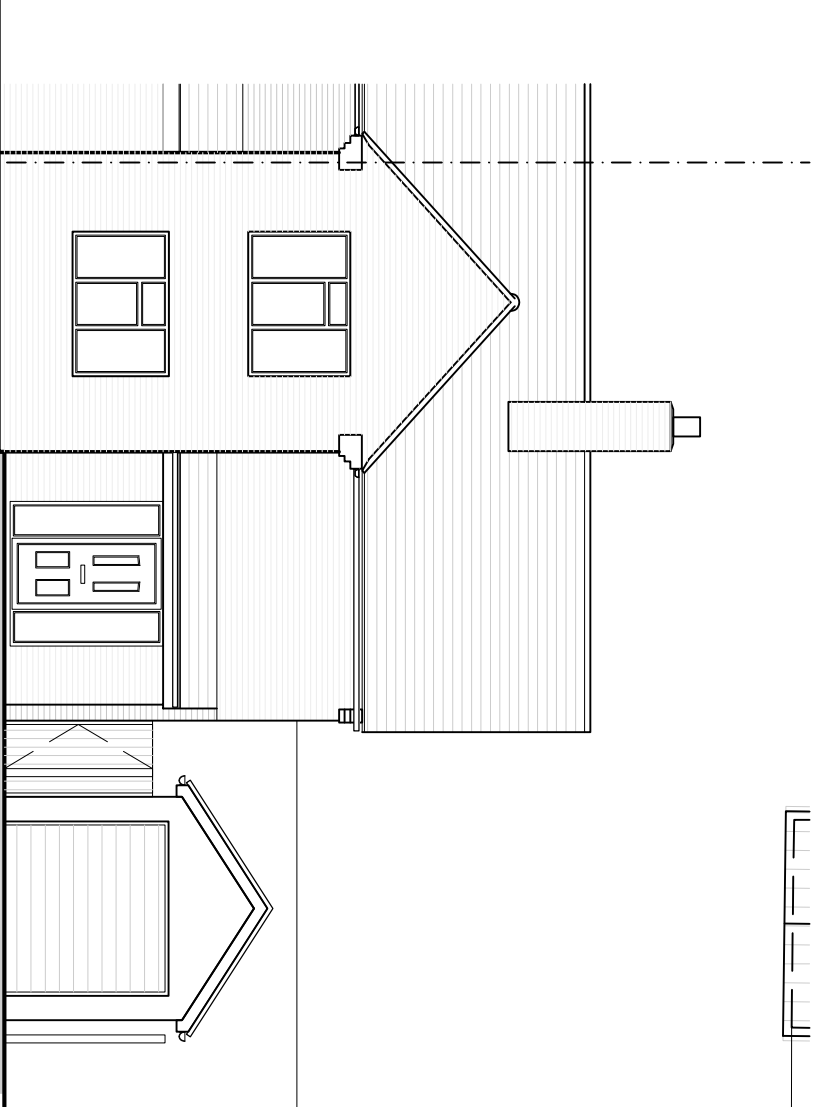


FRONT ELEVATION
(Existing)

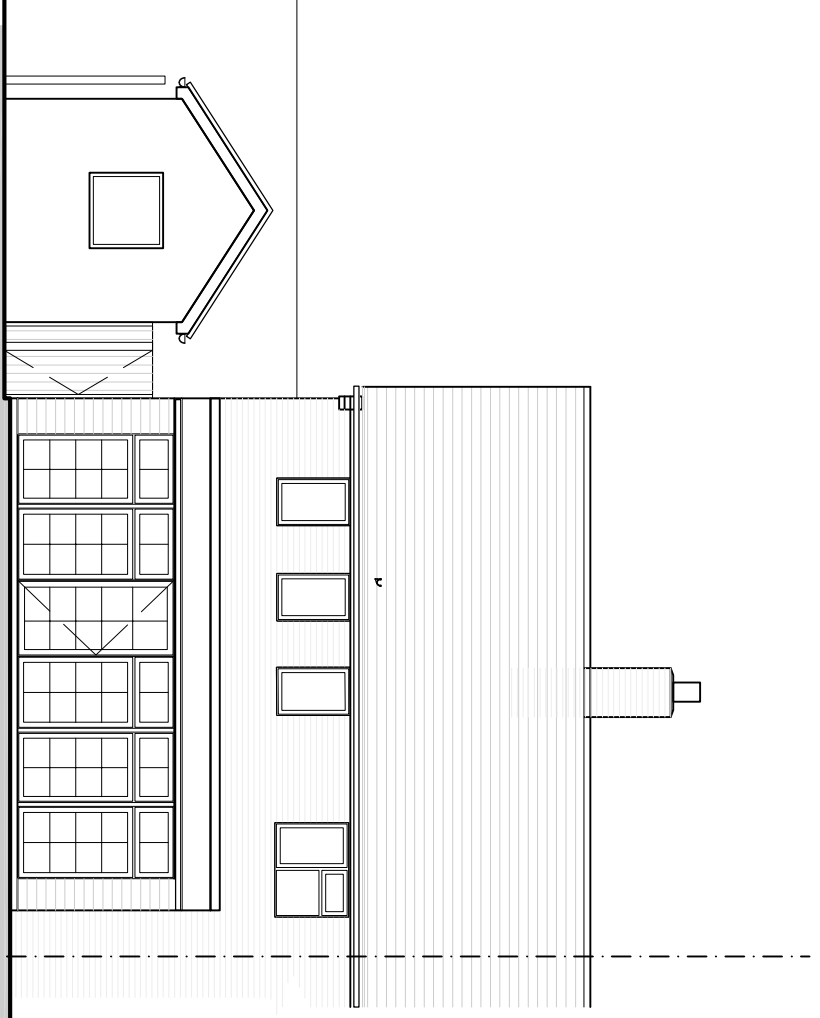


REAR ELEVATION
(Existing)

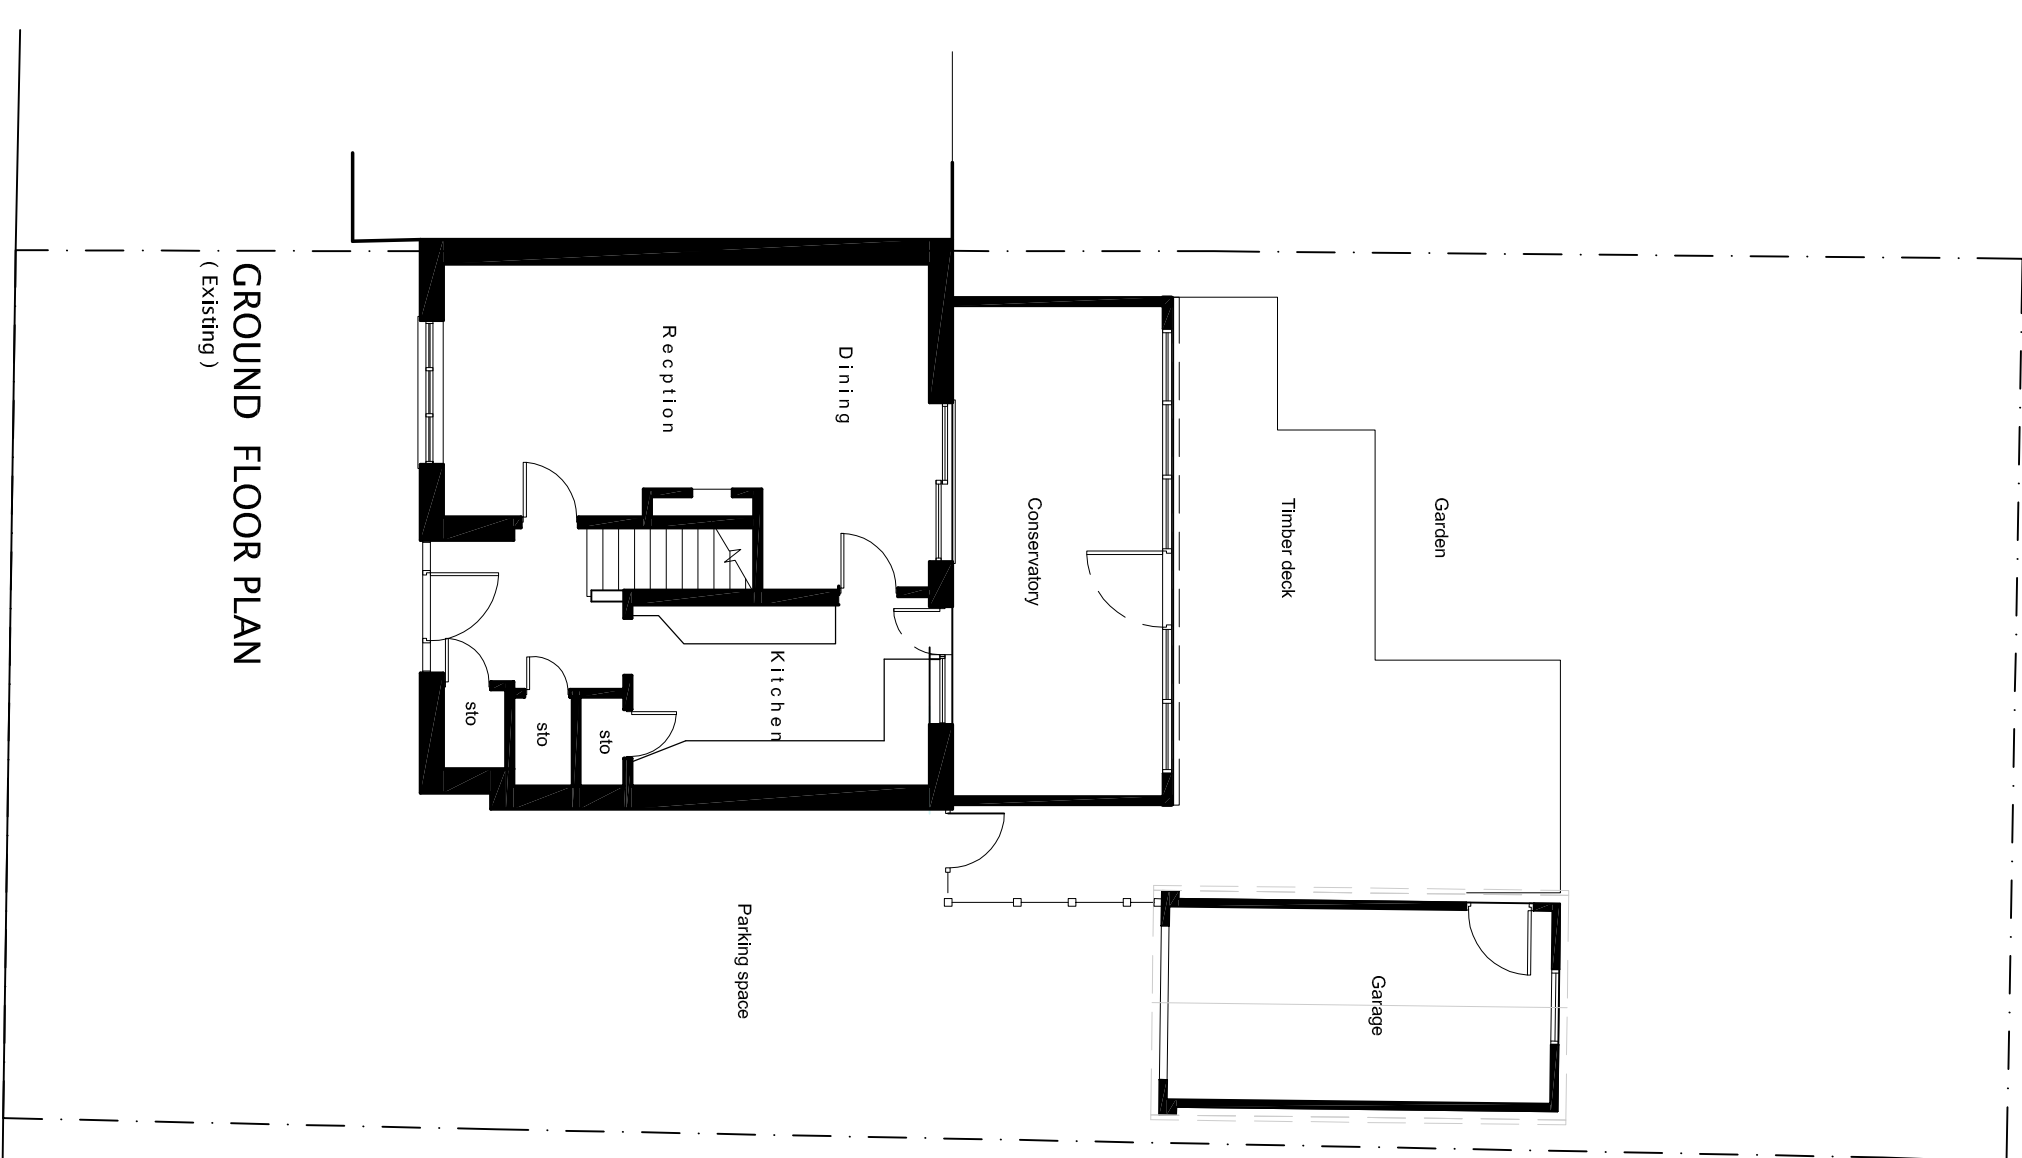


GROUND FLOOR PLAN
(Existing)

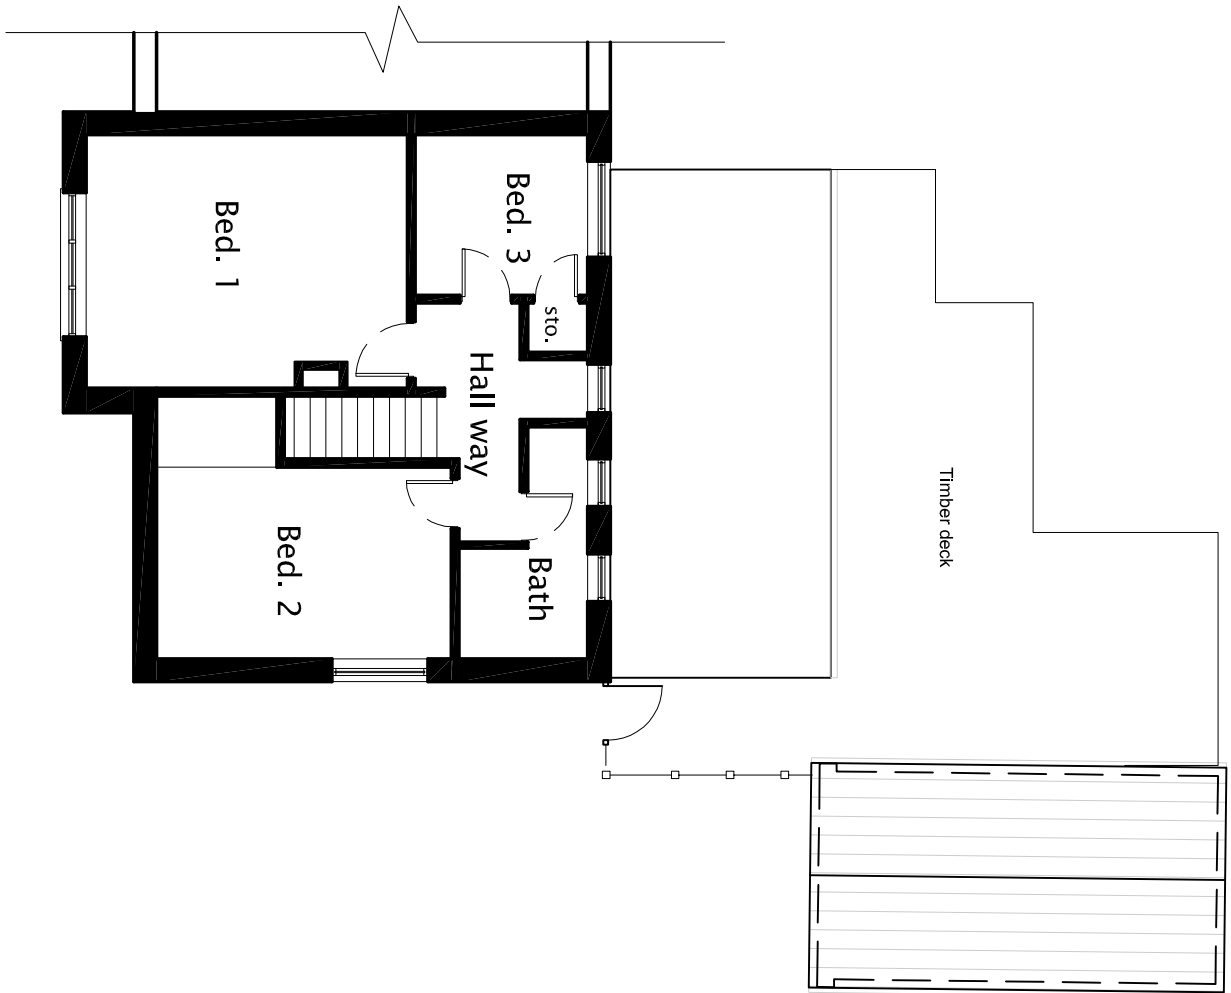


FIRST FLOOR PLAN
(Existing)

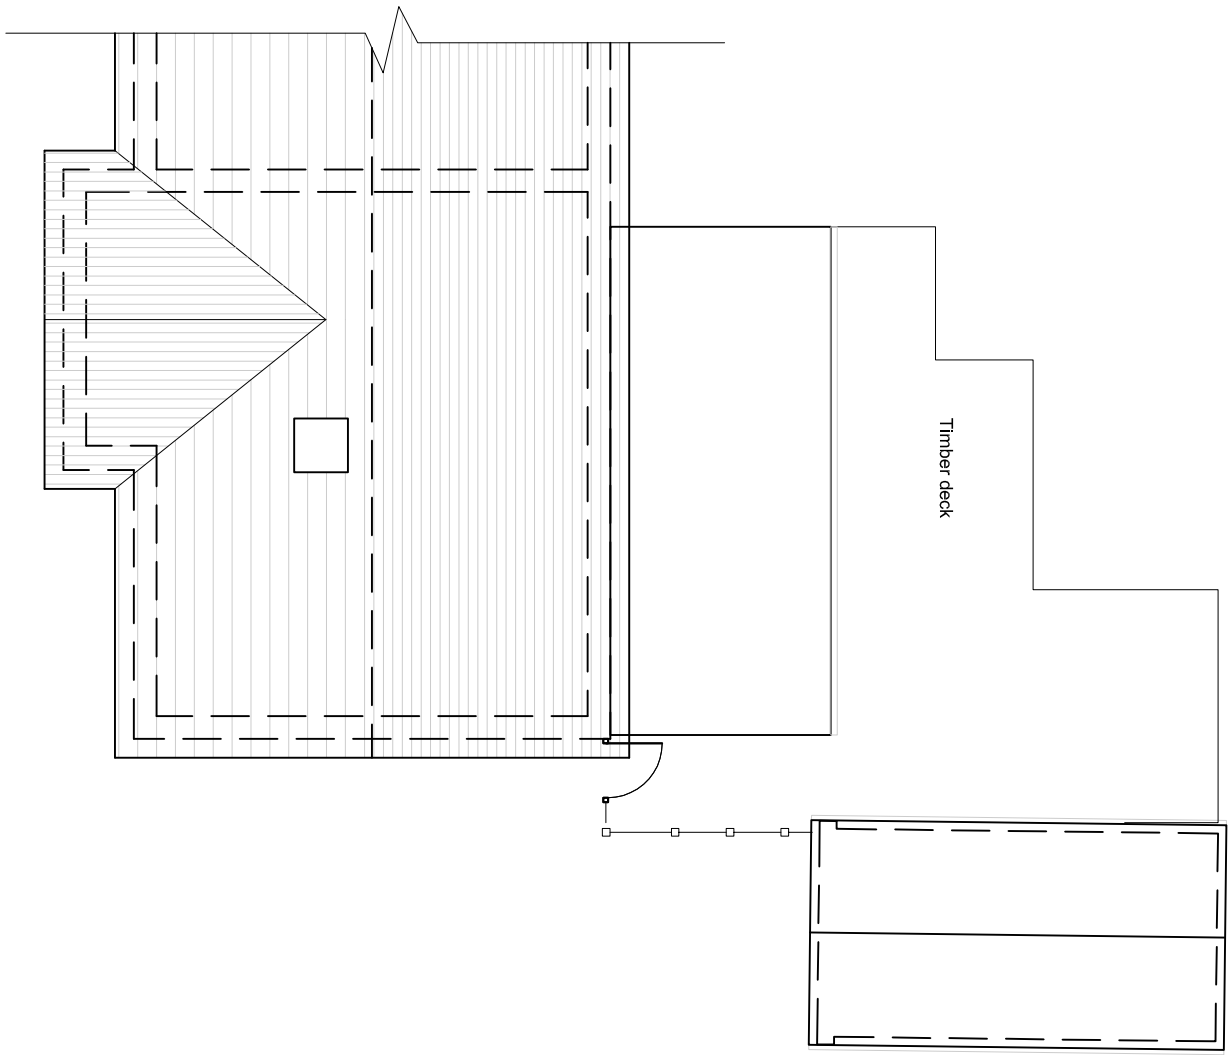



ROOF PLAN
(existing)

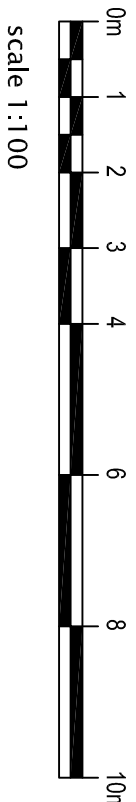

scale 1:100

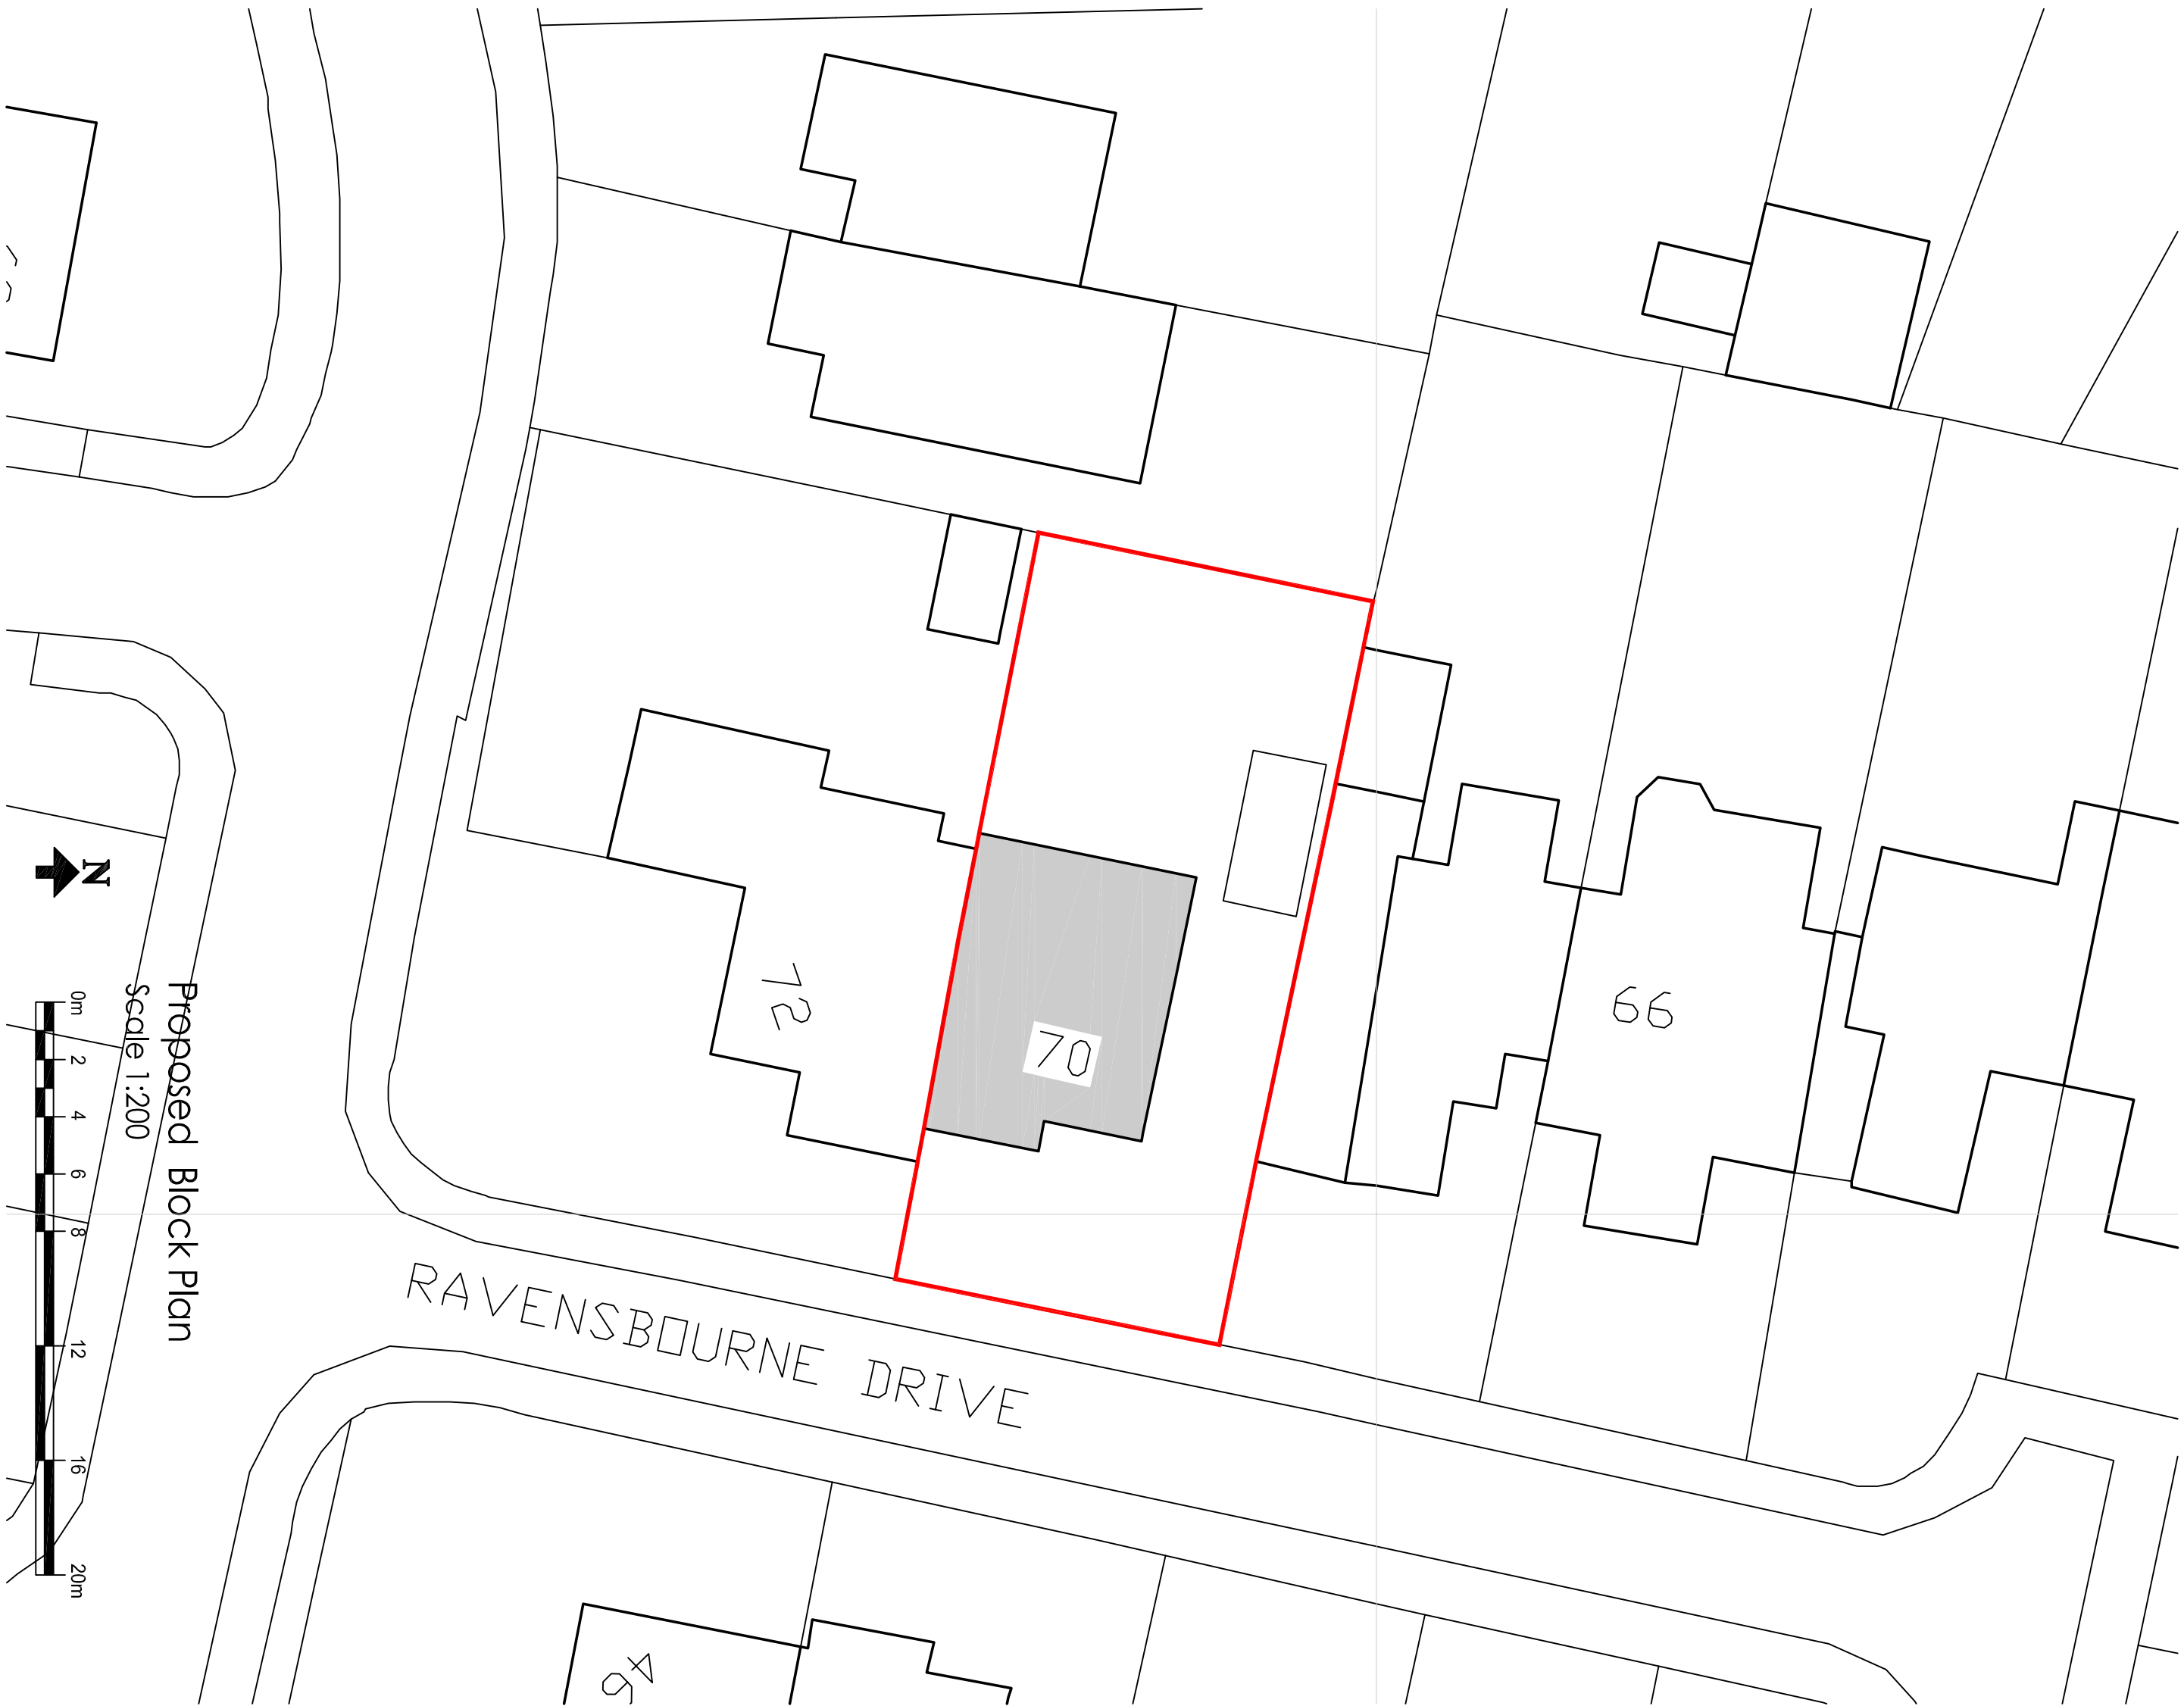

Proposed Block Plan
Scale 1:200

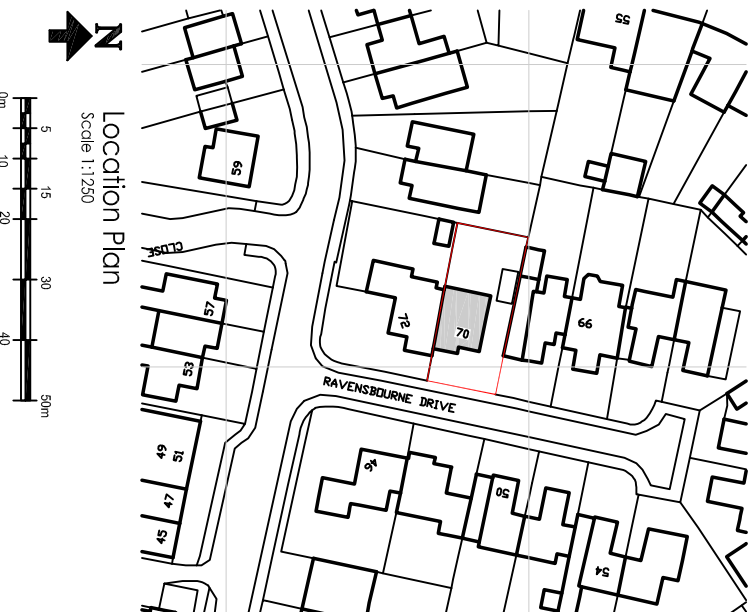 

Location Plan
Scale 1:250



Revisions	
Rev	Description
Rev 01	25-08-2026 Final elevation window omitted to match floor plan

Project	
Proposed	Loft Conversion
Title	
Existing Floor Plans and elevations	
Block Plan and Location Plan	
Dwg No. 0001 (P1-01)	

Owner	
Mr Rahneel Kayani	
70 Ravensbourne Drive, Woodley	
RG5 4LJ	
JKK GROUP	
200 Brook Drive, Green Park, Reading, Berkshire	
Tel: 0118 565 565	
development@jkggroup.co.uk	
Scale	As Shown
Rev	P1
Drawn	Drawn
Date	July 2026
Status	PL