



LEGEND

Wall to be remove


New wall

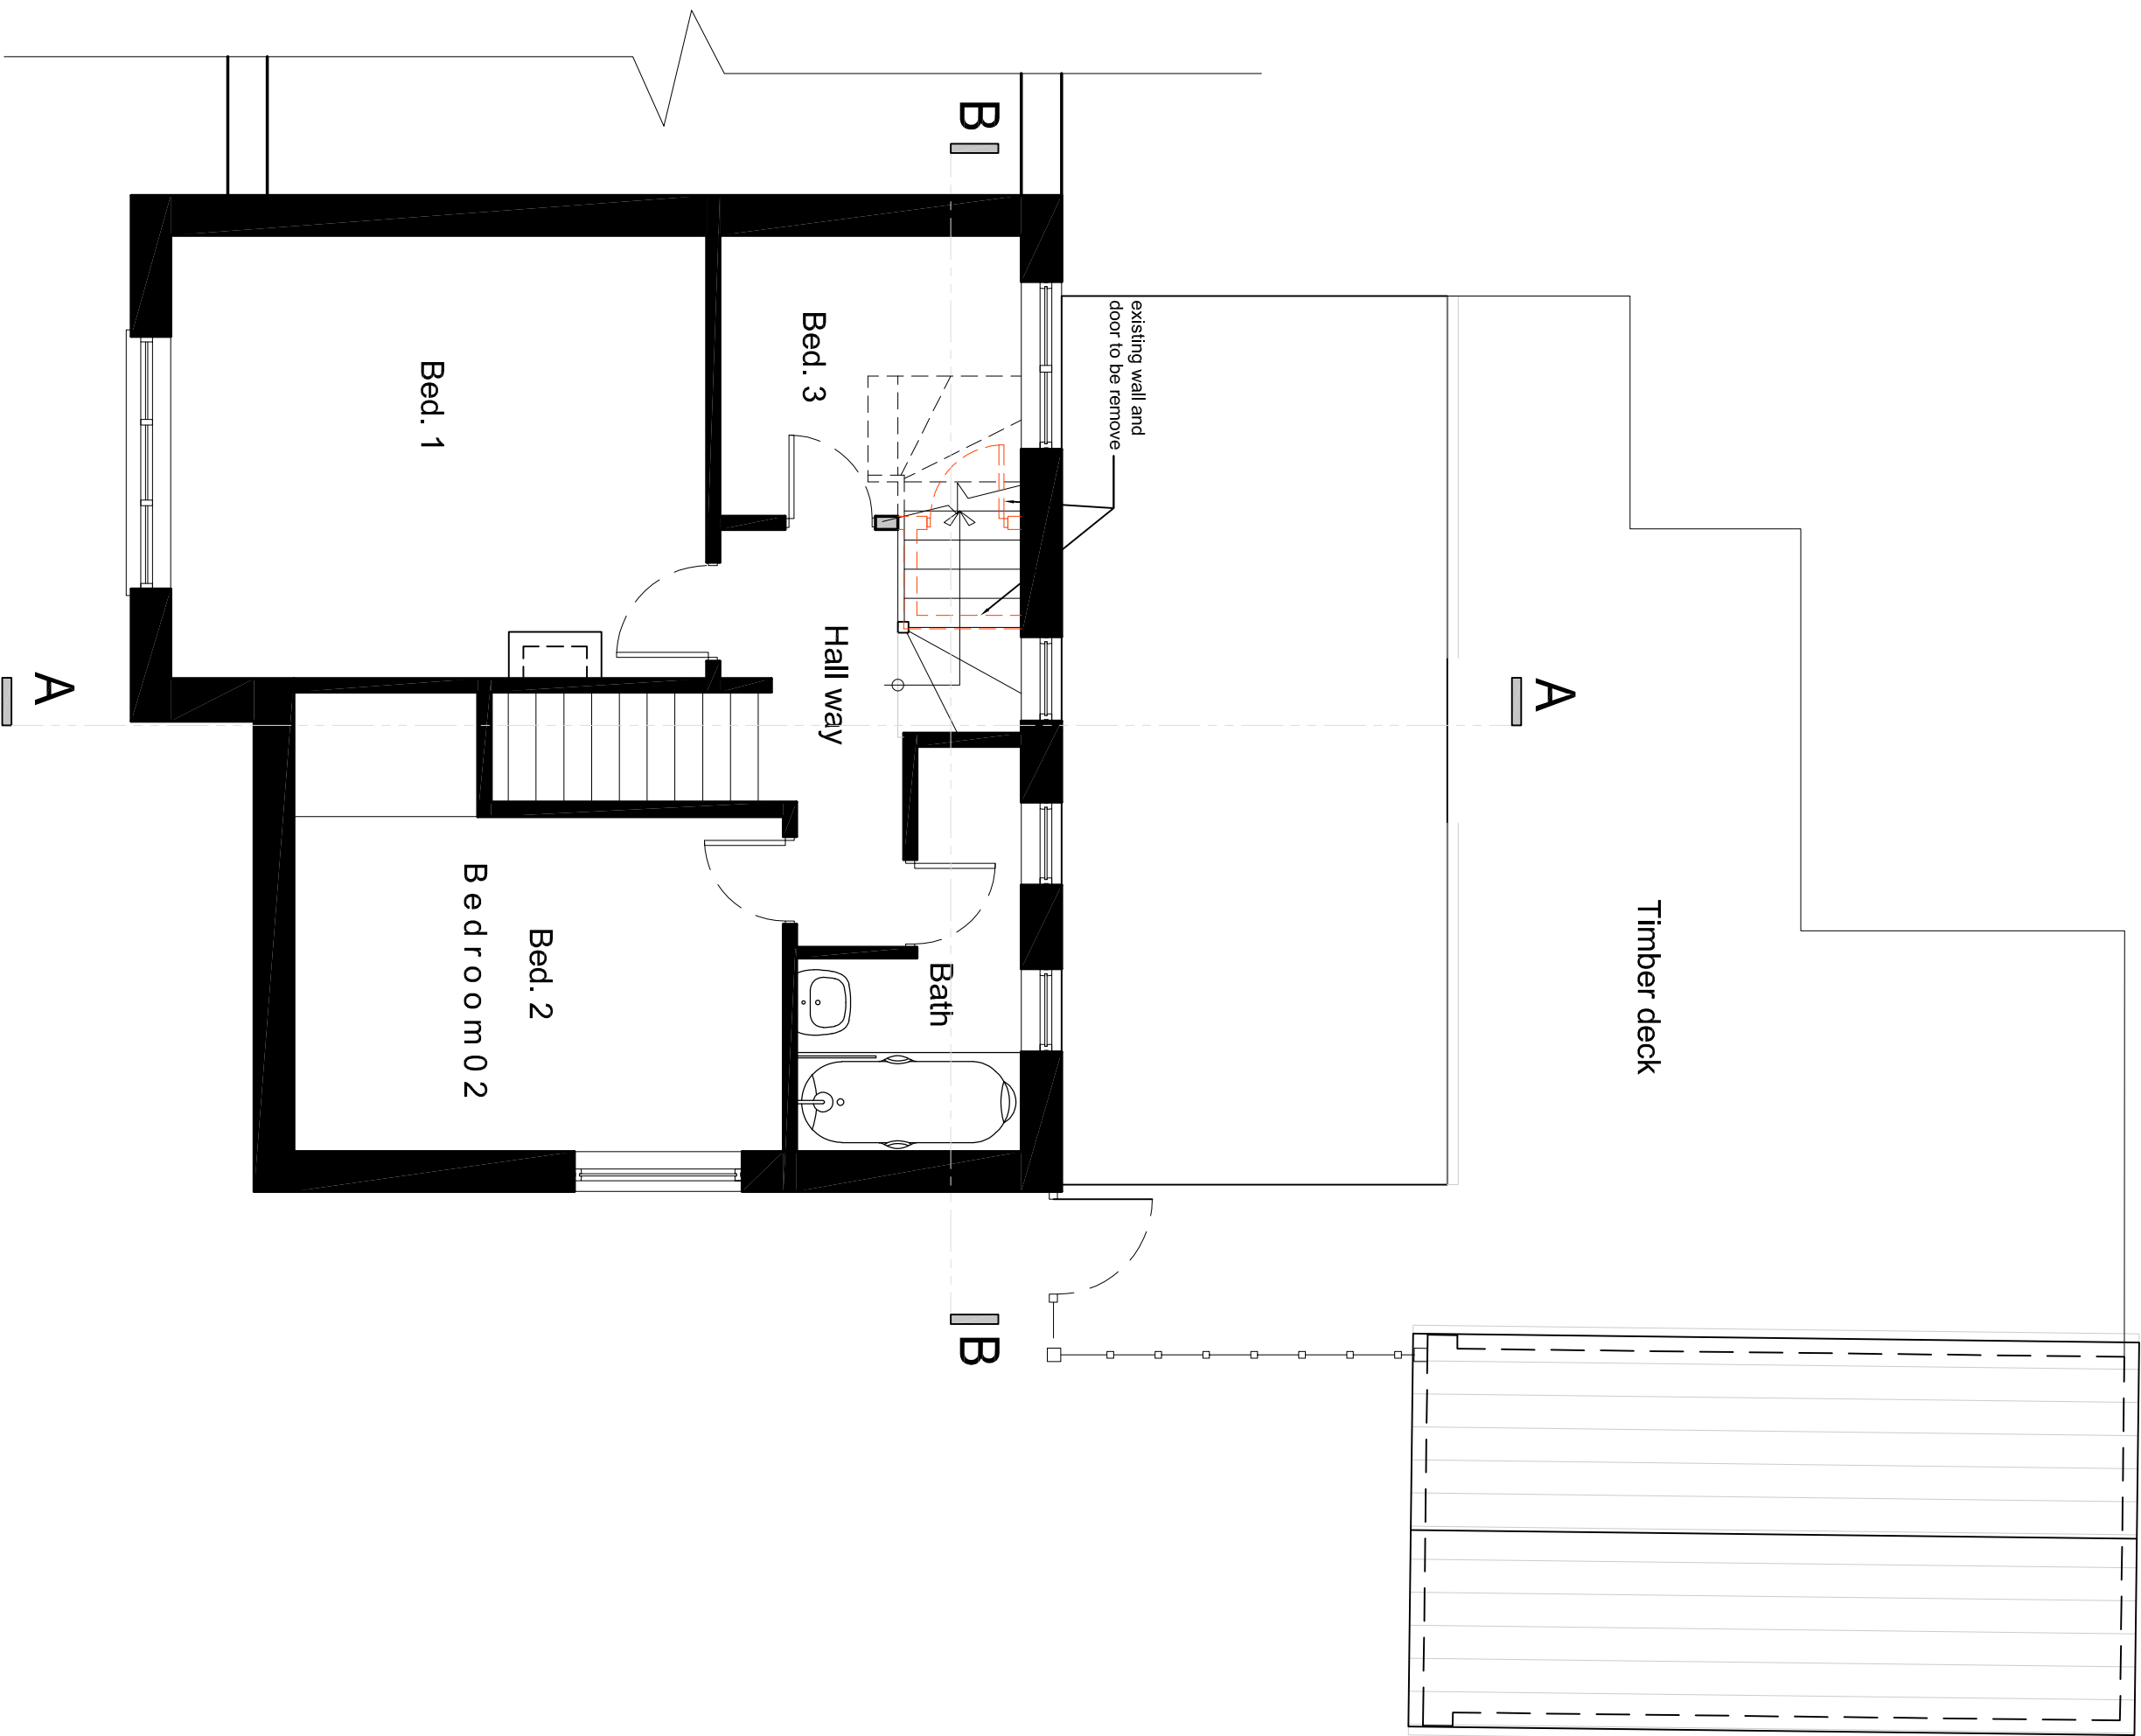

First Floor Plan
(Proposed)

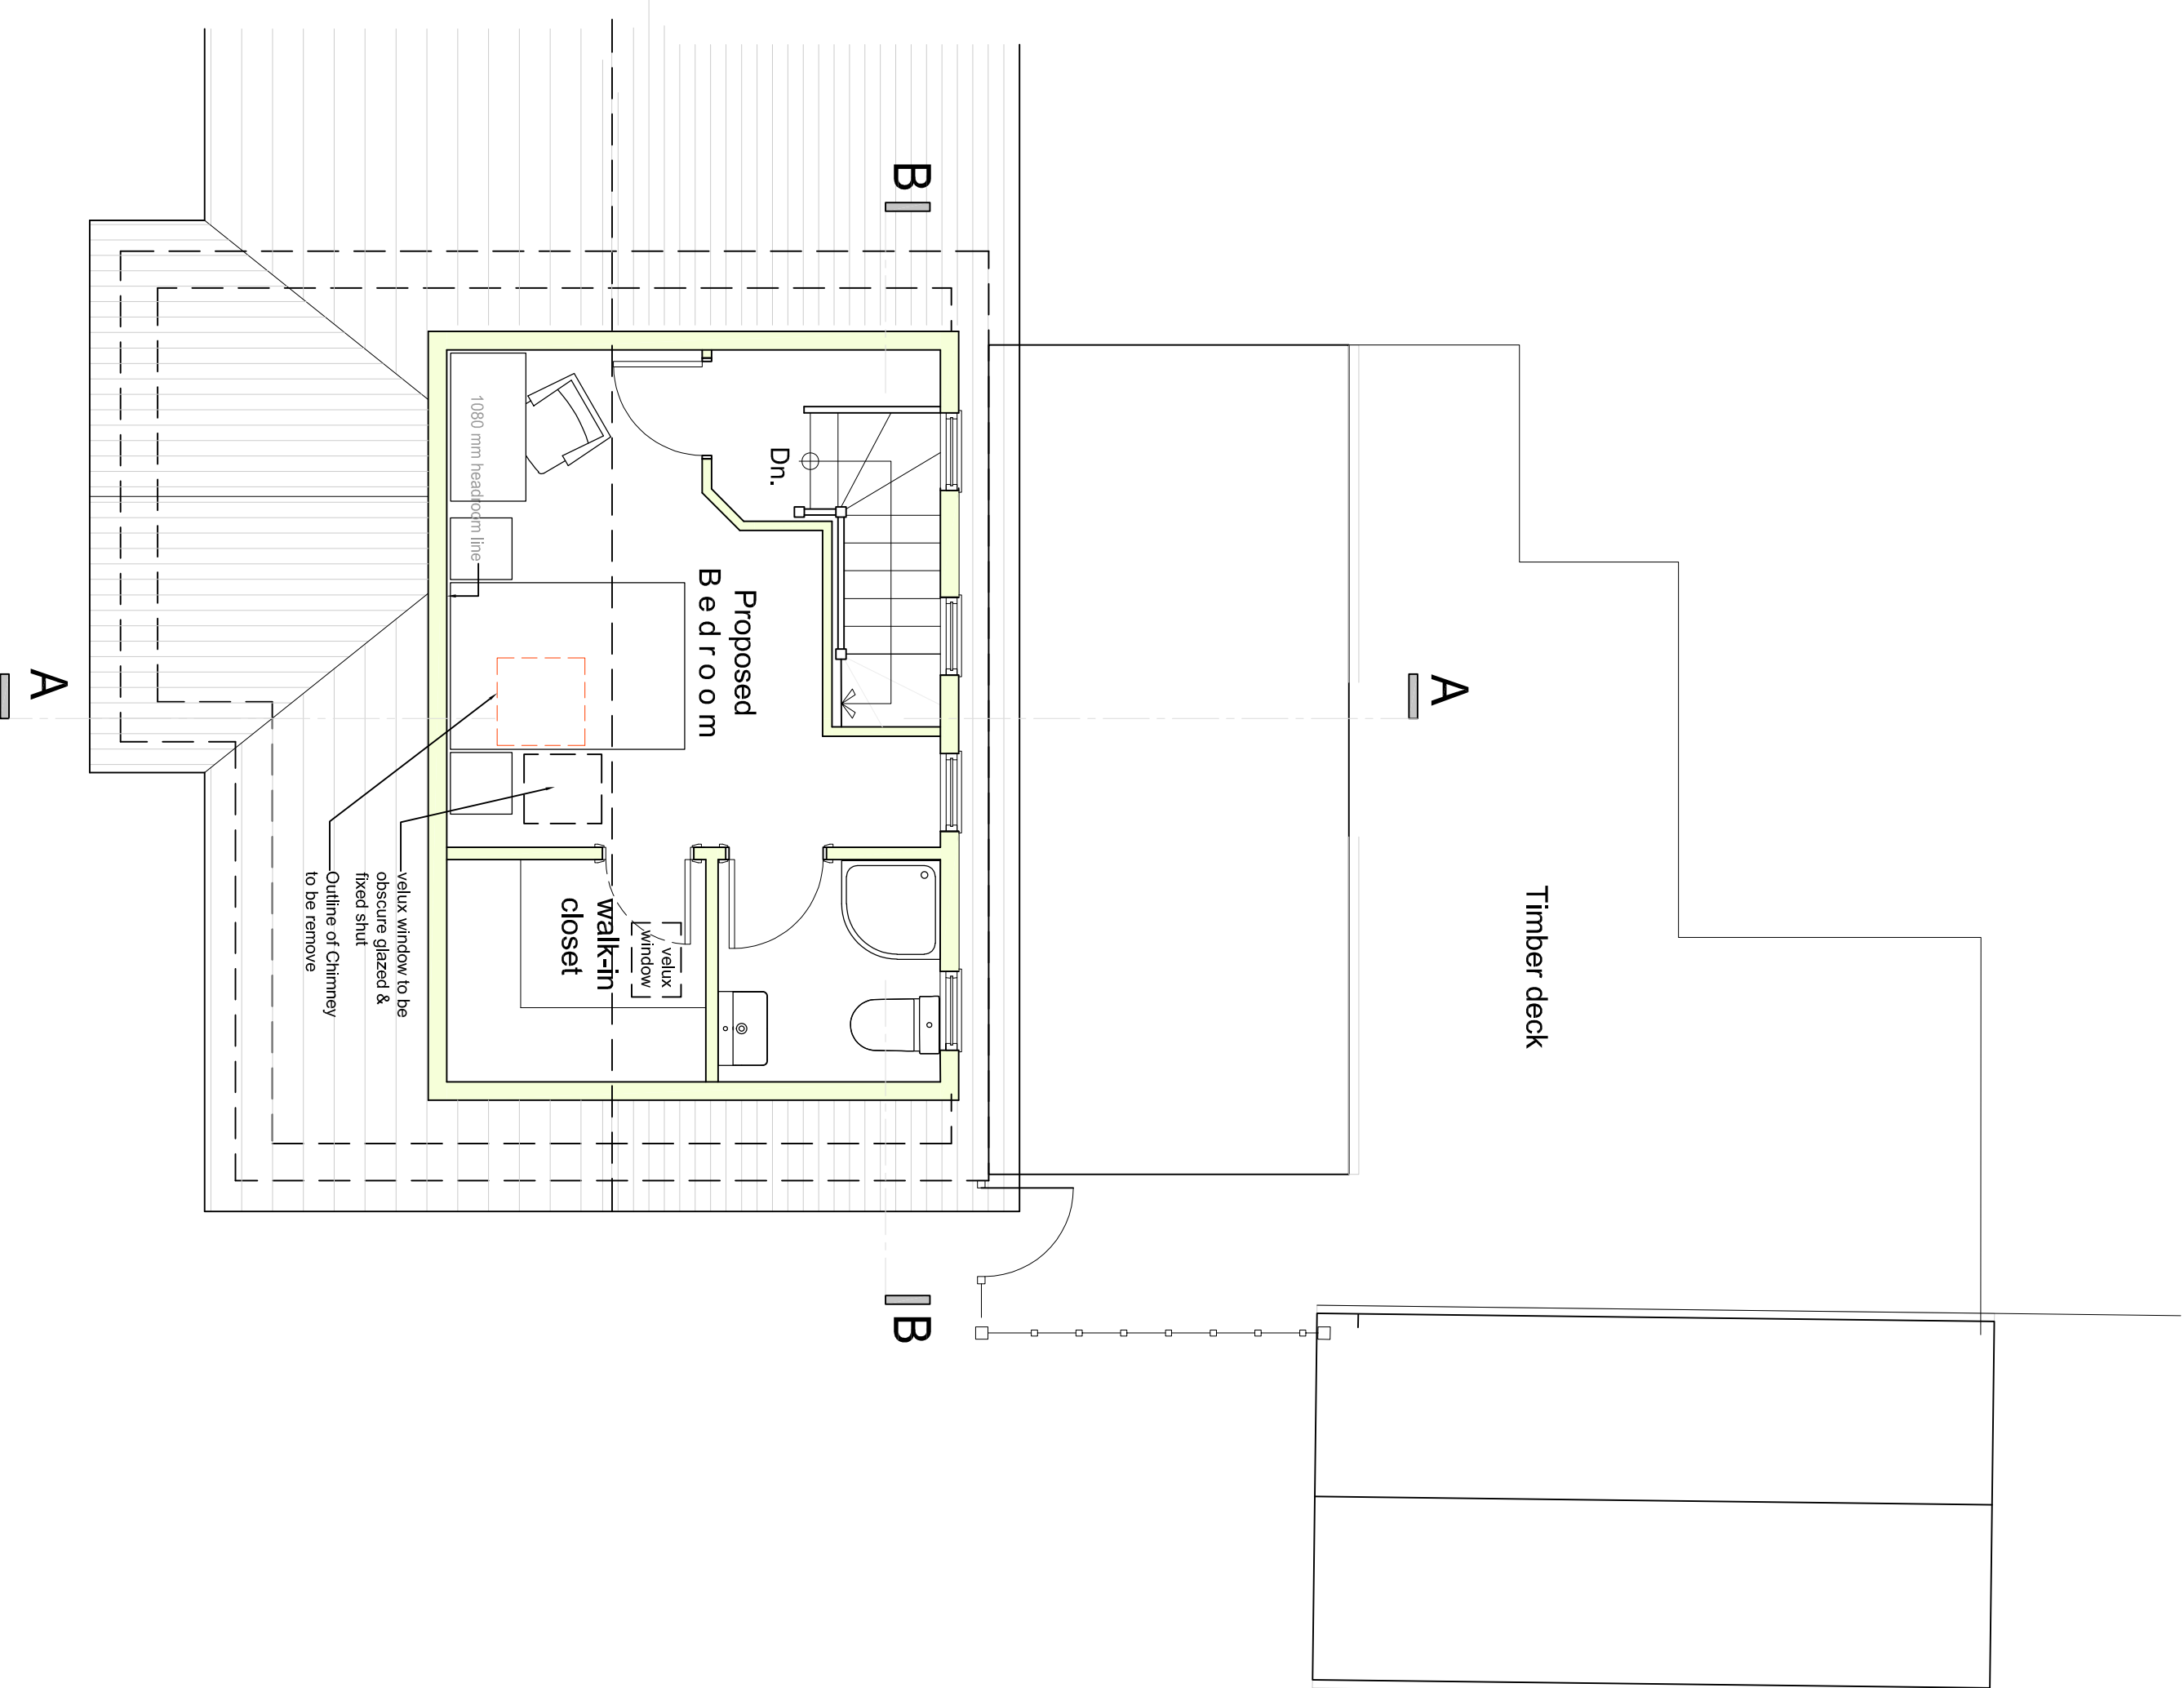

Loft Floor Plan
(Proposed)

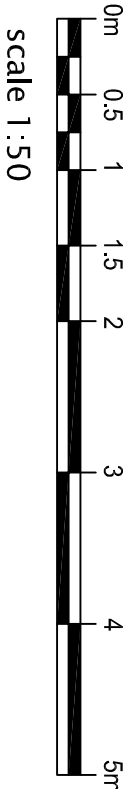

Revisions									
Project		Owner							
Proposed Loft Conversion		Mr Raheel Kayani							
Title		70 Ravensbourne Drive, Woodley							
Proposed Floor Plans		RG5 4LJ							
Dwg No.		0001 F1-02							
Scale		1:50m		JKK GROUP		JKK DEVELOPMENTS		200 Brook Drive, Green Park, Reading, Berkshire	
Rev		Rev		Drawn		Date		Status	
PL		PL		JULY 2026		PL		PL	