




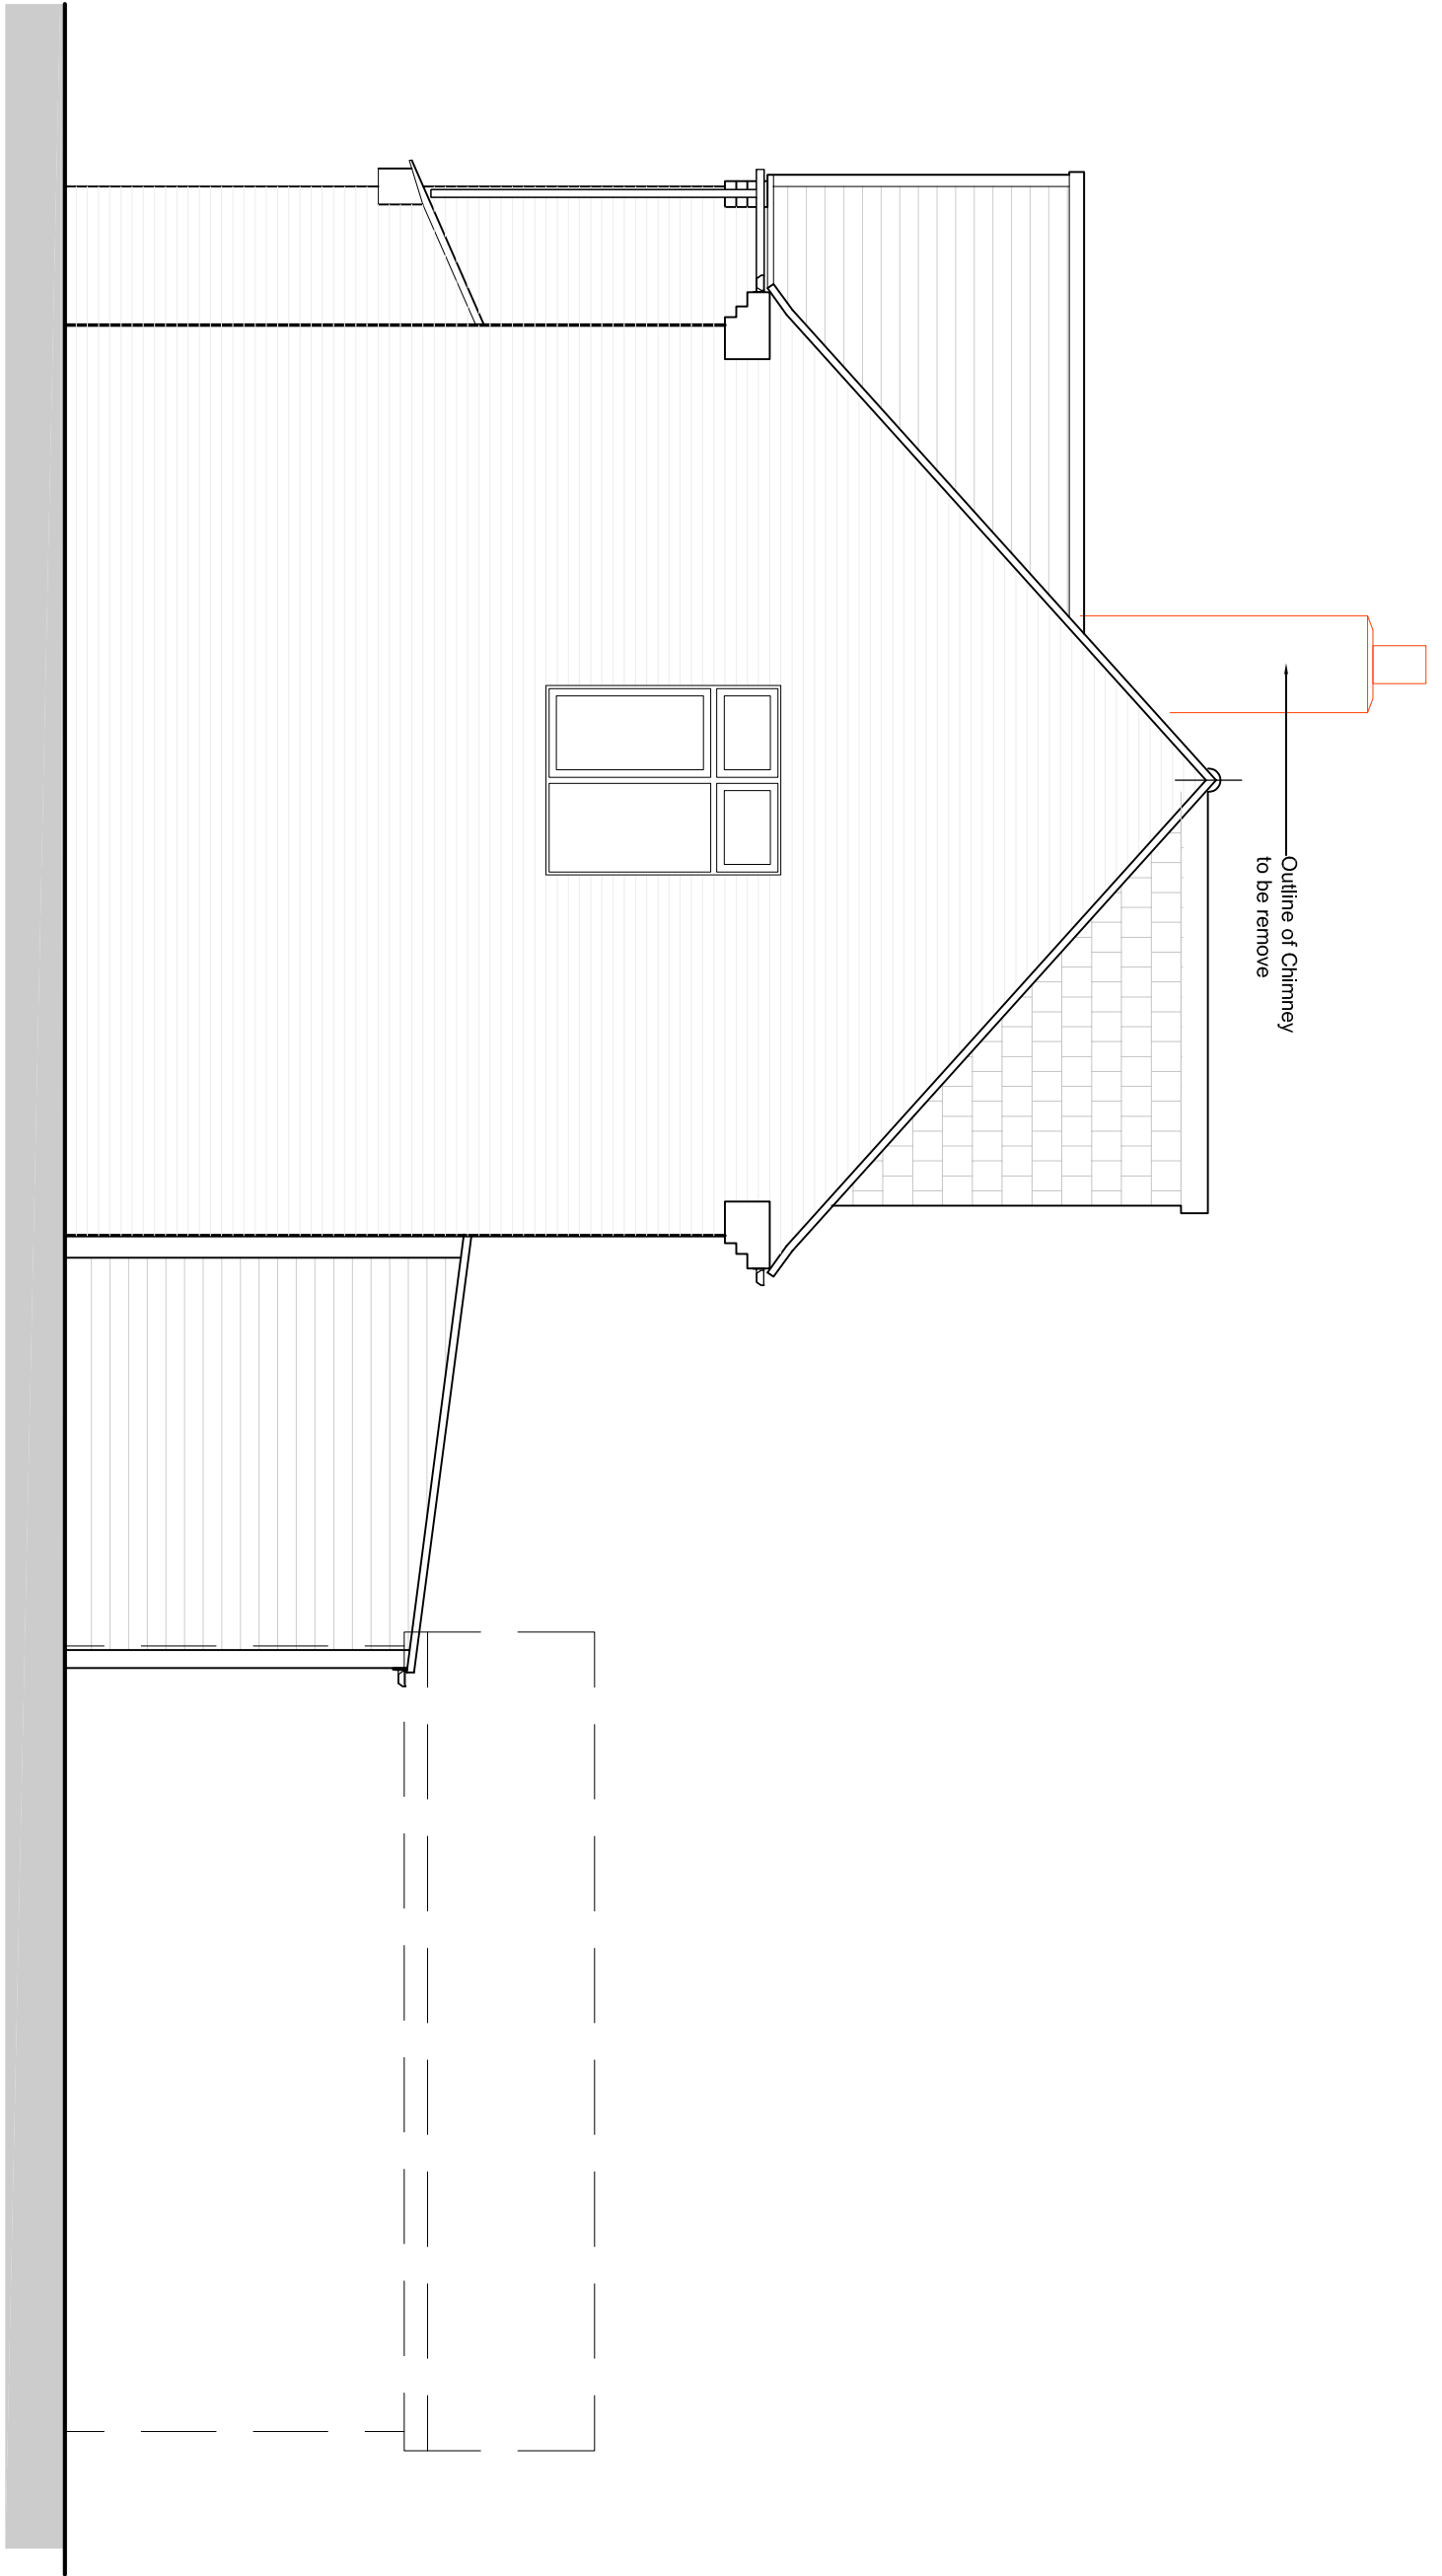


SIDE ELEVATION
(Proposed)

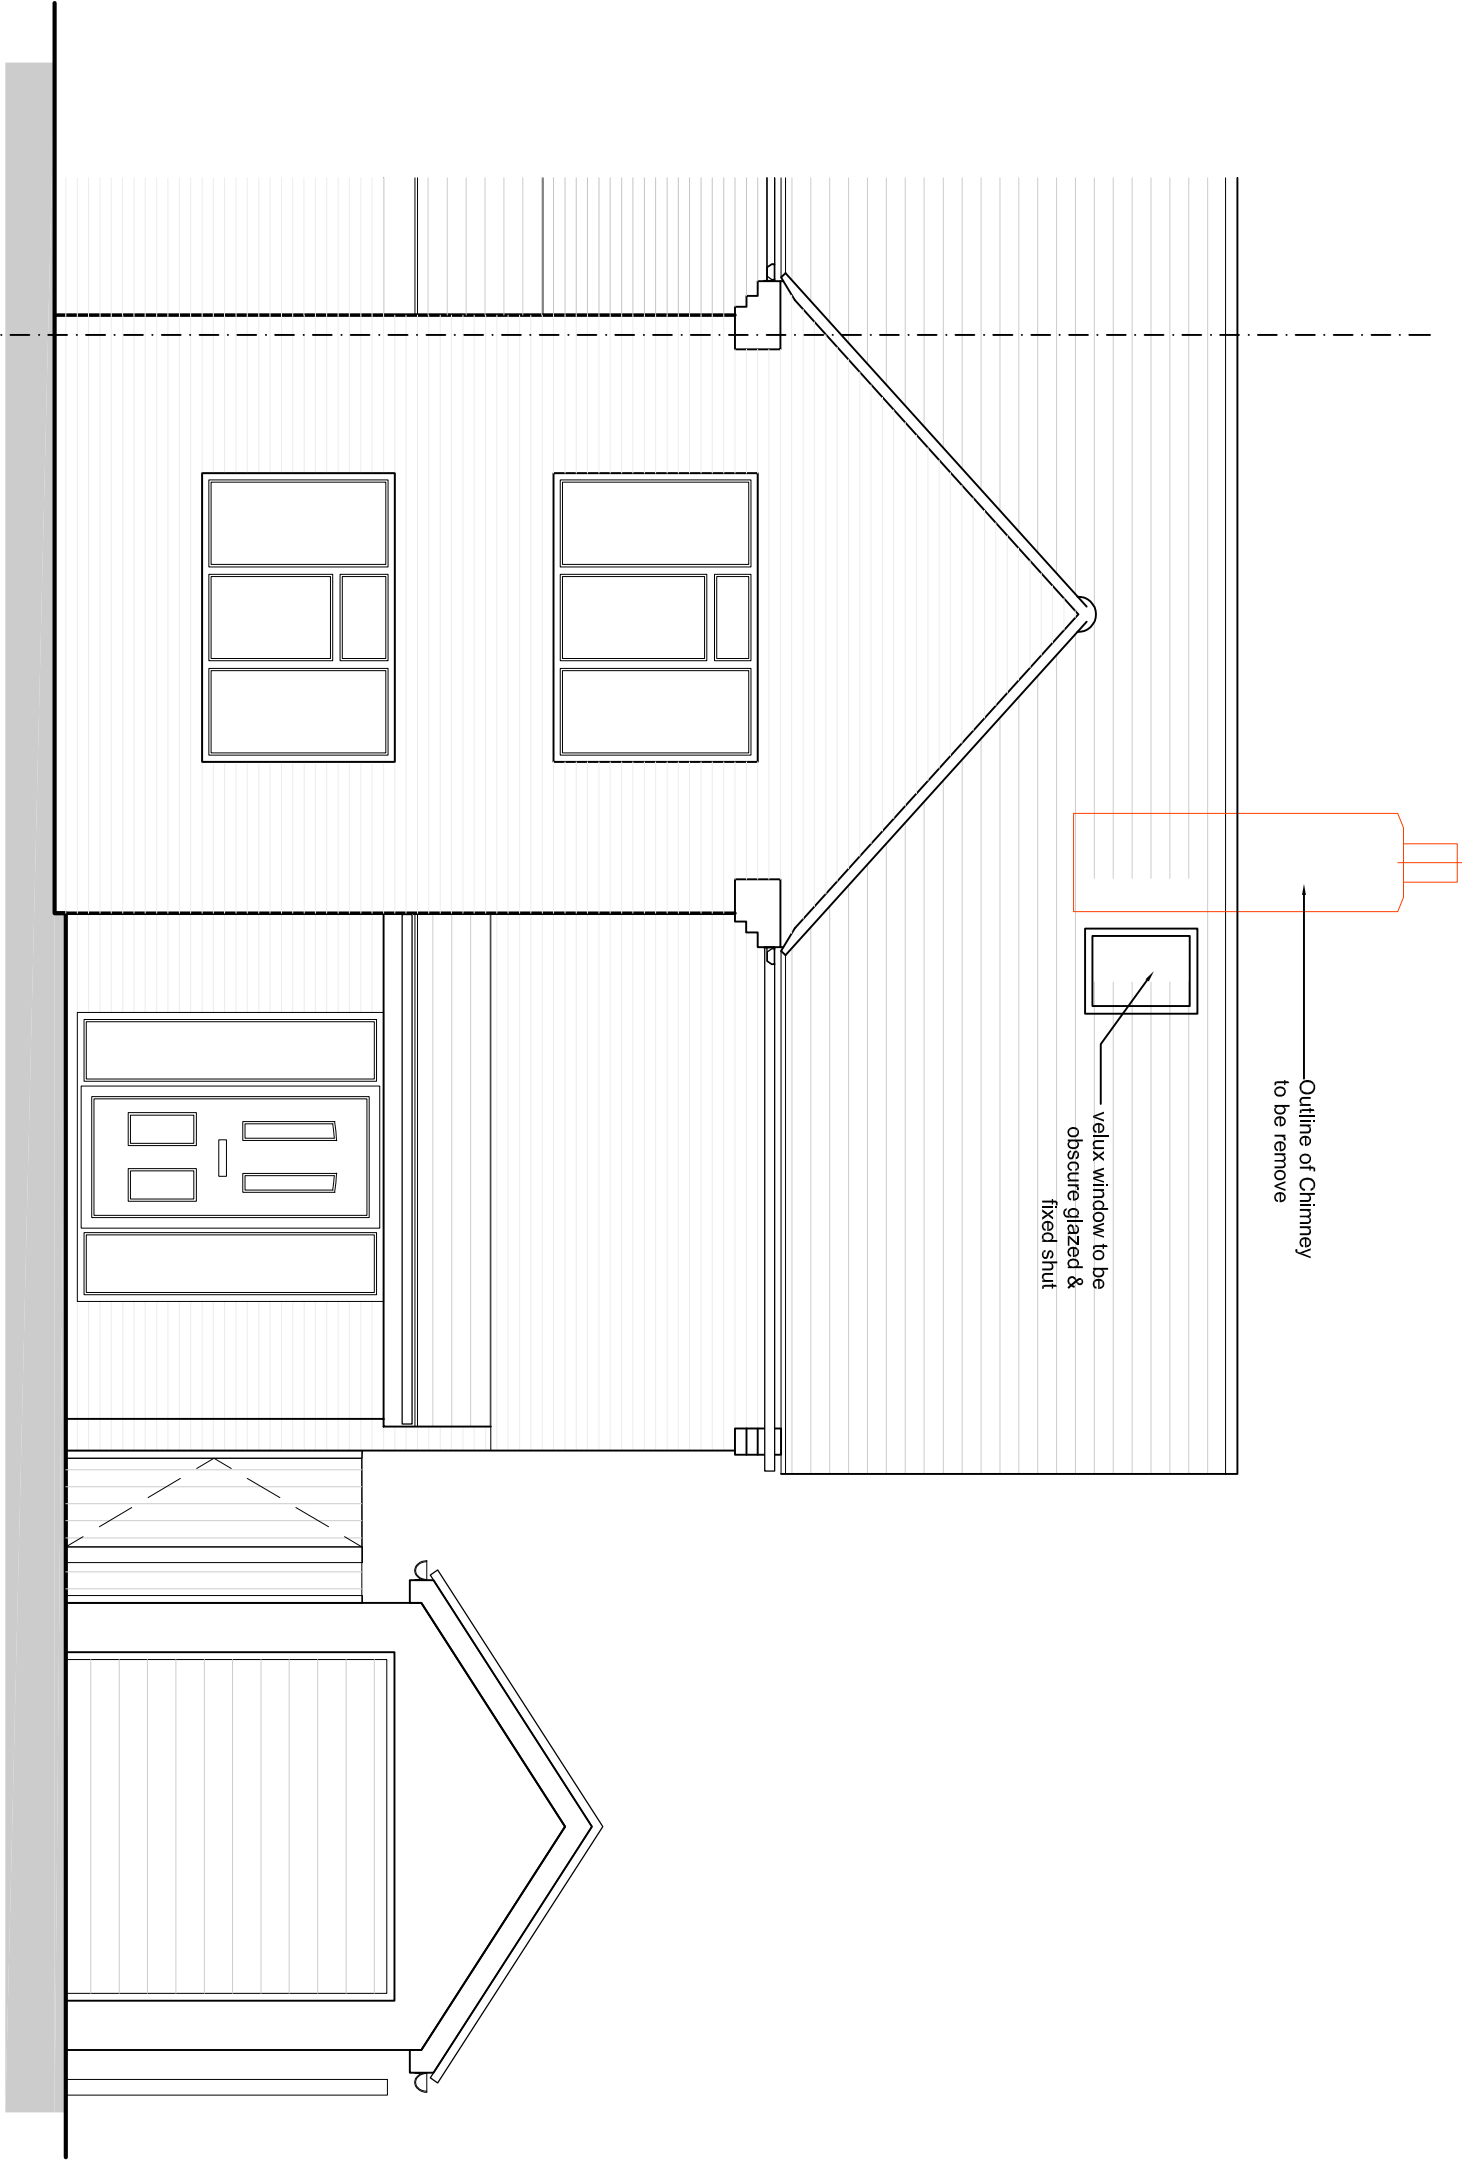


FRONT ELEVATION
(Proposed)

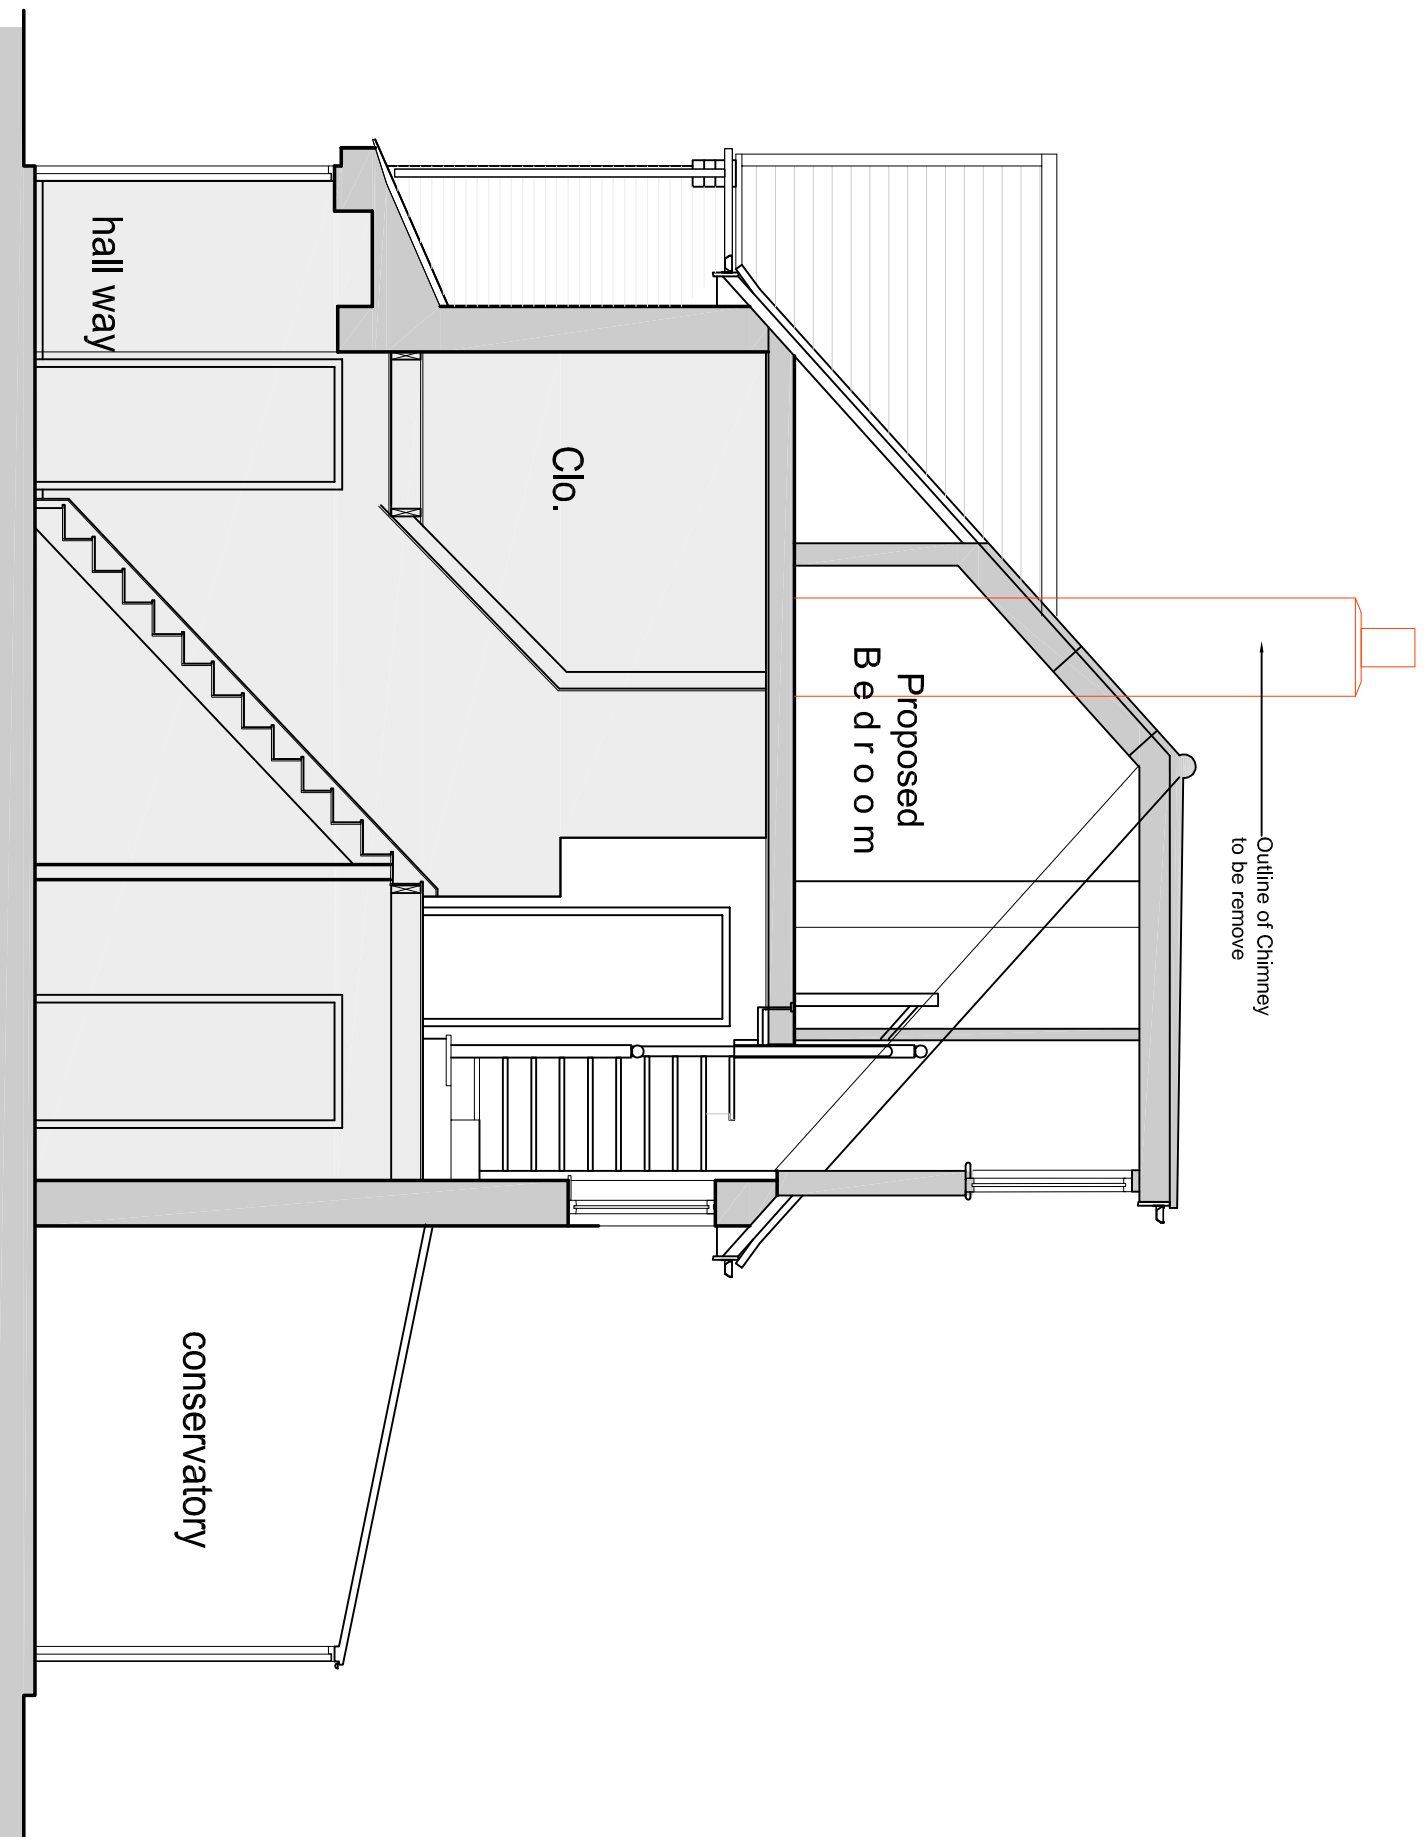


SECTION A-A

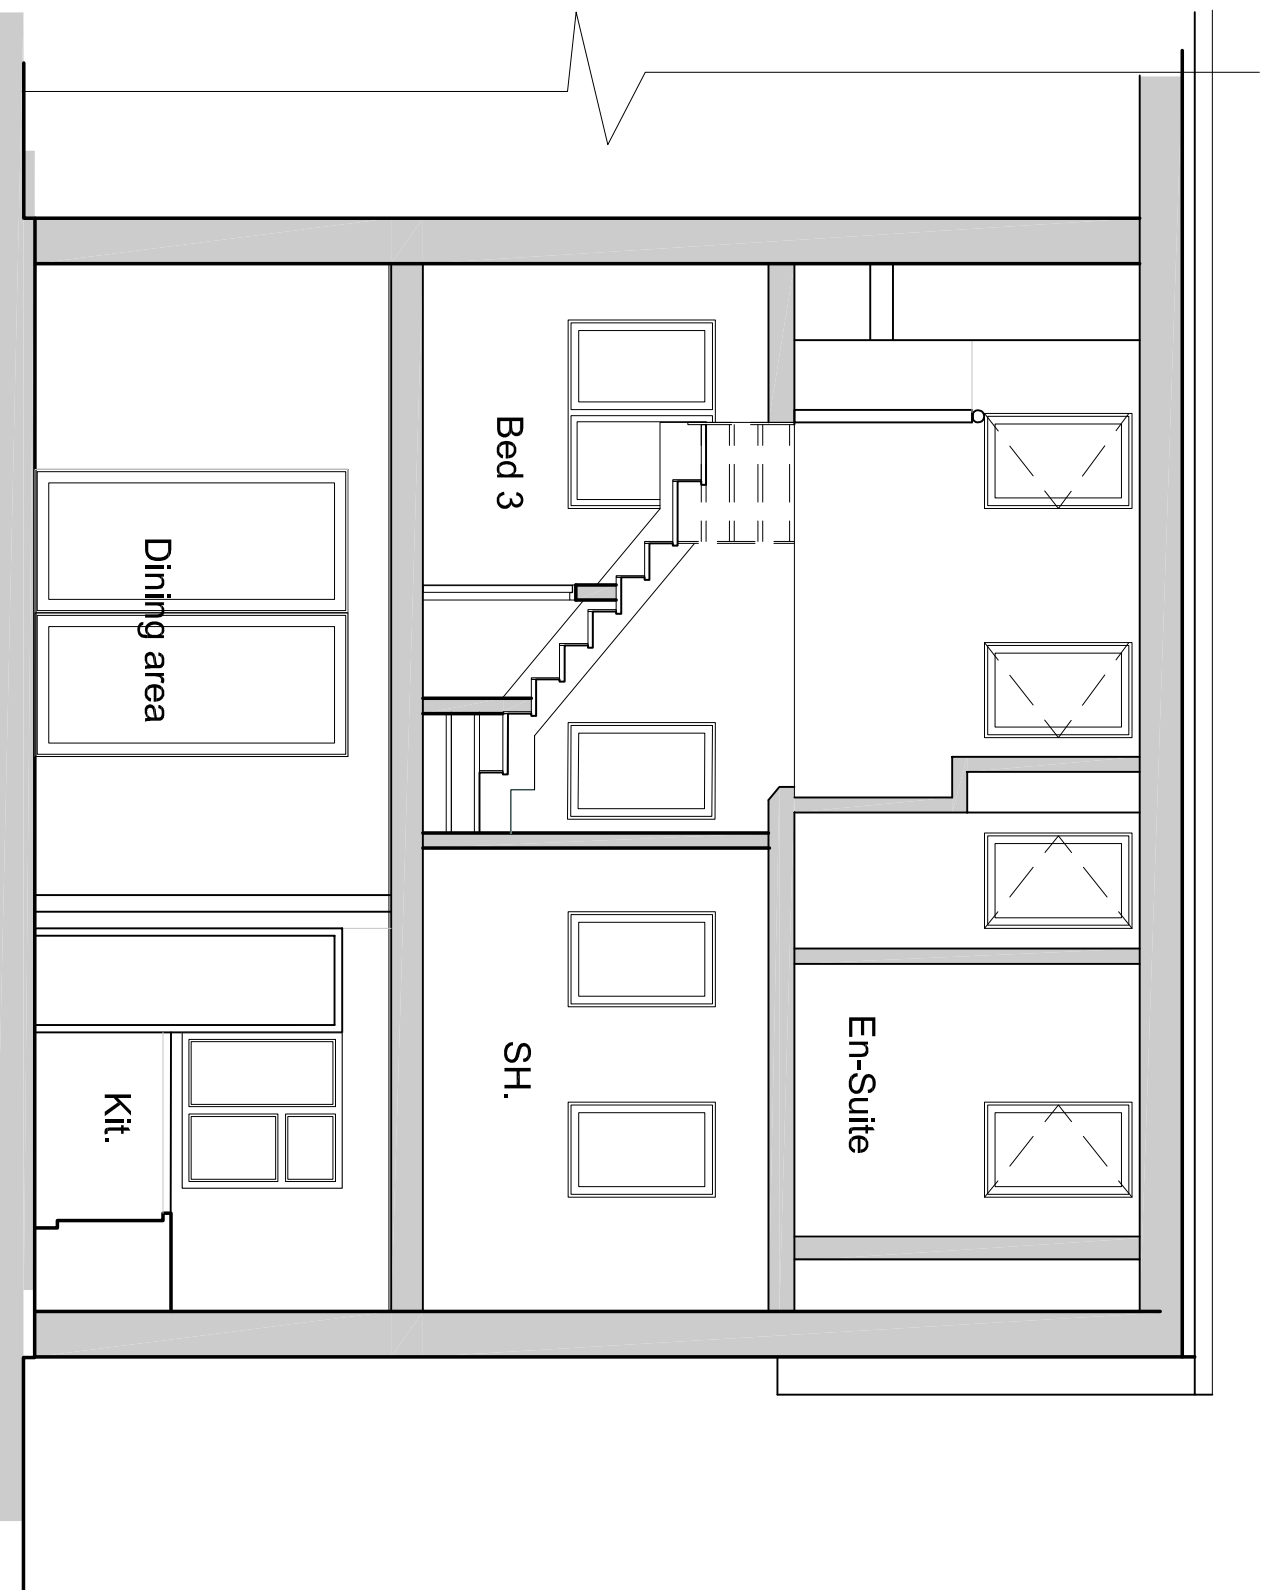

SECTION B-B

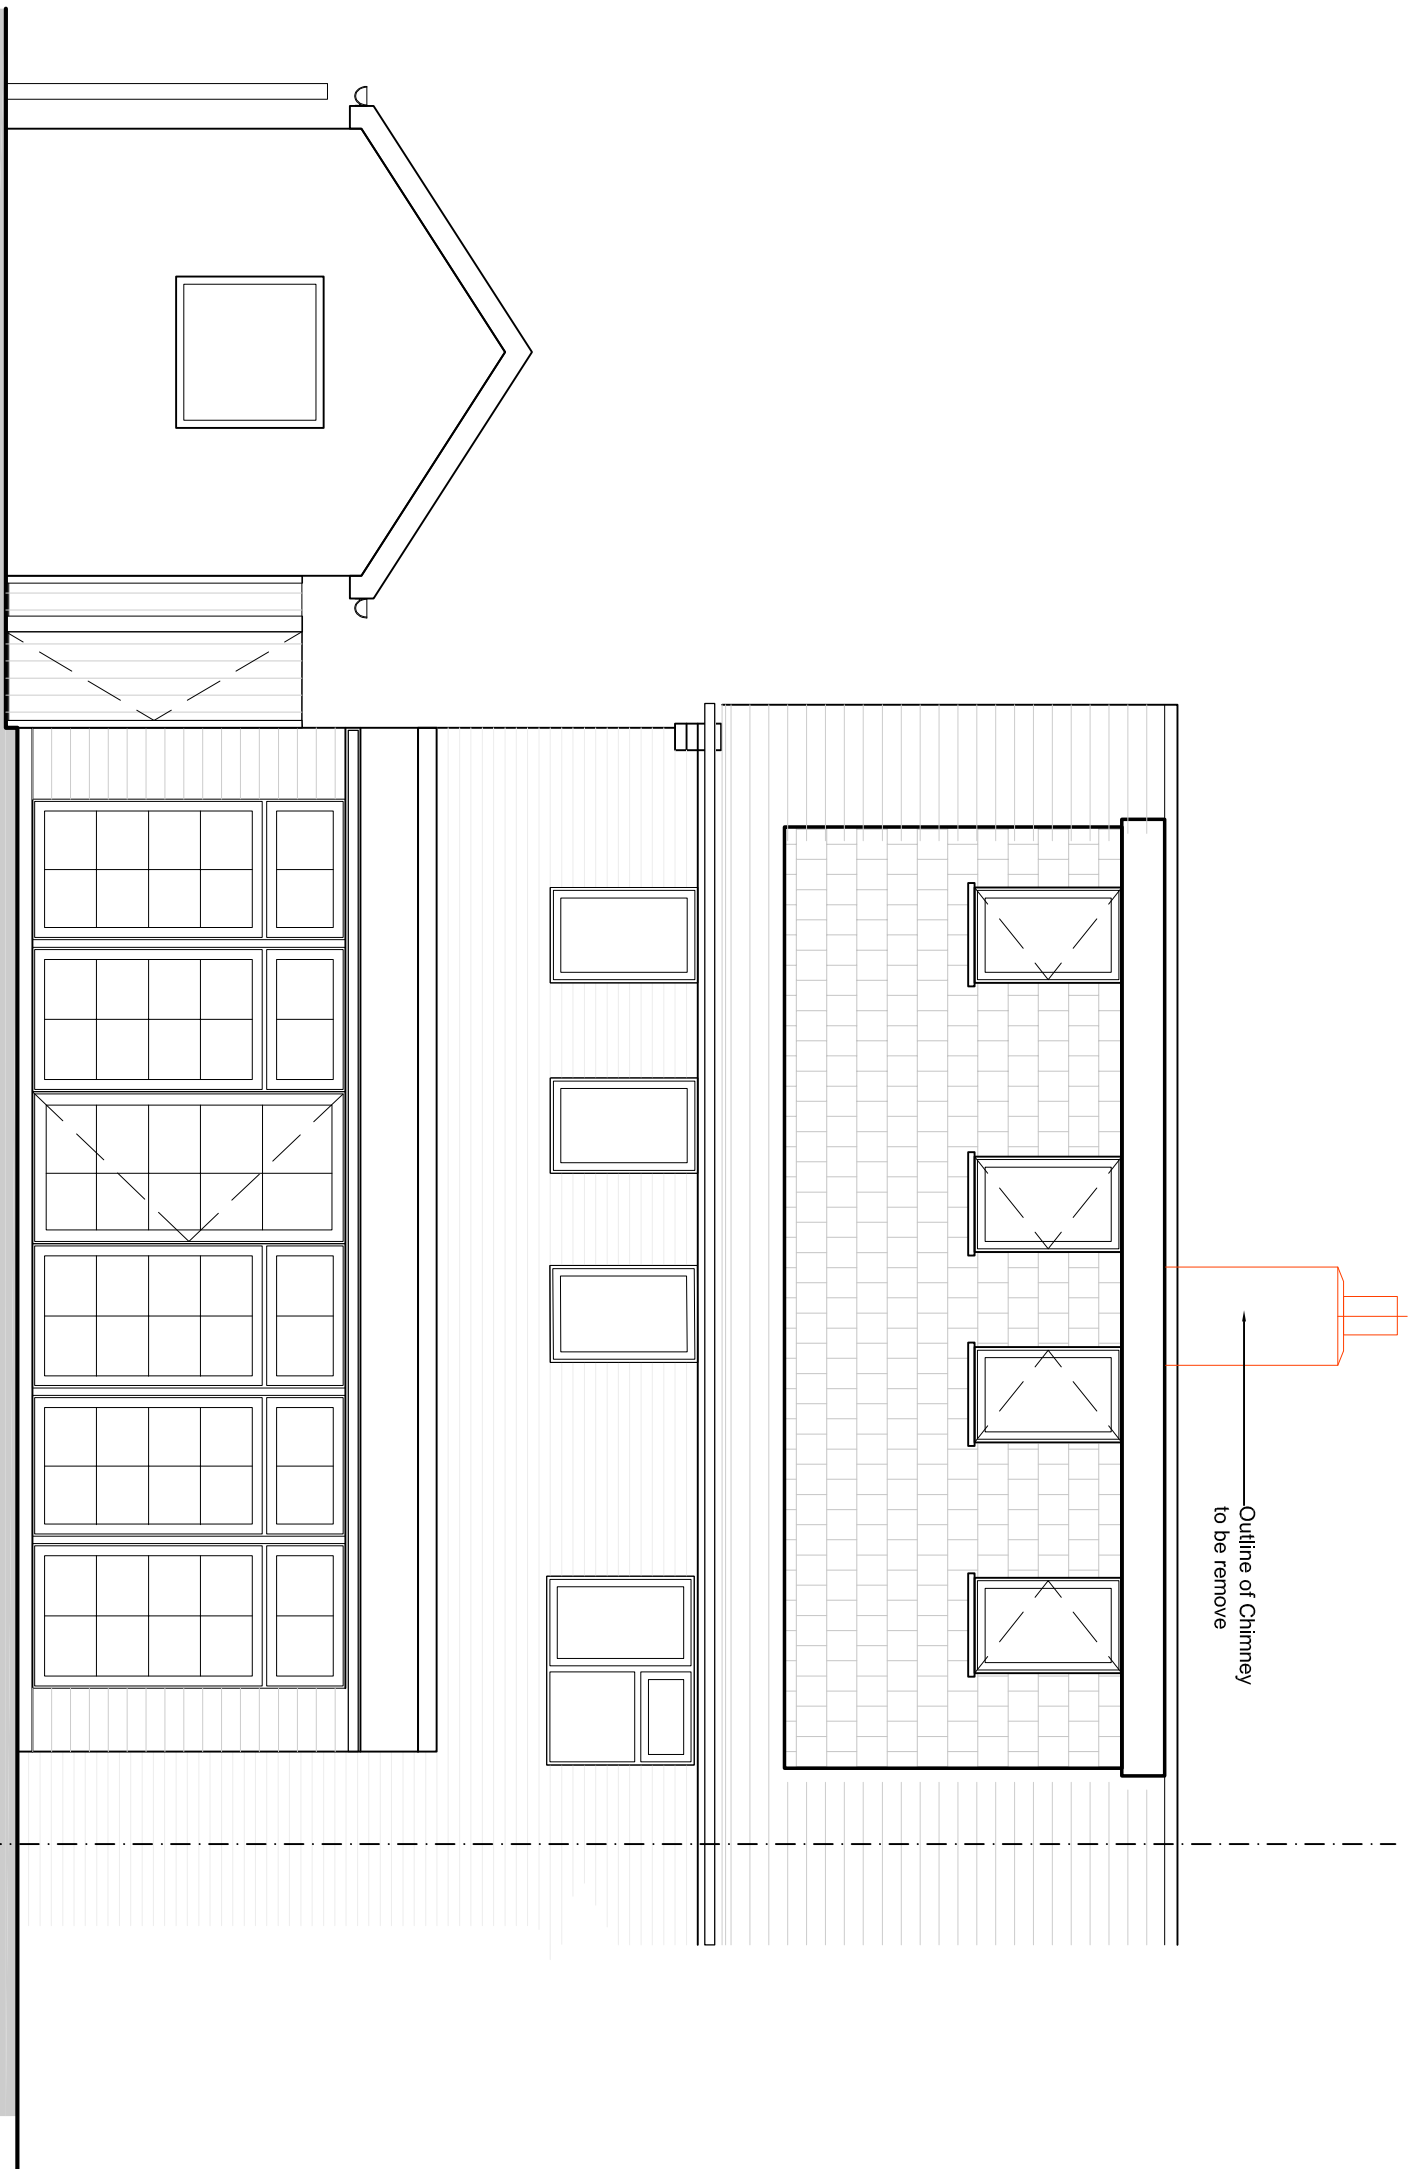

REAR ELEVATION
(Proposed)

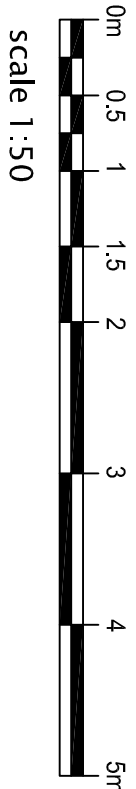

Revisions		Project		Owner		JKK DEVELOPMENTS	
Rev 1/ 25-08-2026 Rear elevation window updated to match floor plan		Proposed Loft Conversion		Mr Raheel Kayani		200 Brook Drive, Green Park, Reading, Berkshire	
		Proposed		70 Ravensbourne Drive, Woodley		Tel: 0118 565 565	
		Elevation & Sections		RGS 4LJ		development@jkggroup.co.uk	
		Dwg No. 0001 P1-03				Rev	
						P1	
						Drawn	
						Date	
						July 2026	
						Status	
						PL	