



EXISTING PLANS – SHEET 1

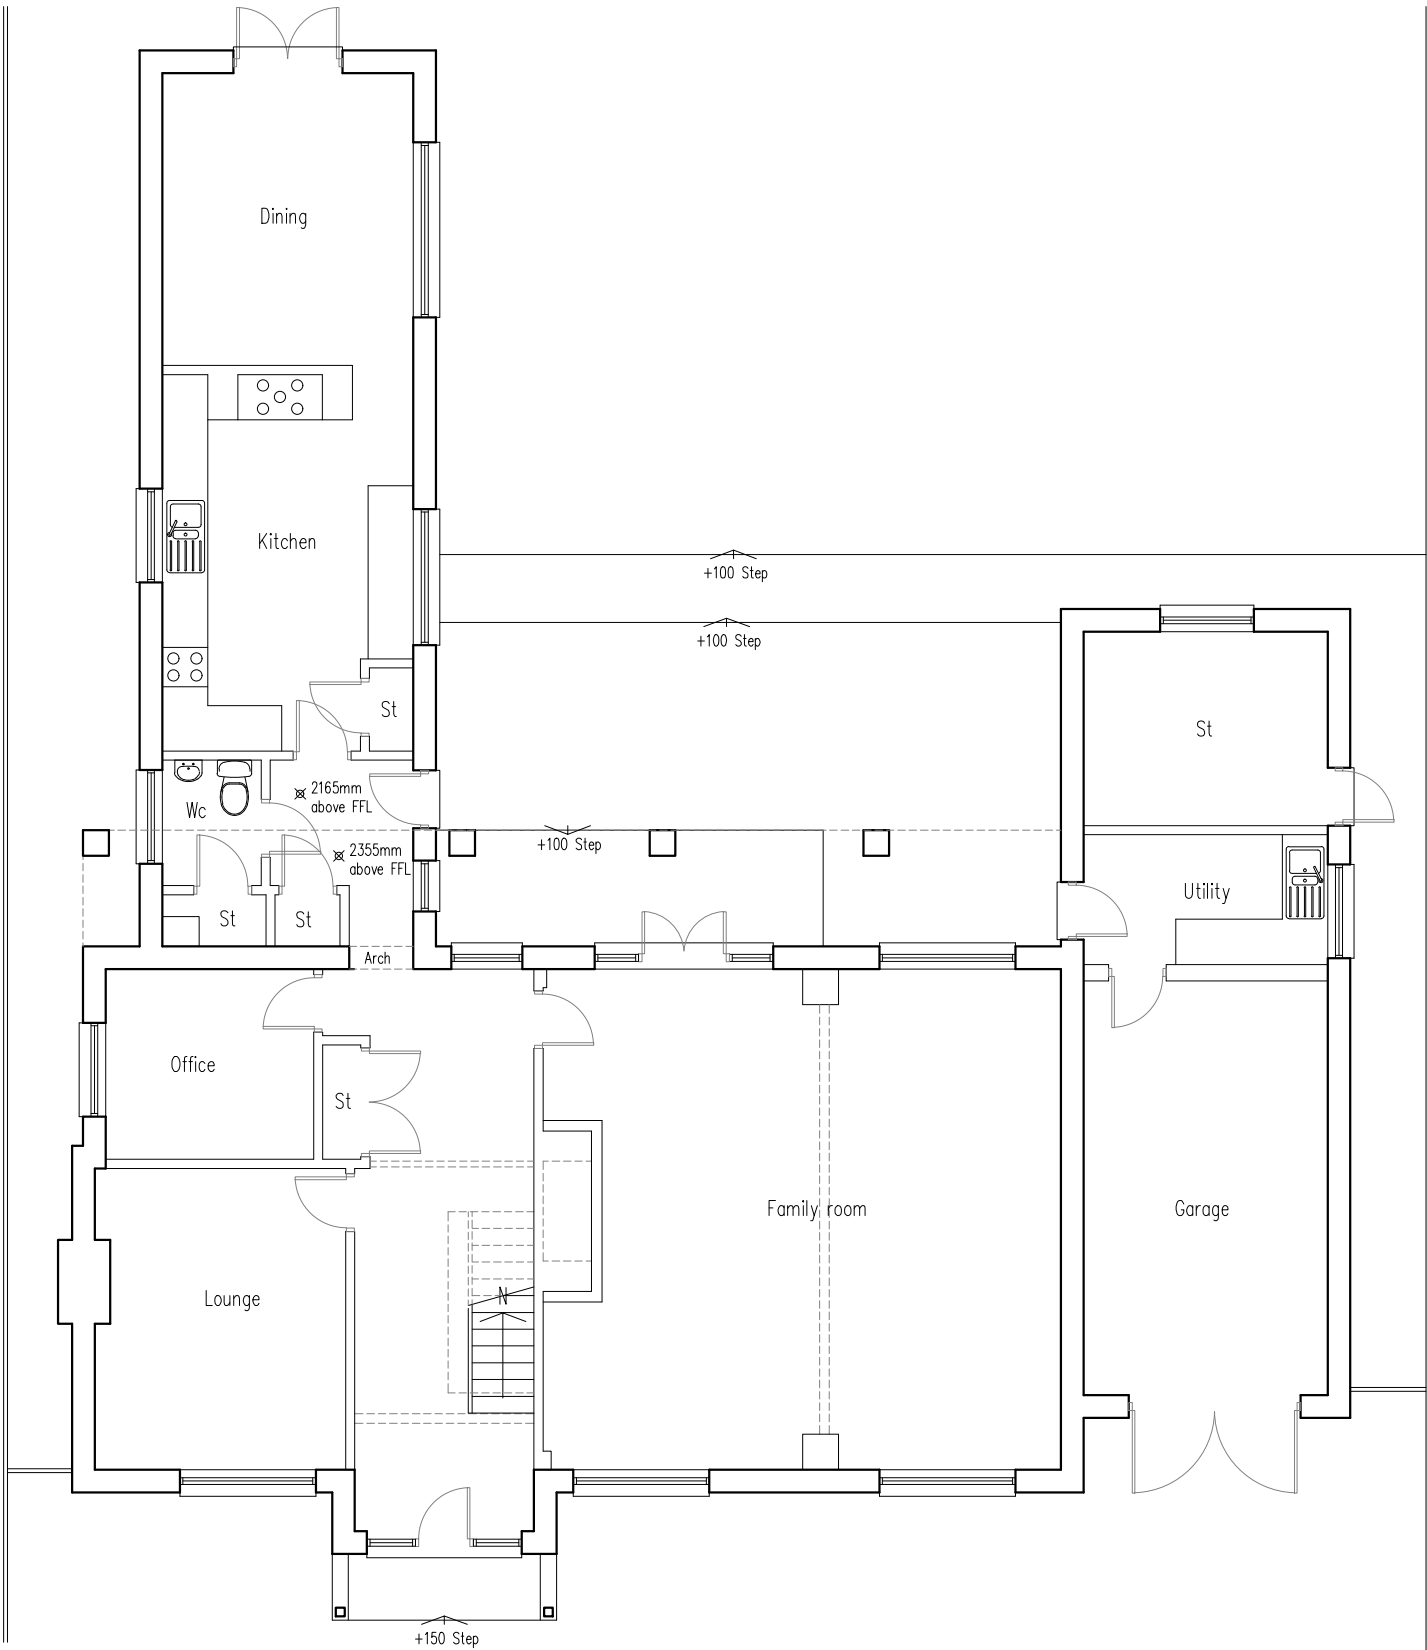

1:100 Existing Ground floor plan

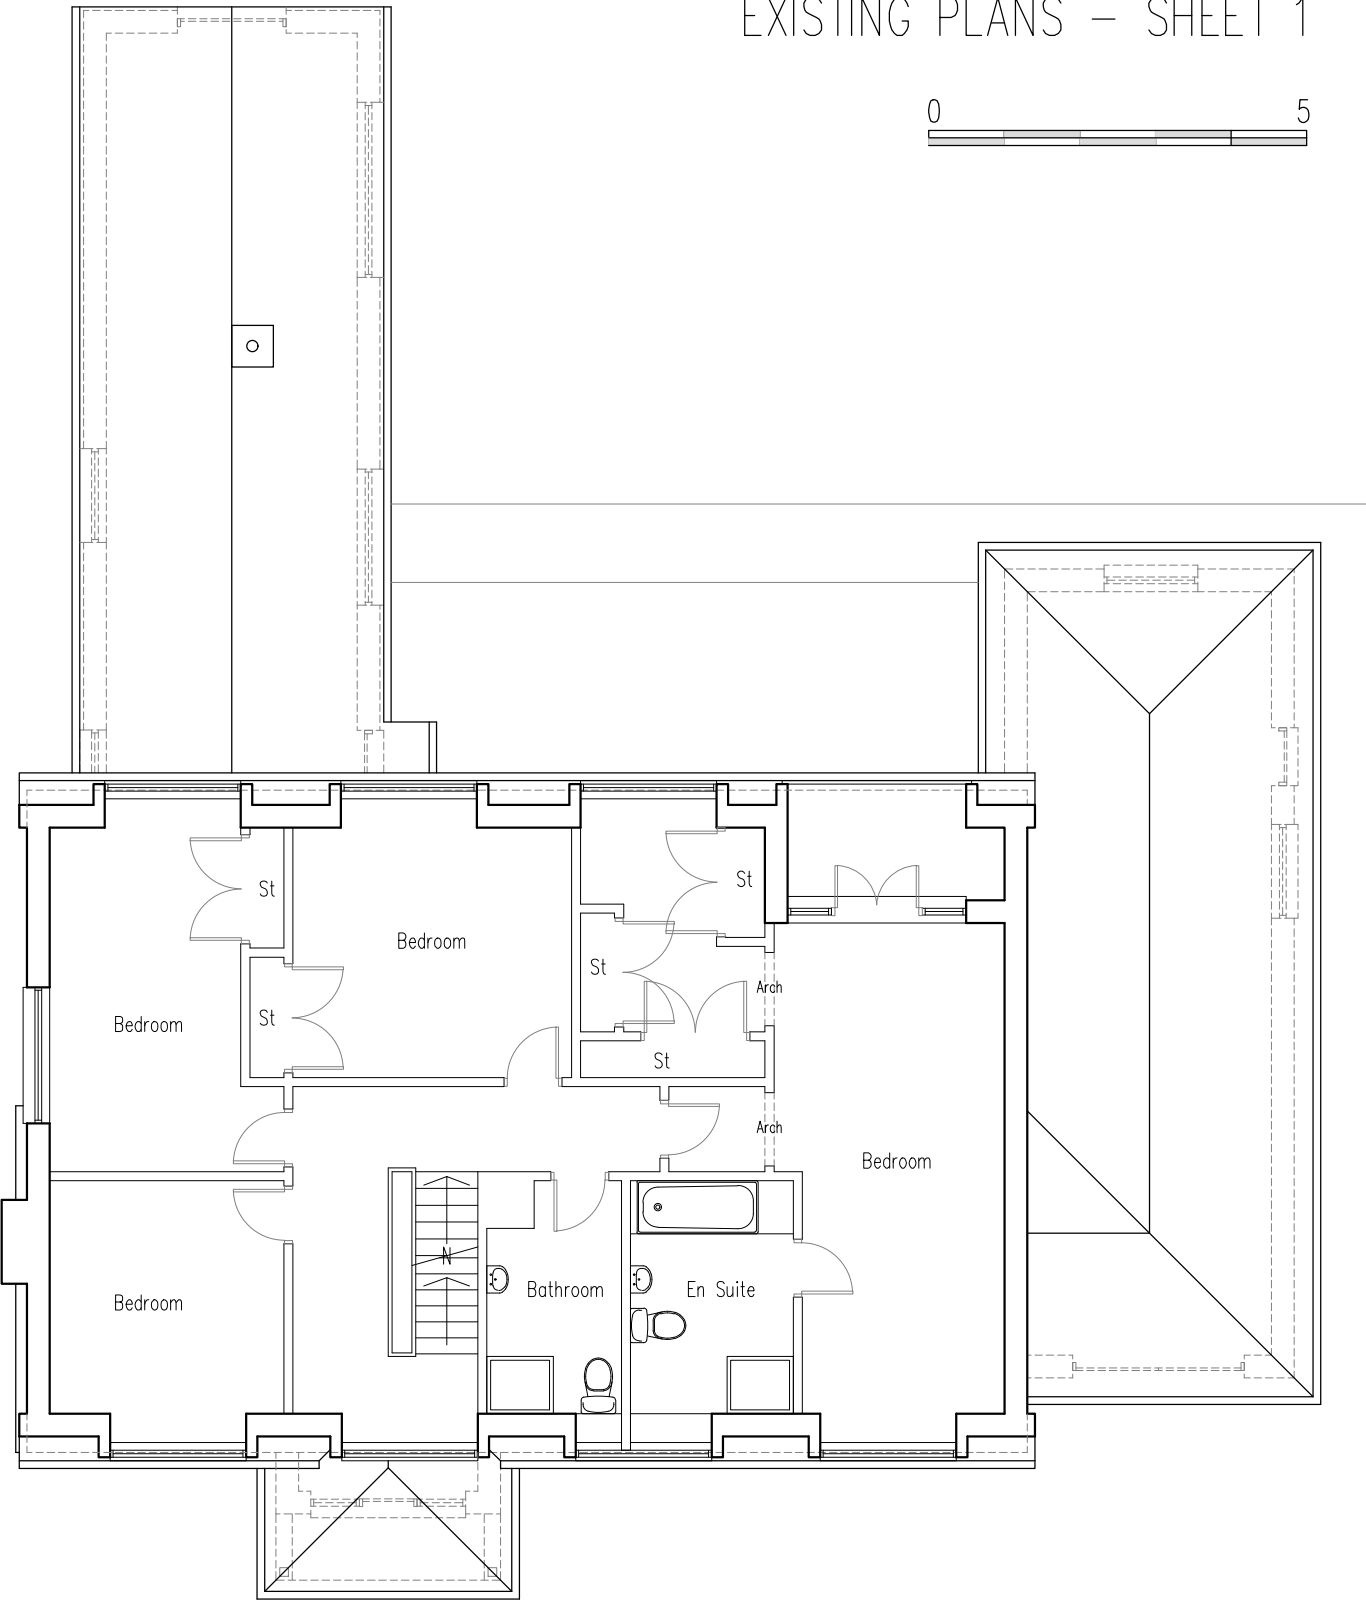

1:100 Existing First floor plan

GROSS INTERNAL AREAS

EXISTING

Ground Floor	– 159m2
First Floor	– 98m2
Second Floor	– 41m2
Total	– 298m2

PLANNING APPLICATION

P2

Amended to client comments

06/05/25

Rev.

Revision

Date

Drawn

Checked

3DR

ARCHITECTS

15 Emmbrook road
Wokingham
Reading,
Berks
RG41 1HE

Tel 01189 788 531
e-mail
jon.hughes@3drarchitects.co.uk

Client **Mr & Mrs AYLING**

Project **EXTENSION**

Location **BRACKEN RIDGE**

Title **EXISTING FLOOR PLANS (SHEET 1)**

Scale	1:100 at A3	Date	11/24	Drawn	JH	Checked	JH
Client no.		Job no.	DPA 265	Drawing no.	04	Revision	P2