



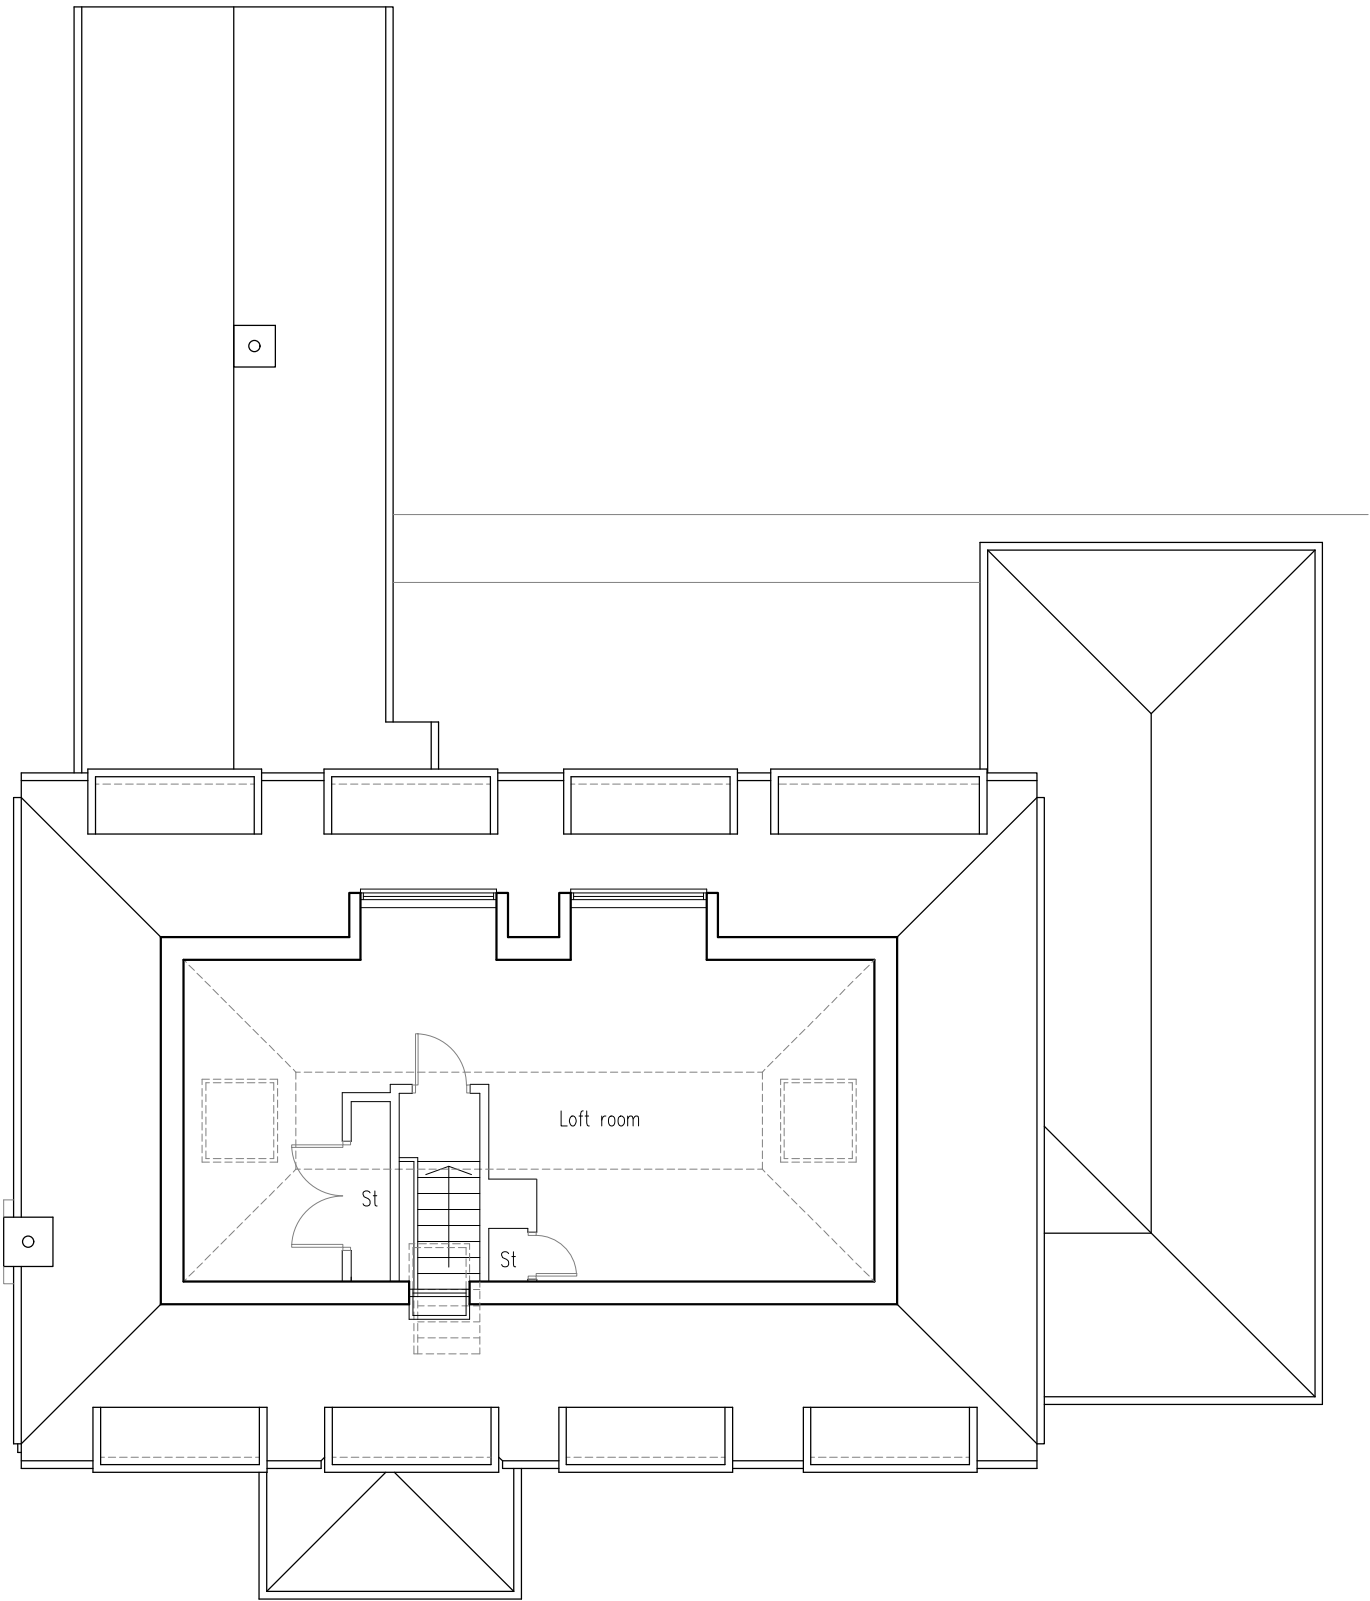

1:100 Existing Second floor plan

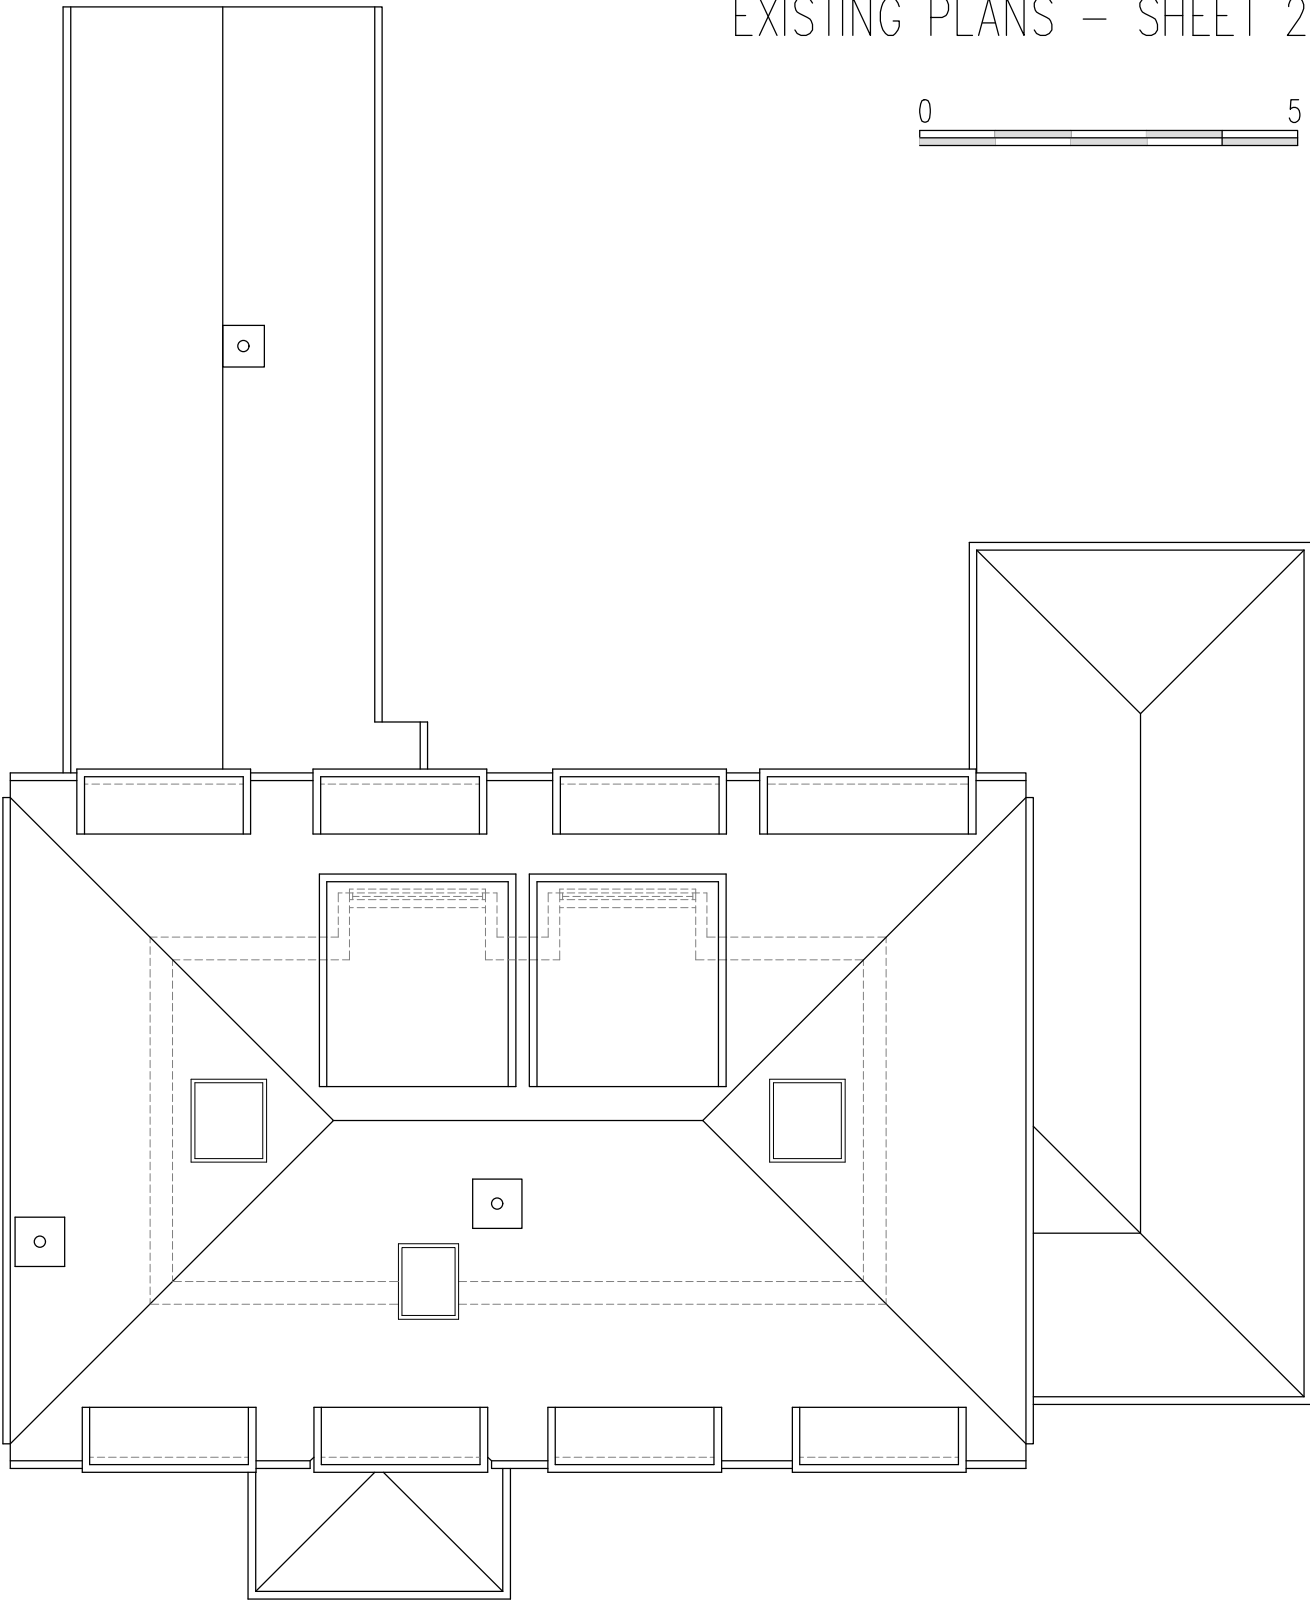

1:100 Existing Roof plan

GROSS INTERNAL AREAS

EXISTING

Ground Floor	– 159m2
First Floor	– 98m2
Second Floor	– 41m2
Total	– 298m2

P2	Amended to client comments	06/05/25		
Rev.	Revision	Date	Drawn	Checked

PLANNING APPLICATION

3DR
ARCHITECTS

15 Emmbrook road
Wokingham
Reading,
Berks
RG41 1HE

Tel 01189 788 531
e-mail
jon.hughes@3drarchitects.co.uk

Client **Mr & Mrs AYLING**

Project **EXTENSION**

Location **BRACKEN RIDGE**

Title **EXISTING FLOOR PLANS (SHEET 2)**

Scale	1:100 at A3	Date	11/24	Drawn	JH	Checked	JH
Client no.		Job no.	DPA 265	Drawing no.	05	Revision	P2