



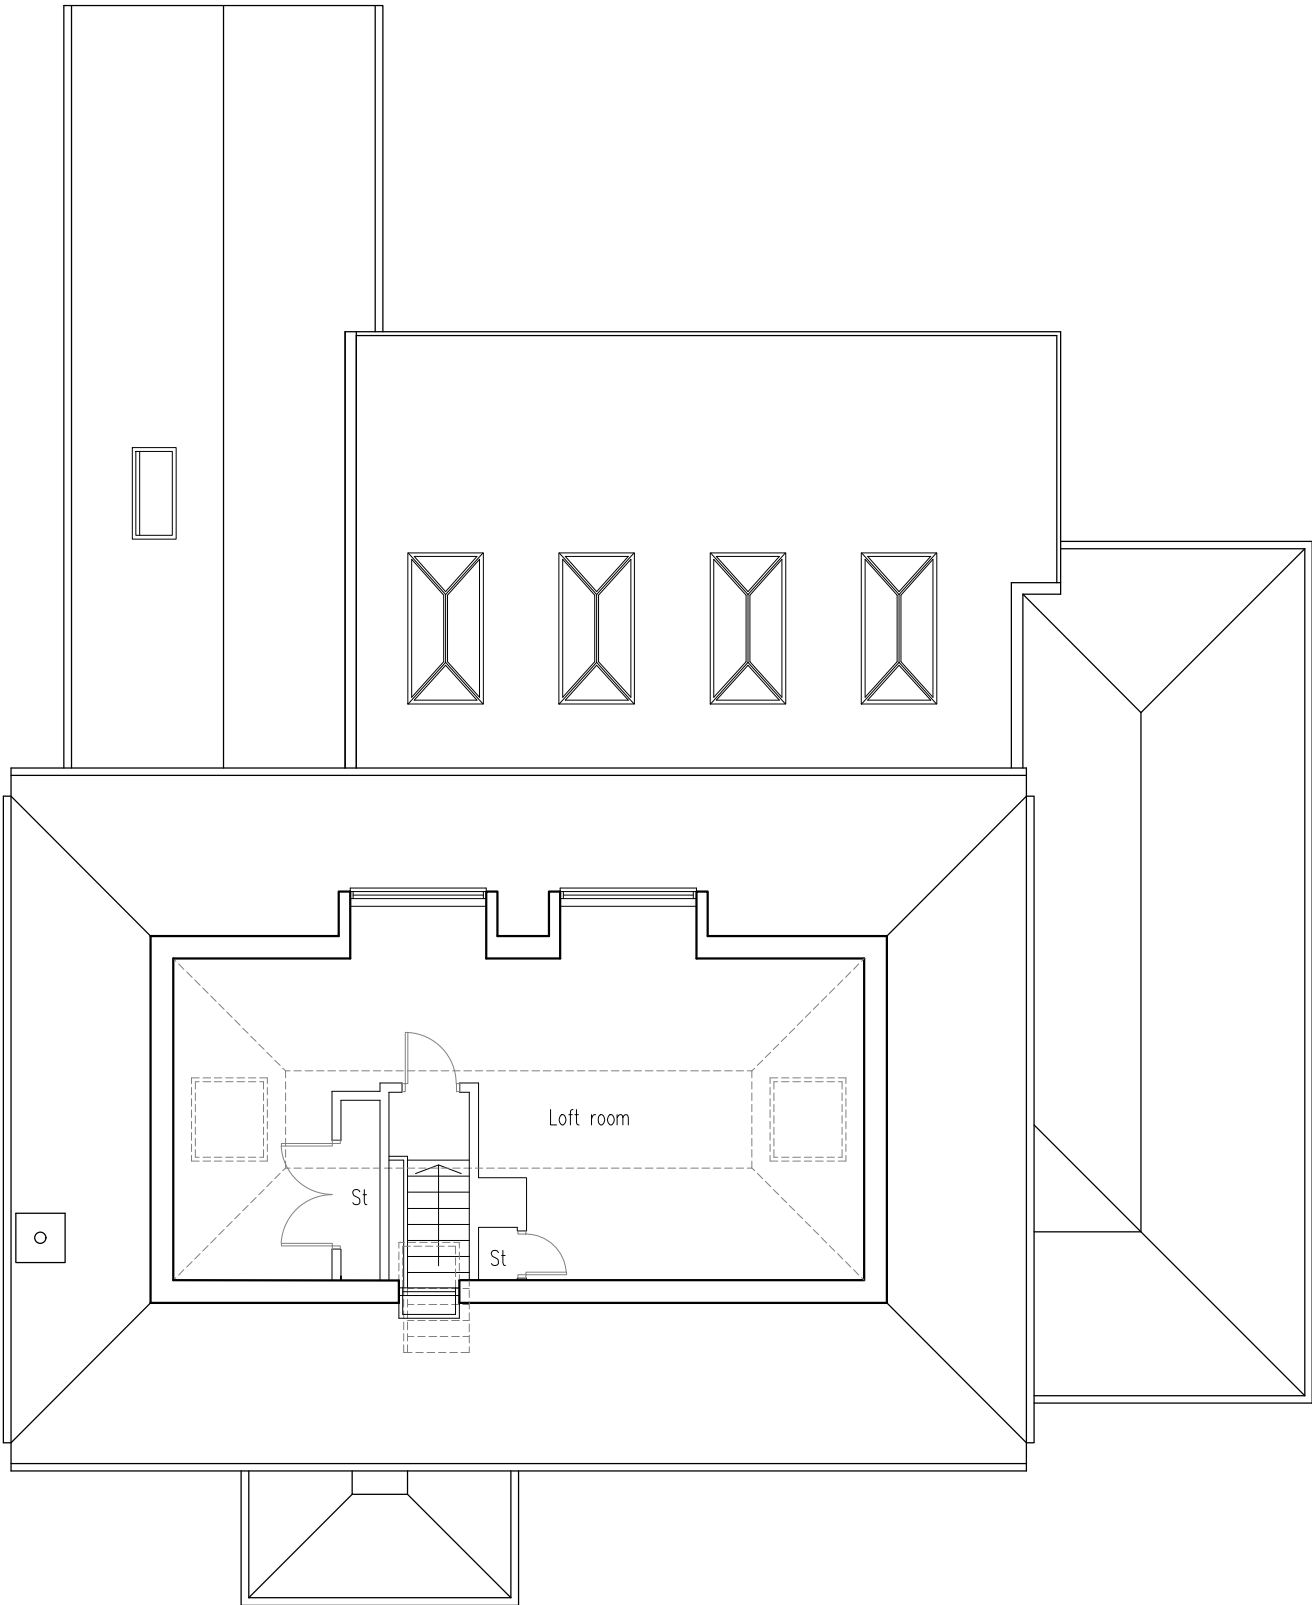

1:100 Proposed Second floor plan

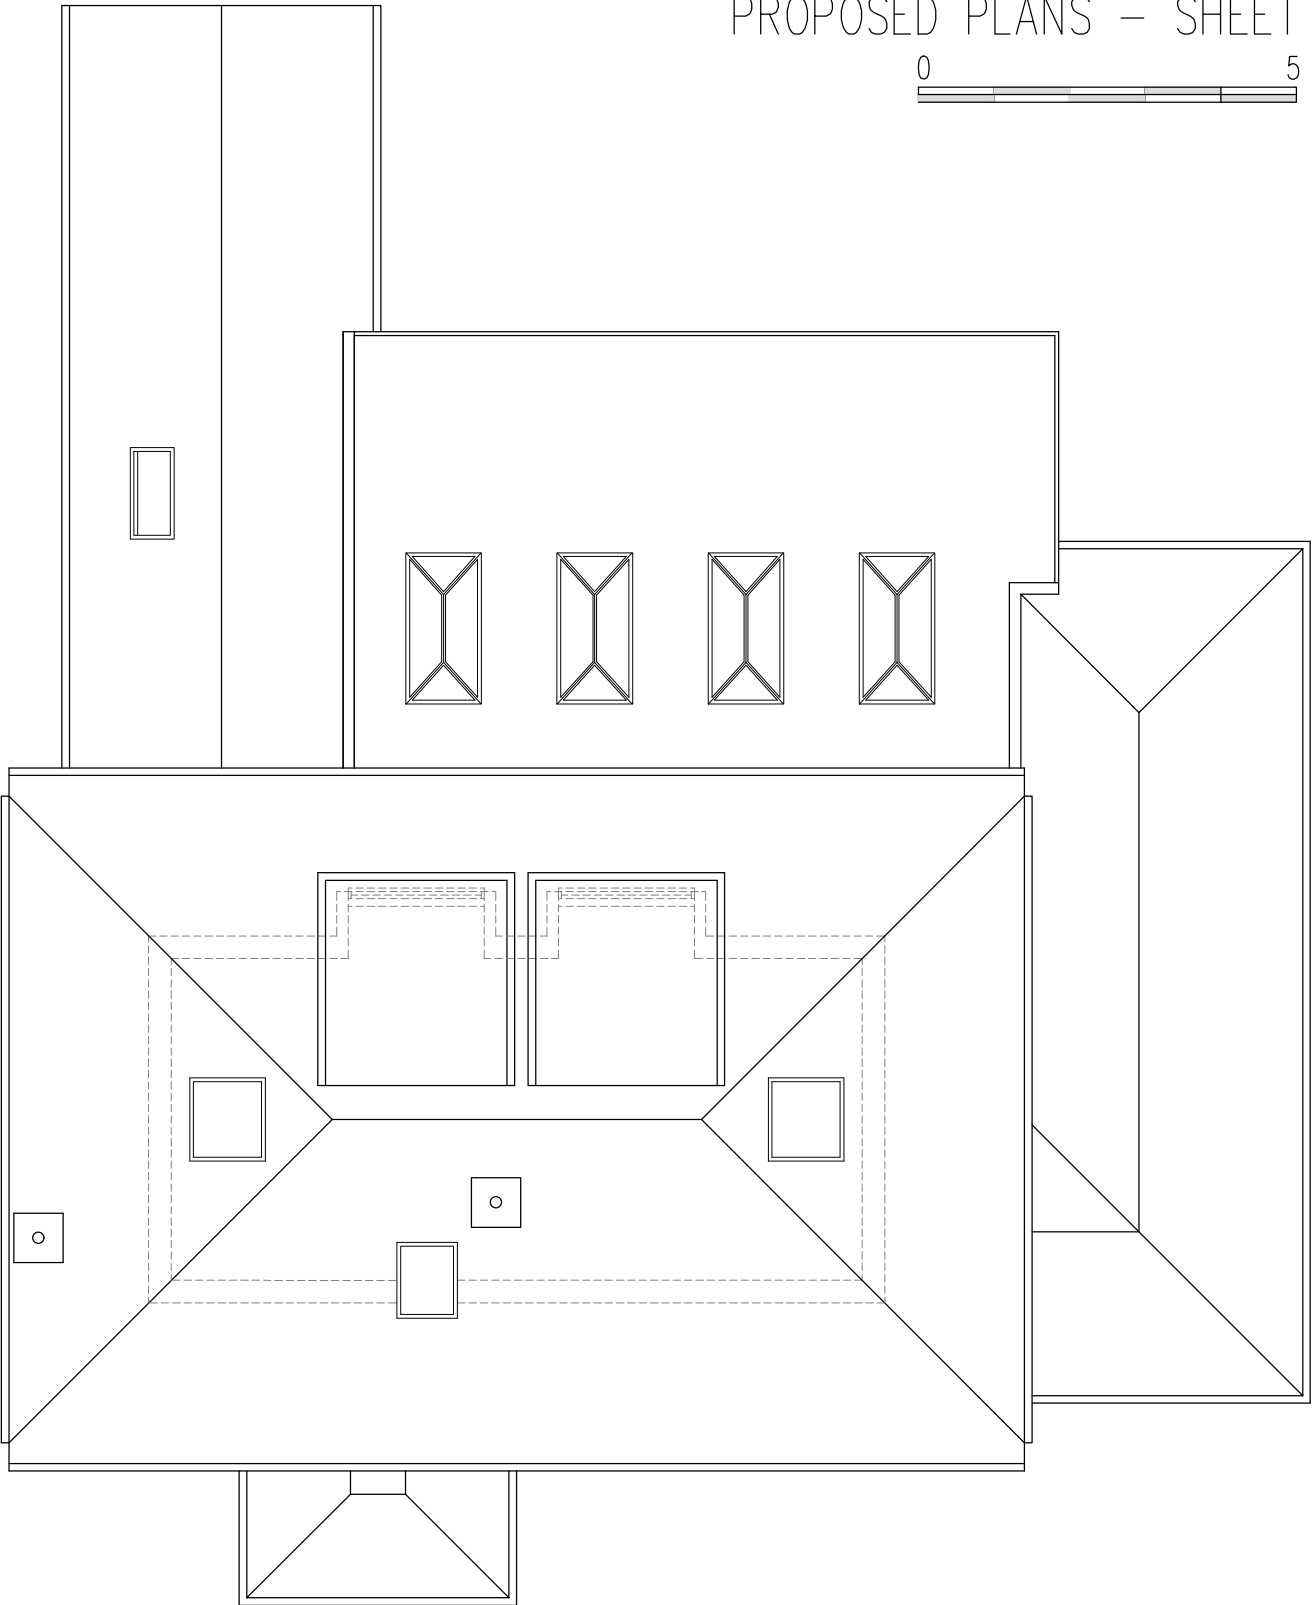

1:100 Proposed Roof plan

GROSS INTERNAL AREAS

EXISTING

- Ground Floor – 212m²
- First Floor – 98m²
- Second Floor – 41m²
- Total – 351m²

P2	Amended to client comments	06/05/25		
Rev.	Revision	Date	Drawn	Checked

PLANNING APPLICATION

3DR
ARCHITECTS

15 Emmbrook road
Wokingham
Reading,
Berks
RG41 1HE

Tel 01189 788 531
e-mail
jon.hughes@3drarchitects.co.uk

Client **Mr & Mrs AYLING**
Project **EXTENSION**
Location **BRACKEN RIDGE**
Title **PROPOSED FLOOR PLANS (SHEET 2)**

Scale	1:100 at A3	Date	02/25	Drawn	JH	Checked	JH
Client no.		Job no.	DPA 265	Drawing no.	11	Revision	P2