




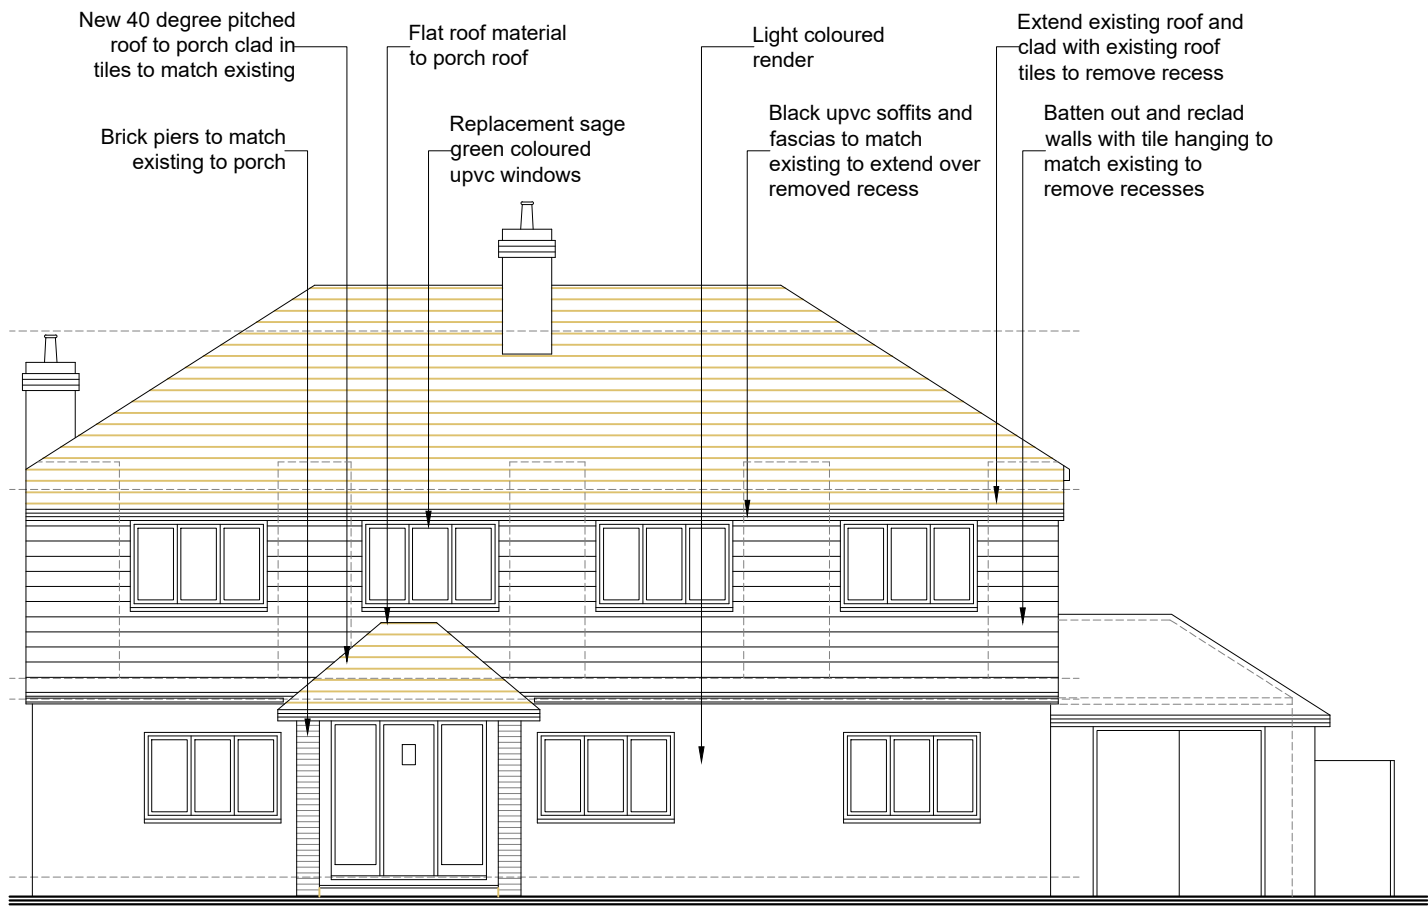

1:100 Proposed Front Elevation

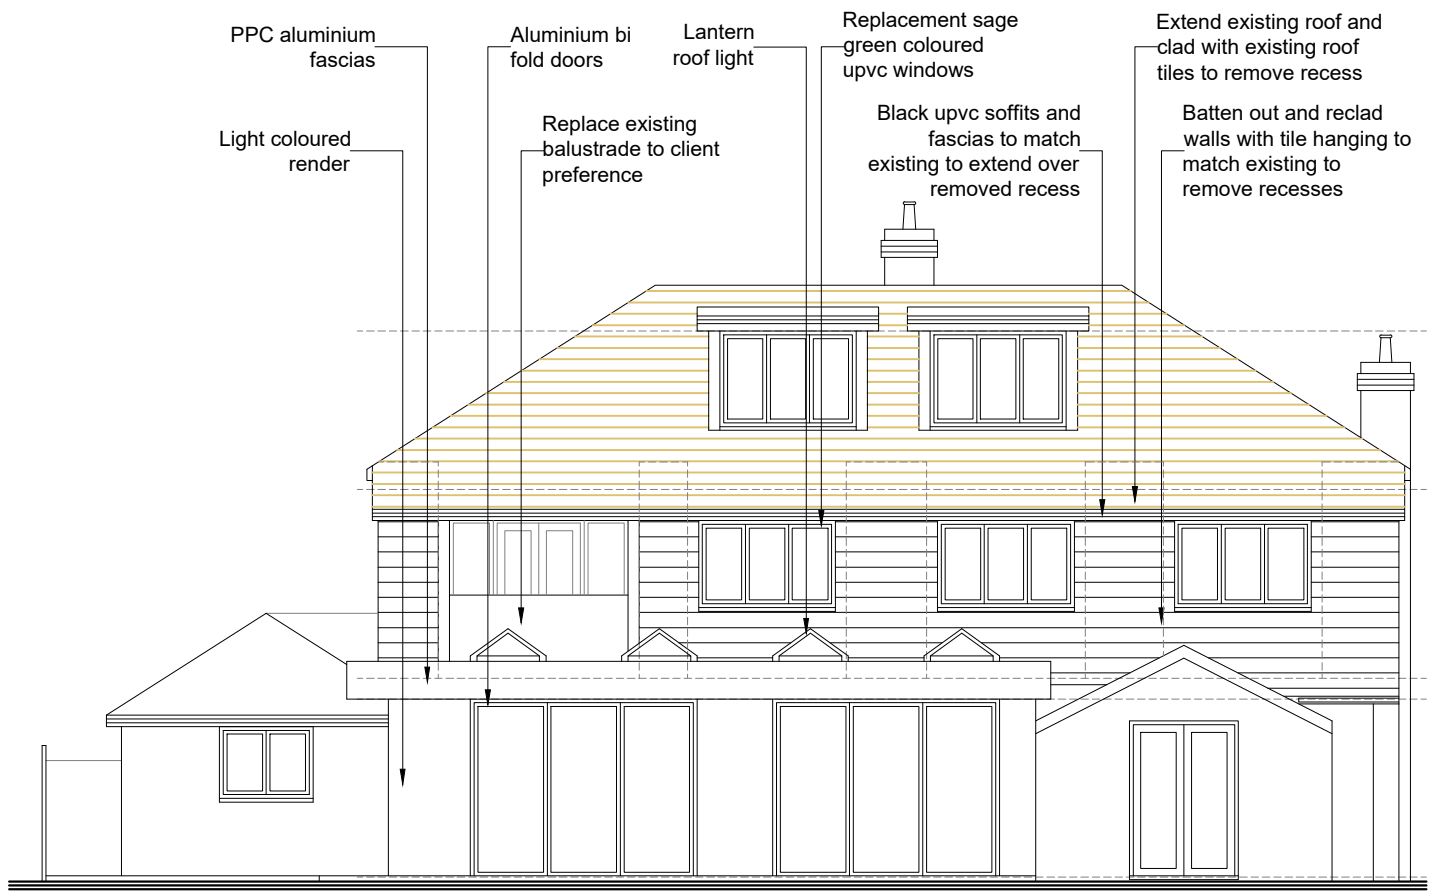

1:100 Proposed Rear Elevation

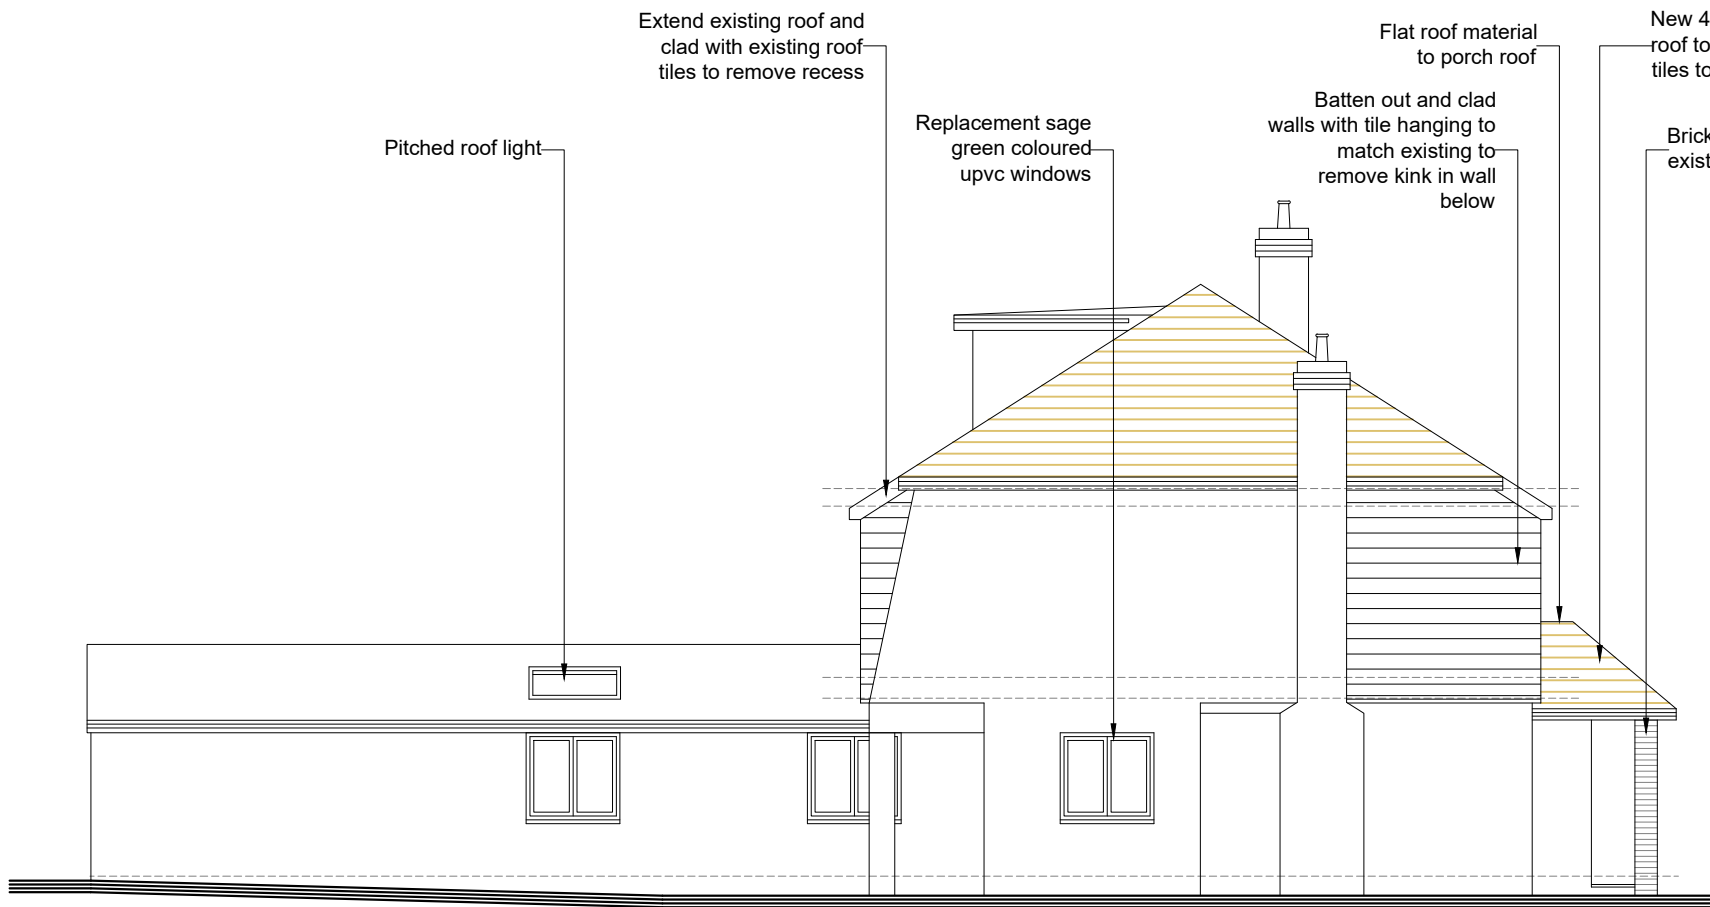

1:100 Proposed Lh side Elevation

P3	Amended to client comments	15/05/25		
P2	Amended to client comments	06/05/25		
Rev.	Revision	Date	Drawn	Checked

3DR
ARCHITECTS

15 Emmbrook road
Wokingham
Reading,
Berks
RG41 1HE

Tel 01189 788 531
e-mail
jon.hughes@3drarchitects.co.uk

PLANNING APPLICATION

Client **Mr & Mrs AYLING**
Project **EXTENSION**
Location **BRACKEN RIDGE**
Title **PROPOSED ELEVATIONS & SECTION (SHEET 1)**

Scale	1:100 at A3	Date	02/25	Drawn	JH	Checked	JH
Client no.		Job no.	DPA 265	Drawing no.	13	Revision	P3