

Front Elevation - North

Scale - 1:200


Crane House



Side Elevation - East



Scale - 1:200

Brook House

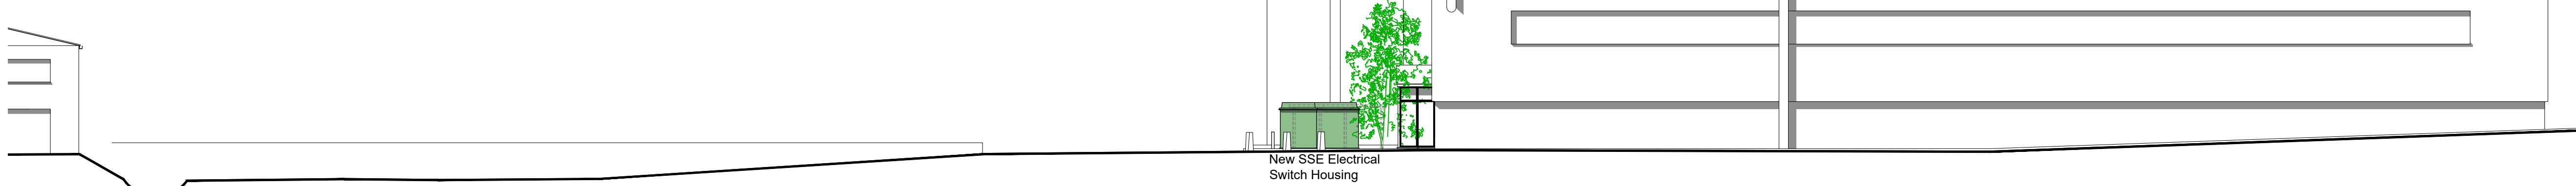

Side Elevation - West

Scale - 1:200

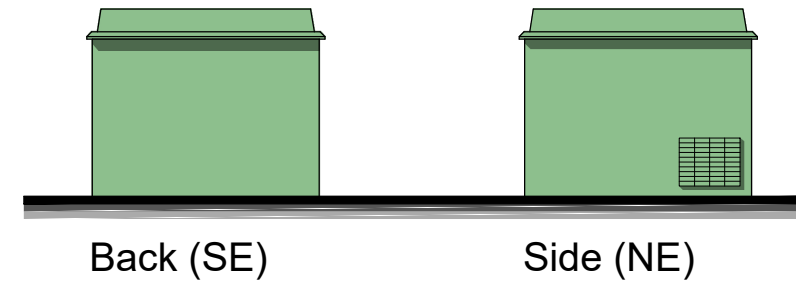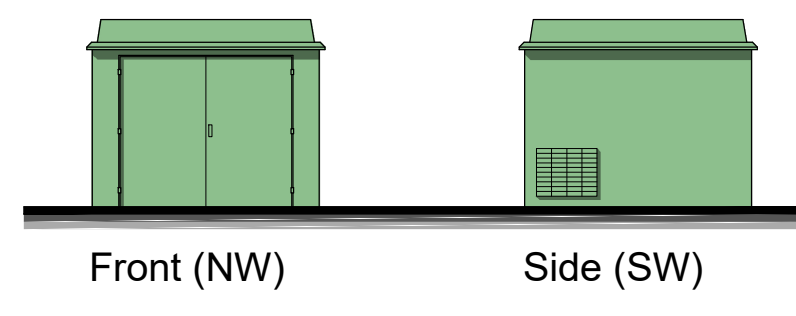


Proposed GRP Enclosure Elevations

Scale - 1:100

REVISIONS		
P01	First Issue	09.02.26

NOTES
ALL DIMENSIONS MUST BE CHECKED ON SITE AND NOT SCALED FROM DRAWING. THIS DRAWING IS TO BE READ IN CONJUNCTION WITH ALL RELEVANT ARCHITECTURAL, STRUCTURAL, MECHANICAL & ELECTRICAL DRAWINGS, SPECIFICATIONS AND CONTRACT DOCUMENTS. ERRORS AND OMISSIONS TO BE REPORTED TO THE ARCHITECT. THIS DRAWING IS COPYRIGHT

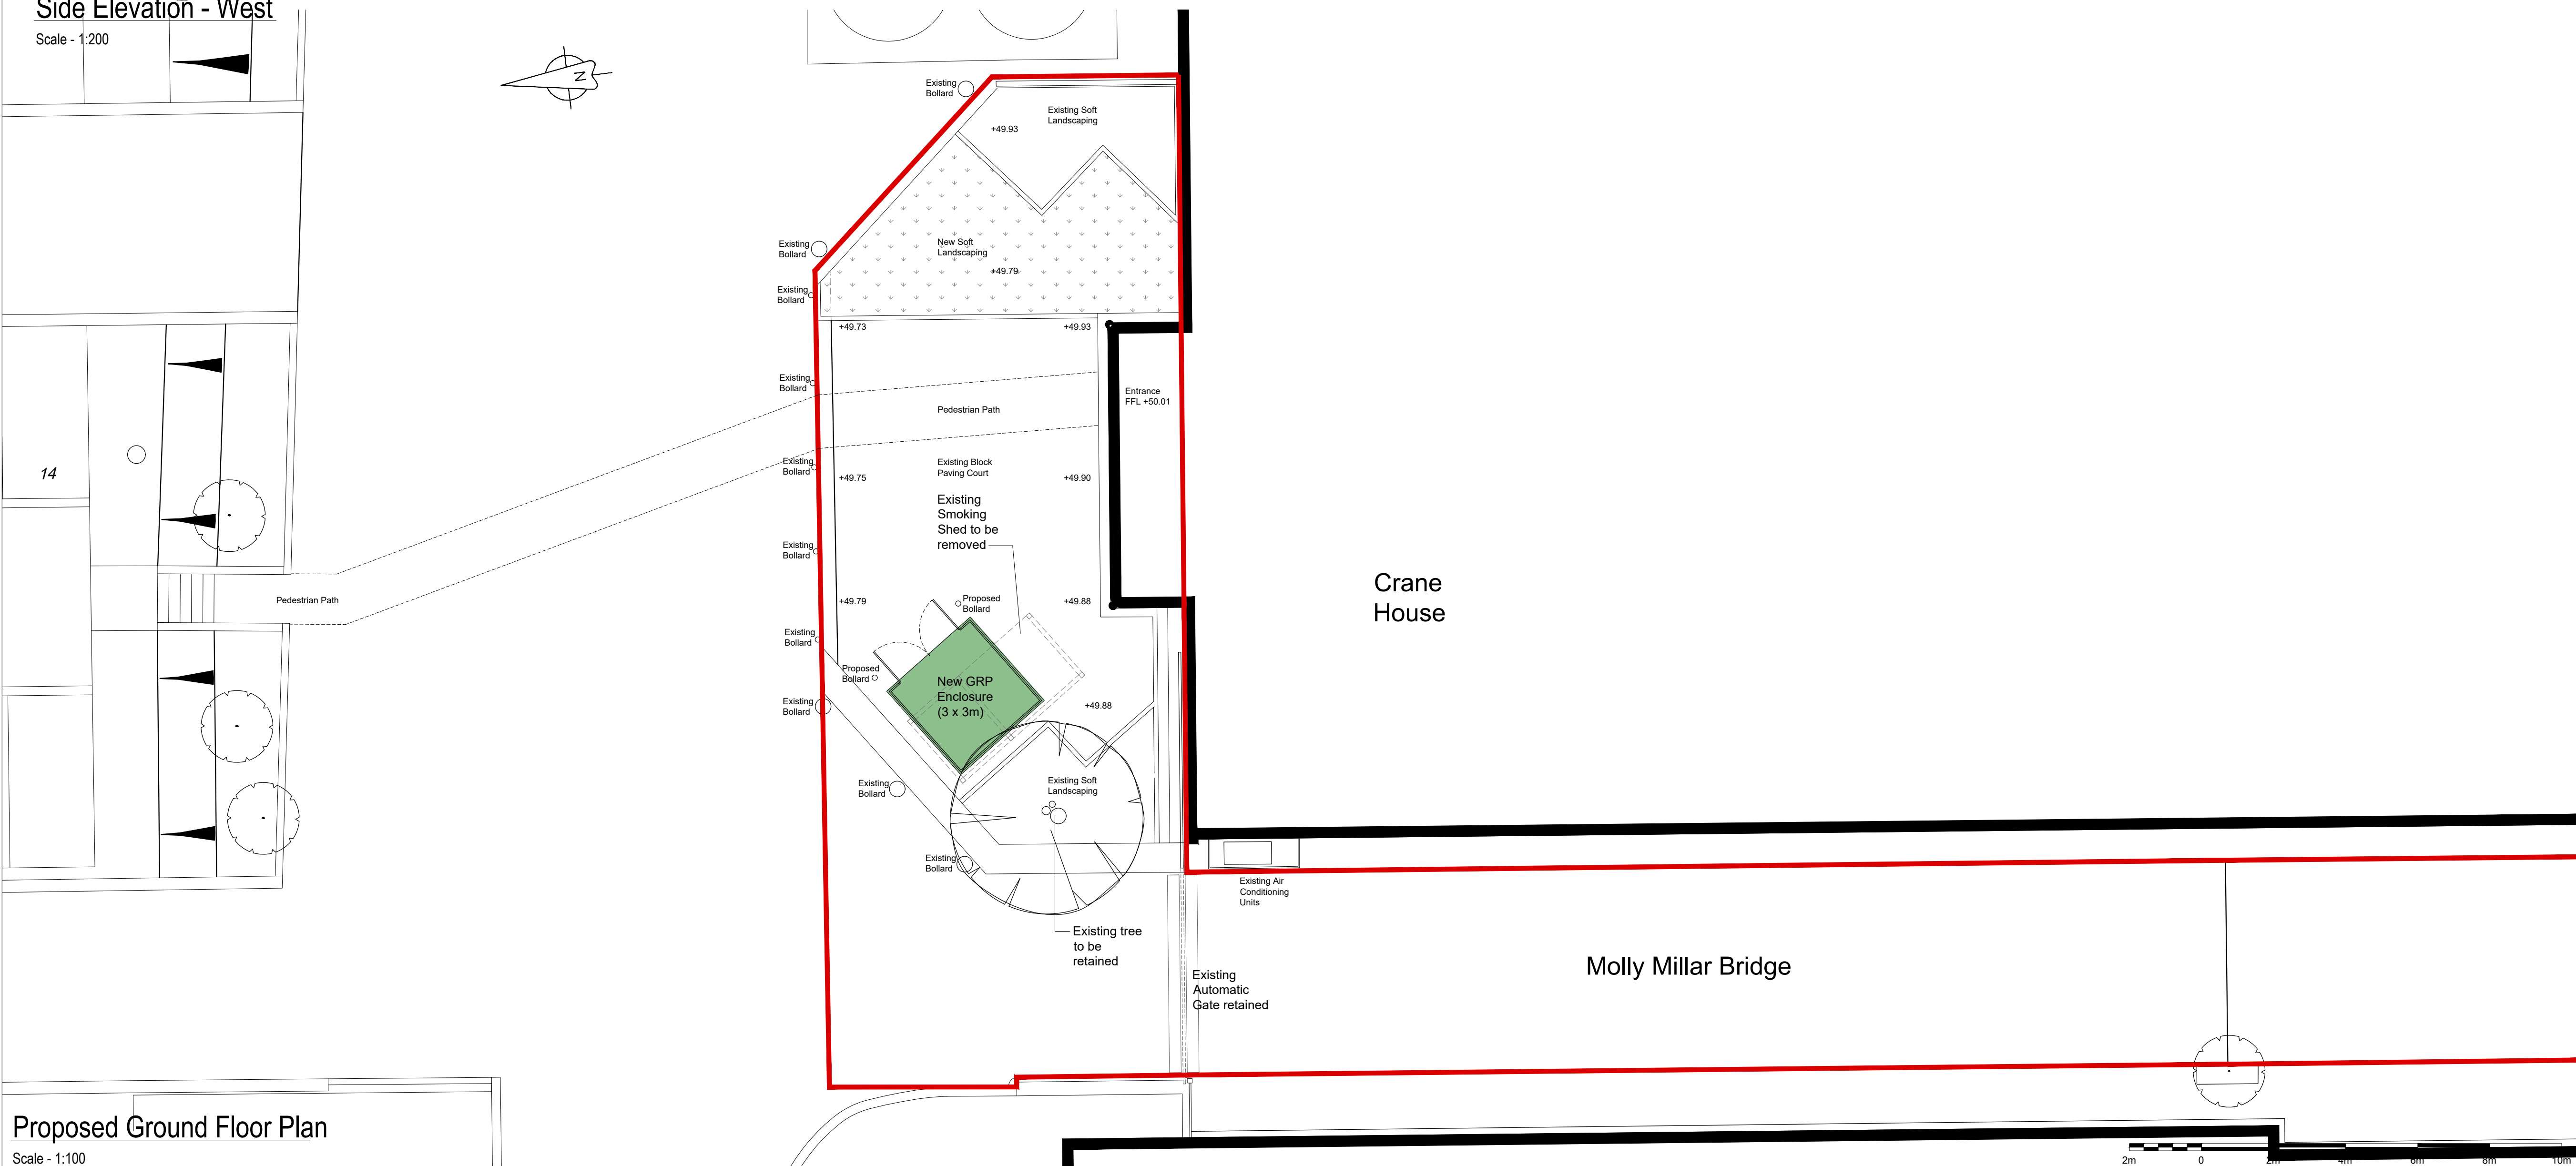

Proposed Ground Floor Plan

Scale - 1:100

EDGINGTONS
ARCHITECTS

MERIDIAN HOUSE, 2 RUSSELL STREET, WINDSOR, BERKSHIRE, SL4 1HQ
tel: 01753 857092 / email: mail@edgingtons.co.uk / web: www.edgingtons.co.uk

Intersurgical Ltd
Wokingham,
Berkshire, RG41 2RZ

Switch Relocation
Proposed Plan & Elevations

SCALE (A1)	1:100, 1:200 CAD REF	-
DATE	Feb 26	DRAWN VS
JOB No.	6151	DWG No. 4003 P01