


EXISTING BELOW GROUND DRAINAGE PLAN

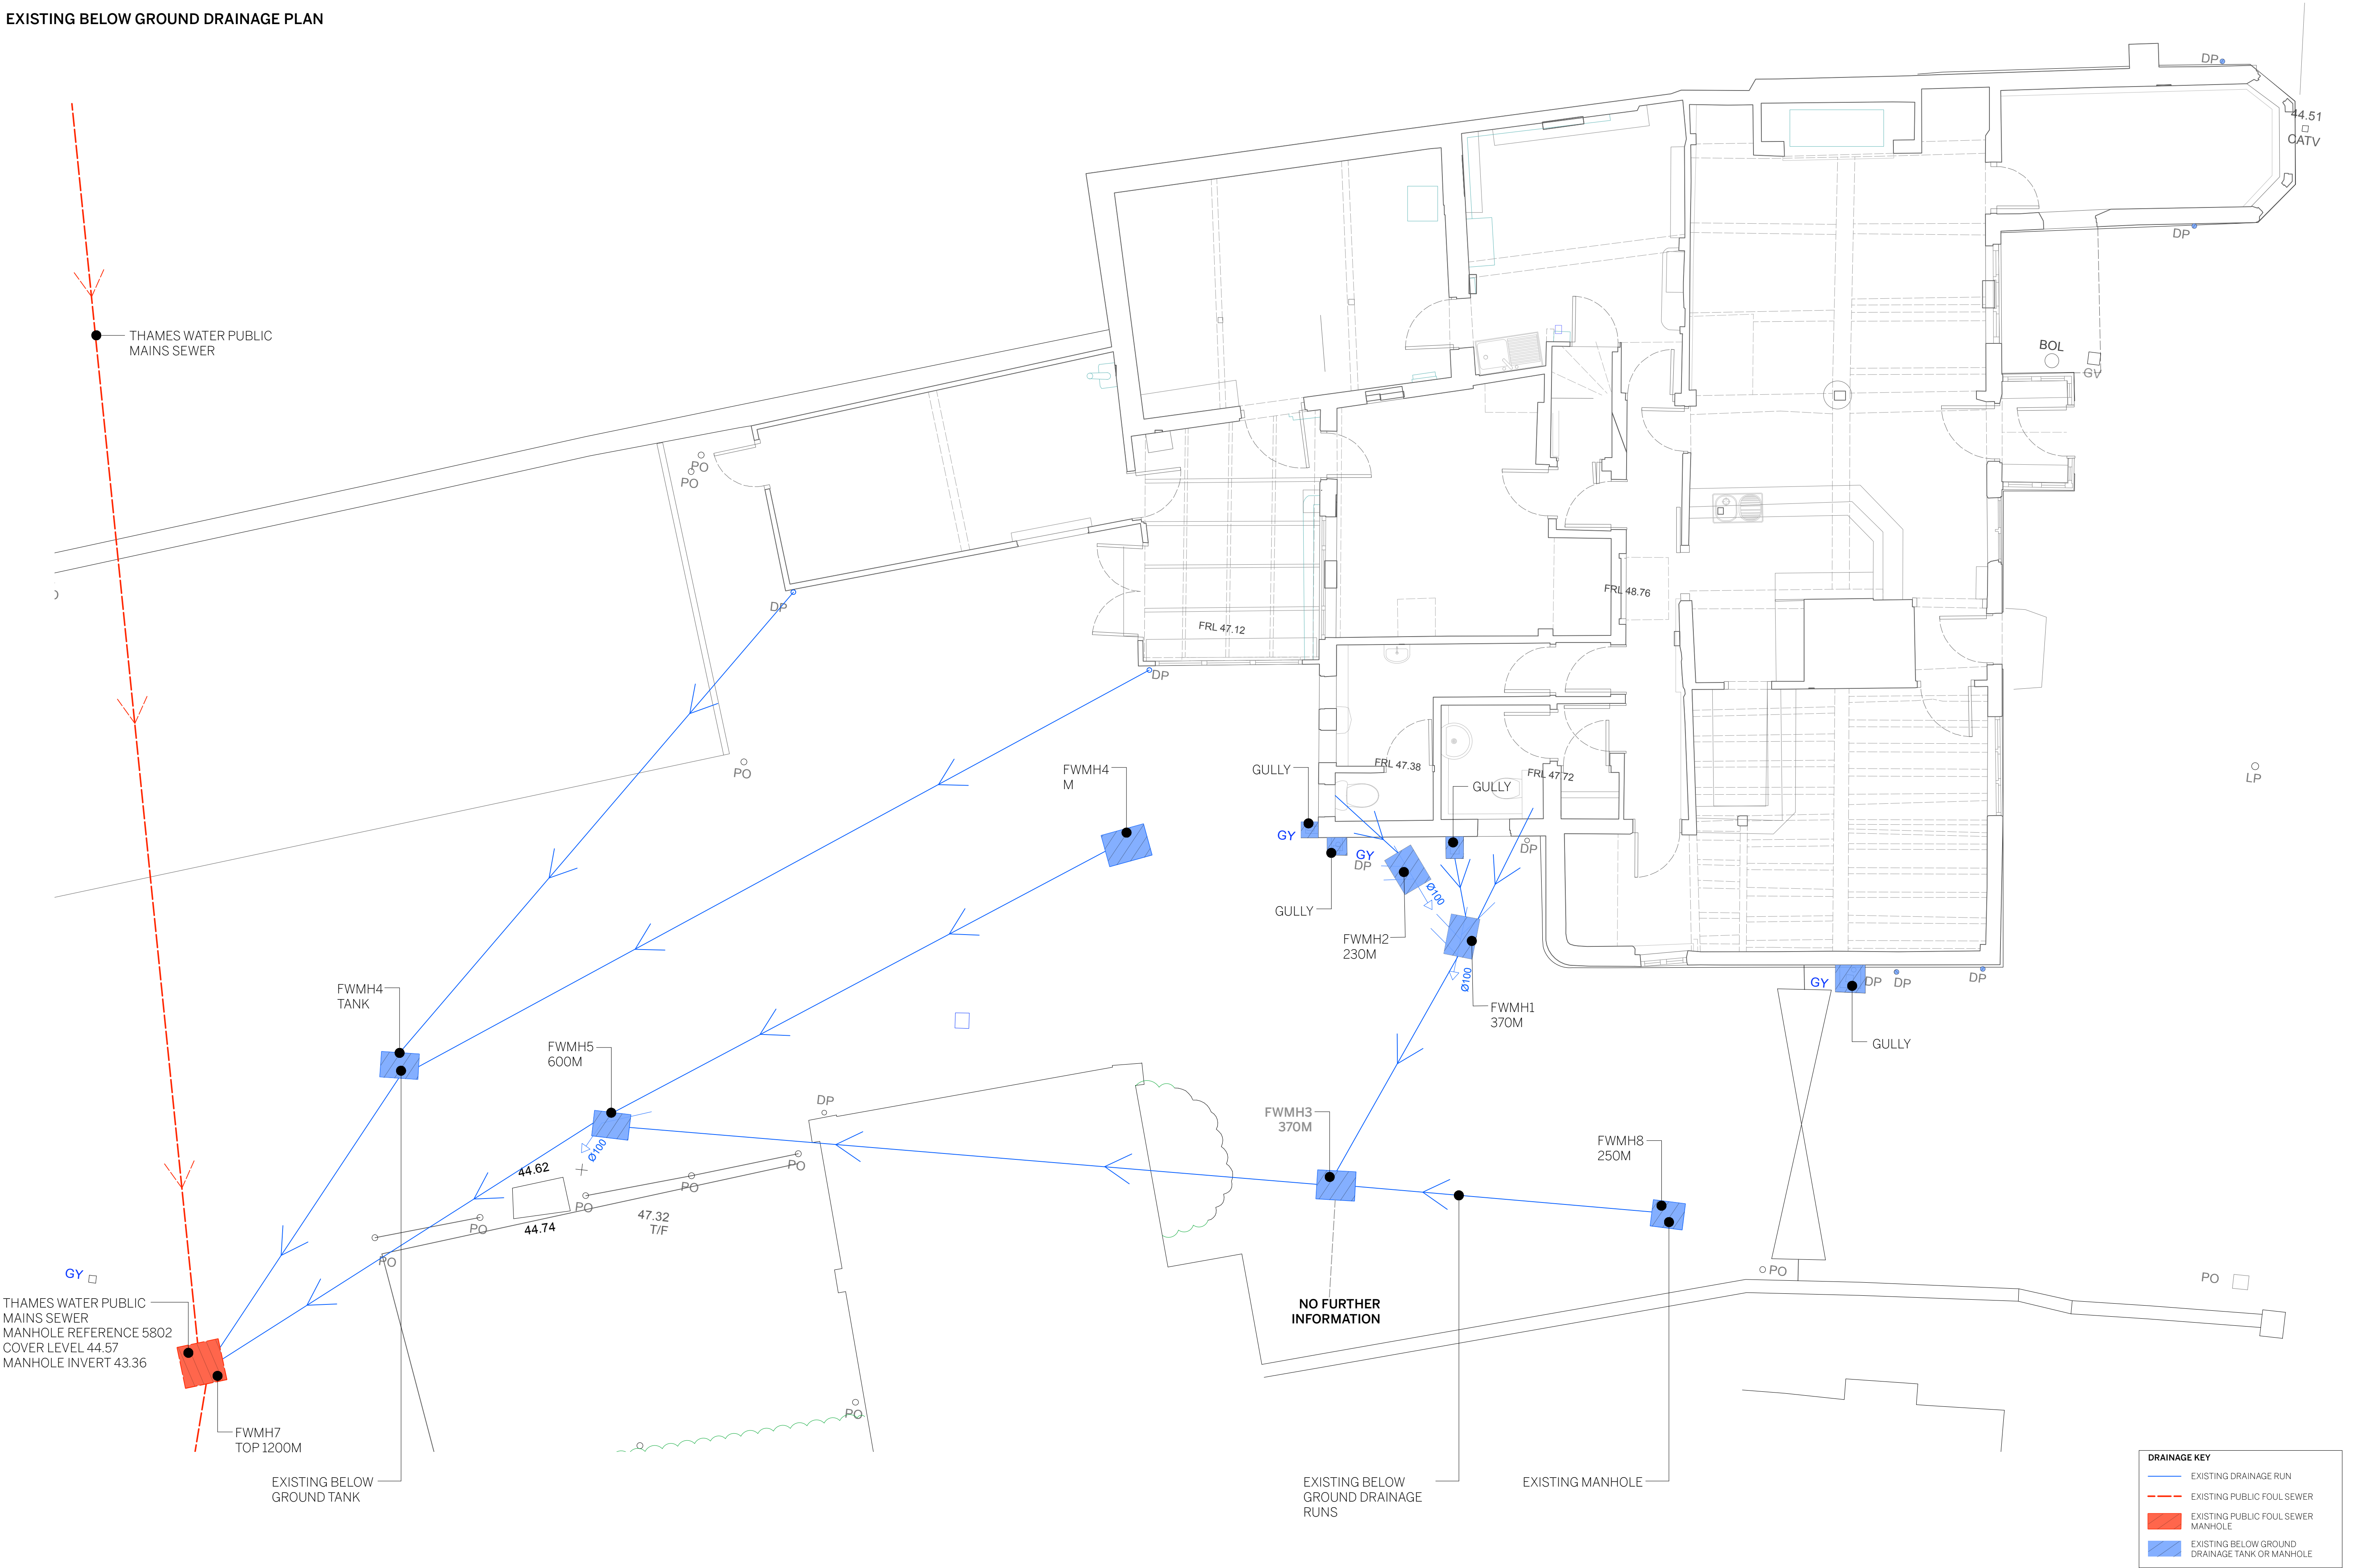


Contact
a 5 Kelburne Close,
Wolverhampton, WV4 5JG
info@taichitects.co.uk
w taichitects.co.uk
p 019022593

General Notes
1. ISSUED ONLY FOR PURPOSE INDICATED.
2. THIS IS TO BE READ IN CONJUNCTION WITH ALL OTHER
CONSULTANTS INFORMATION.
3. CHECK SITE CONDITIONS PRIOR TO COMMENCEMENT.
4. ANY DISCREPANCIES TO BE REPORTED DIRECTLY TO THE
ARCHITECT.
5. ALL DIMENSIONS TO BE CHECKED ON SITE.
6. THIS DRAWING IS COPYRIGHT.
7. DO NOT SCALE OFF DRAWING. USE FIGURED DIMENSIONS
ONLY.

Revisions:
REV DATE DESC
P1 26/02/24 PLANNING ISSUE

DRAWN CHECKED
DB ST

 

Project name
THE SWAN
Client
FRASER'S RETAIL LTD
Discipline
PLANNING
Job No
22.475

Description
EXISTING BELOW GROUND DRAINAGE
PLAN
Date
OCT 24
Scale
1:100@A3 / 1:500@A1
Drawing No
PL.006
Rev
P1