


PROPOSED BELOW GROUND DRAINAGE PLAN

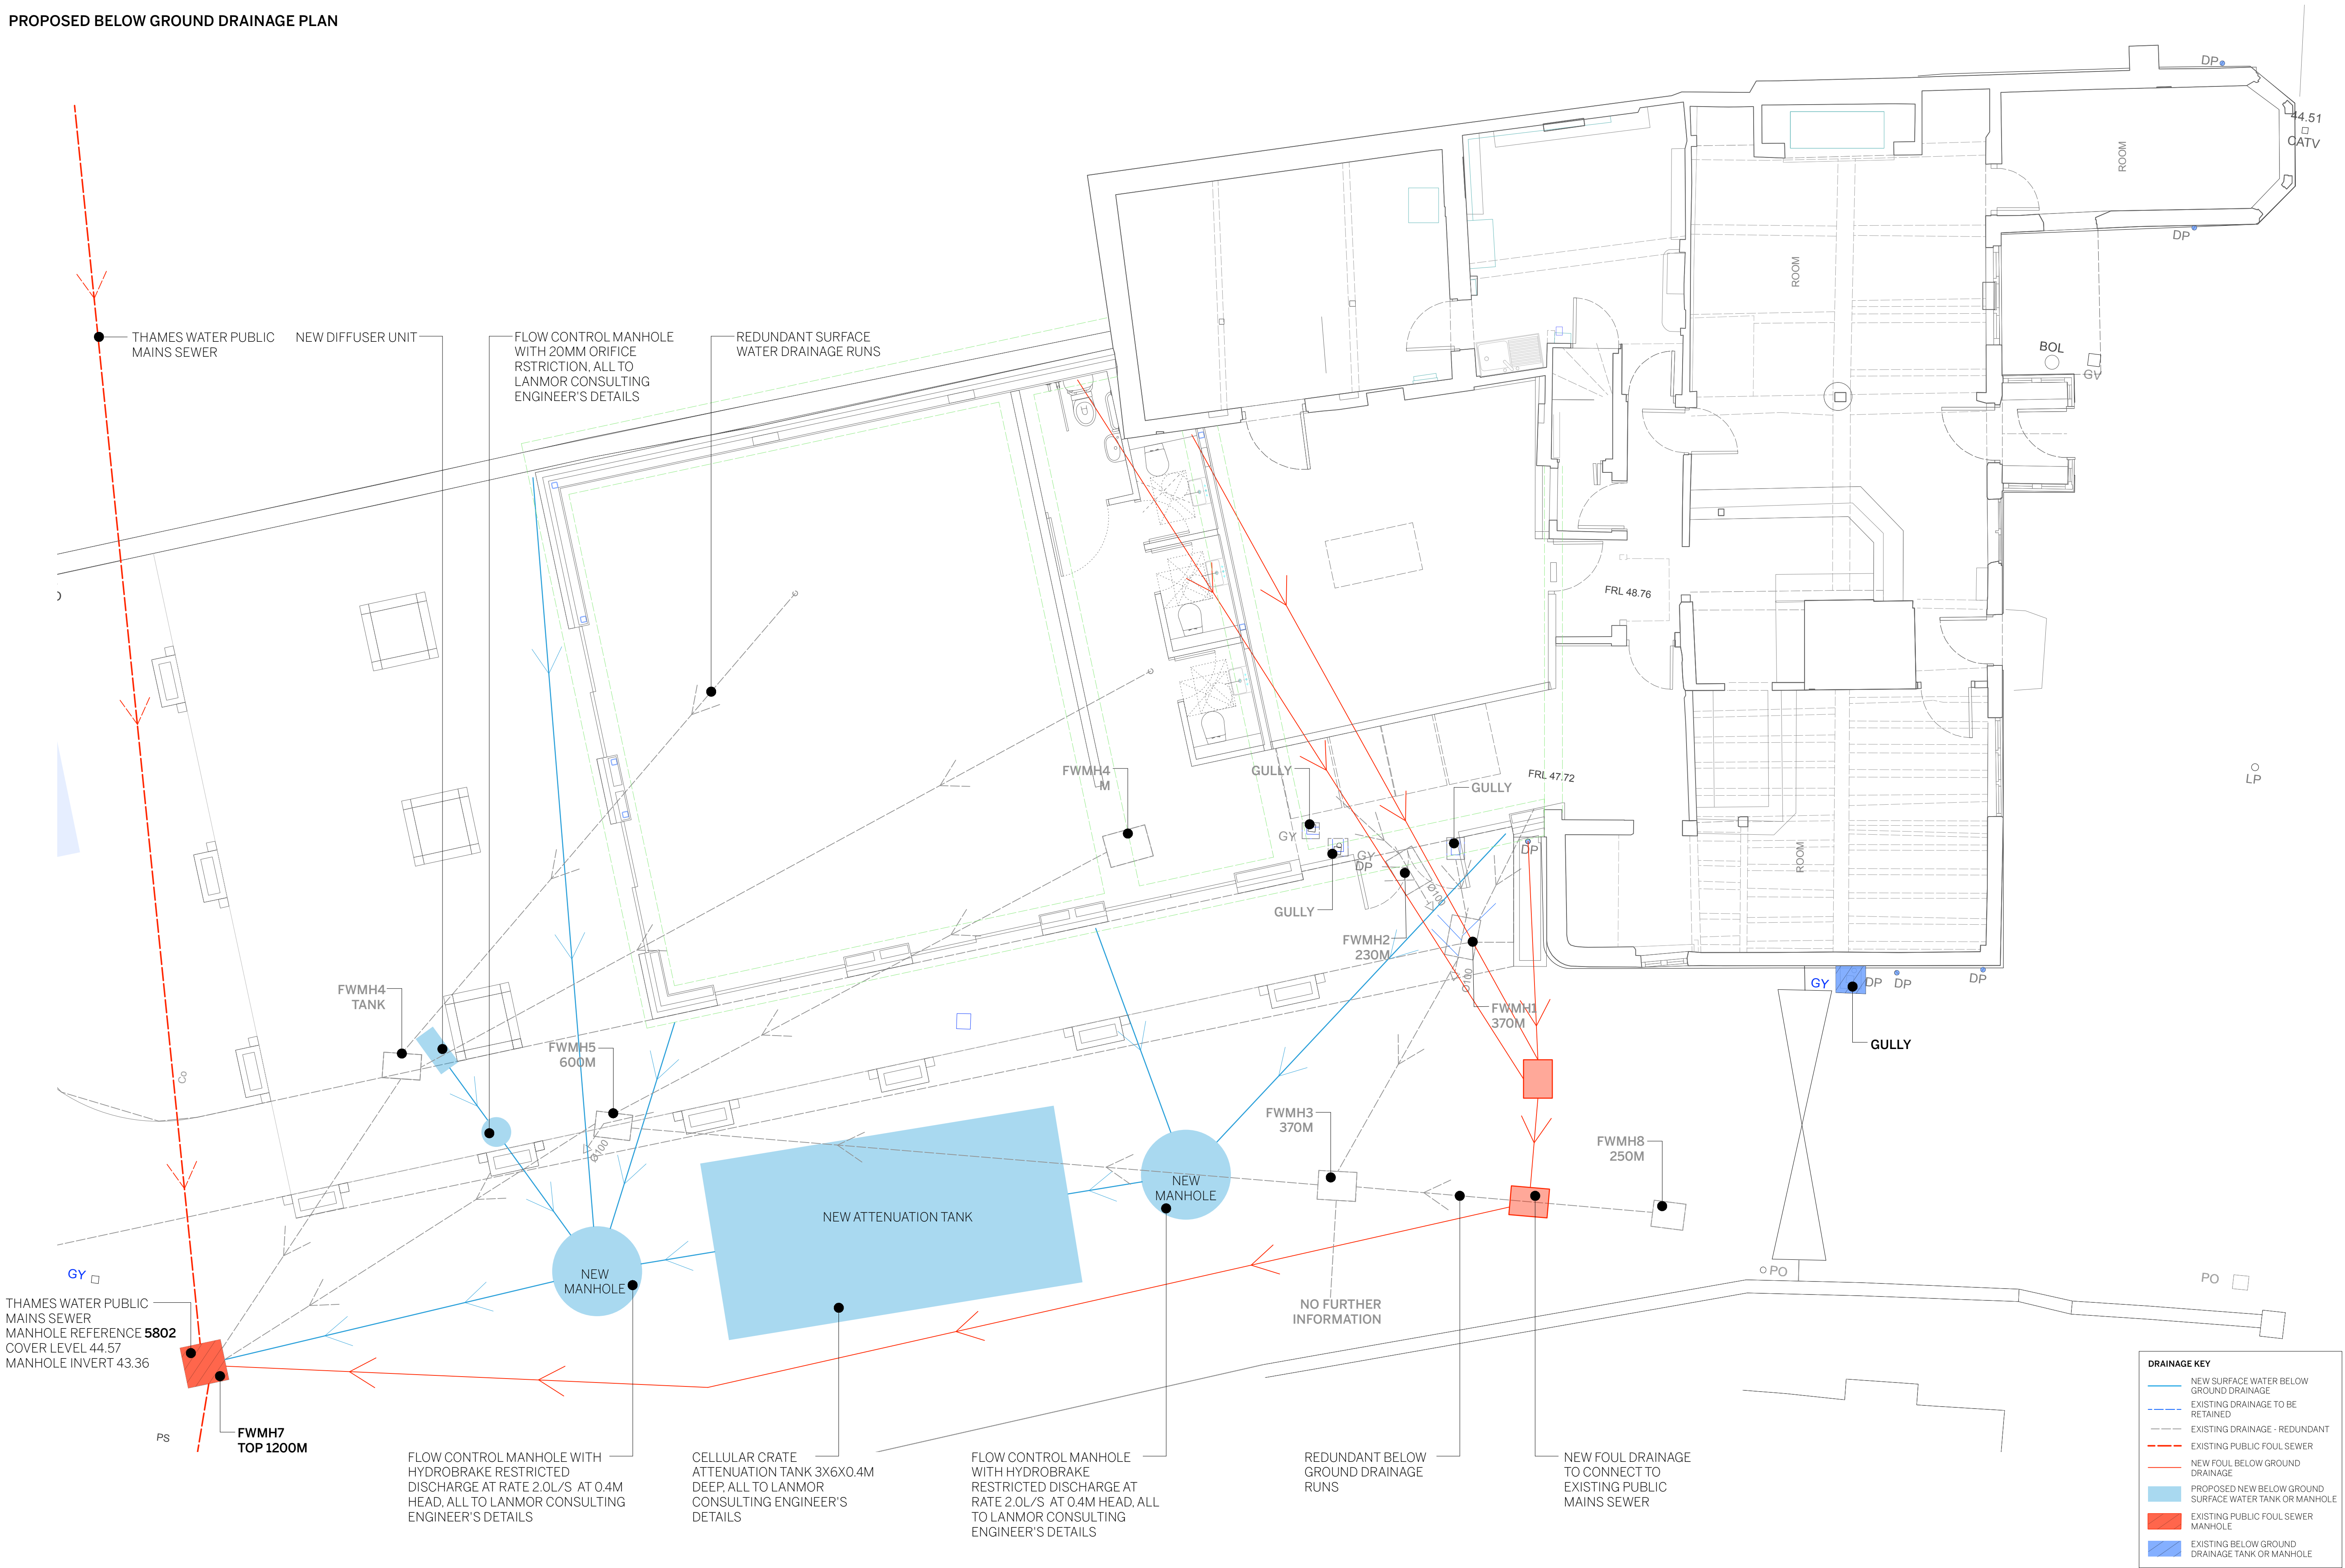


DRAINAGE KEY	
—	NEW SURFACE WATER BELOW GROUND DRAINAGE
---	EXISTING DRAINAGE TO BE RETAINED
---	EXISTING DRAINAGE - REDUNDANT
---	EXISTING PUBLIC FOUL SEWER
—	NEW FOUL BELOW GROUND DRAINAGE
	PROPOSED NEW BELOW GROUND SURFACE WATER TANK OR MANHOLE
	EXISTING PUBLIC FOUL SEWER MANHOLE
	EXISTING BELOW GROUND DRAINAGE TANK OR MANHOLE

Contact
5 Kelburne Close,
Wolverhampton, WV4 5JG
info@taichitects.co.uk
taichitects.co.uk
019022593

General Notes
1. ISSUED ONLY FOR PURPOSE INDICATED.
2. THIS IS TO BE READ IN CONJUNCTION WITH ALL OTHER CONSULTANTS INFORMATION.
3. CHECK SITE CONDITIONS PRIOR TO COMMENCEMENT.
4. ANY DISCREPANCIES TO BE REPORTED DIRECTLY TO THE ARCHITECT.
5. ALL DIMENSIONS TO BE CHECKED ON SITE.
6. THIS DRAWING IS COPYRIGHT.
7. DO NOT SCALE OFF DRAWING. USE FIGURED DIMENSIONS ONLY.

Revisions:
REV DATE DESC
P1 28/02/24 PLANNING ISSUE

DRAWN: DB
CHECKED: ST

 

Project name:
THE SWAN
Client:
FRASER'S RETAIL LTD
Discipline:
PLANNING
Job No:
22.475

Description:
PROPOSED BELOW GROUND DRAINAGE PLAN
Date:
OCT 24
Scale:
1:100@A3 / 1:500@A1
Drawing No:
PL.014
Rev:
P1