



EXISTING ELEVATIONS

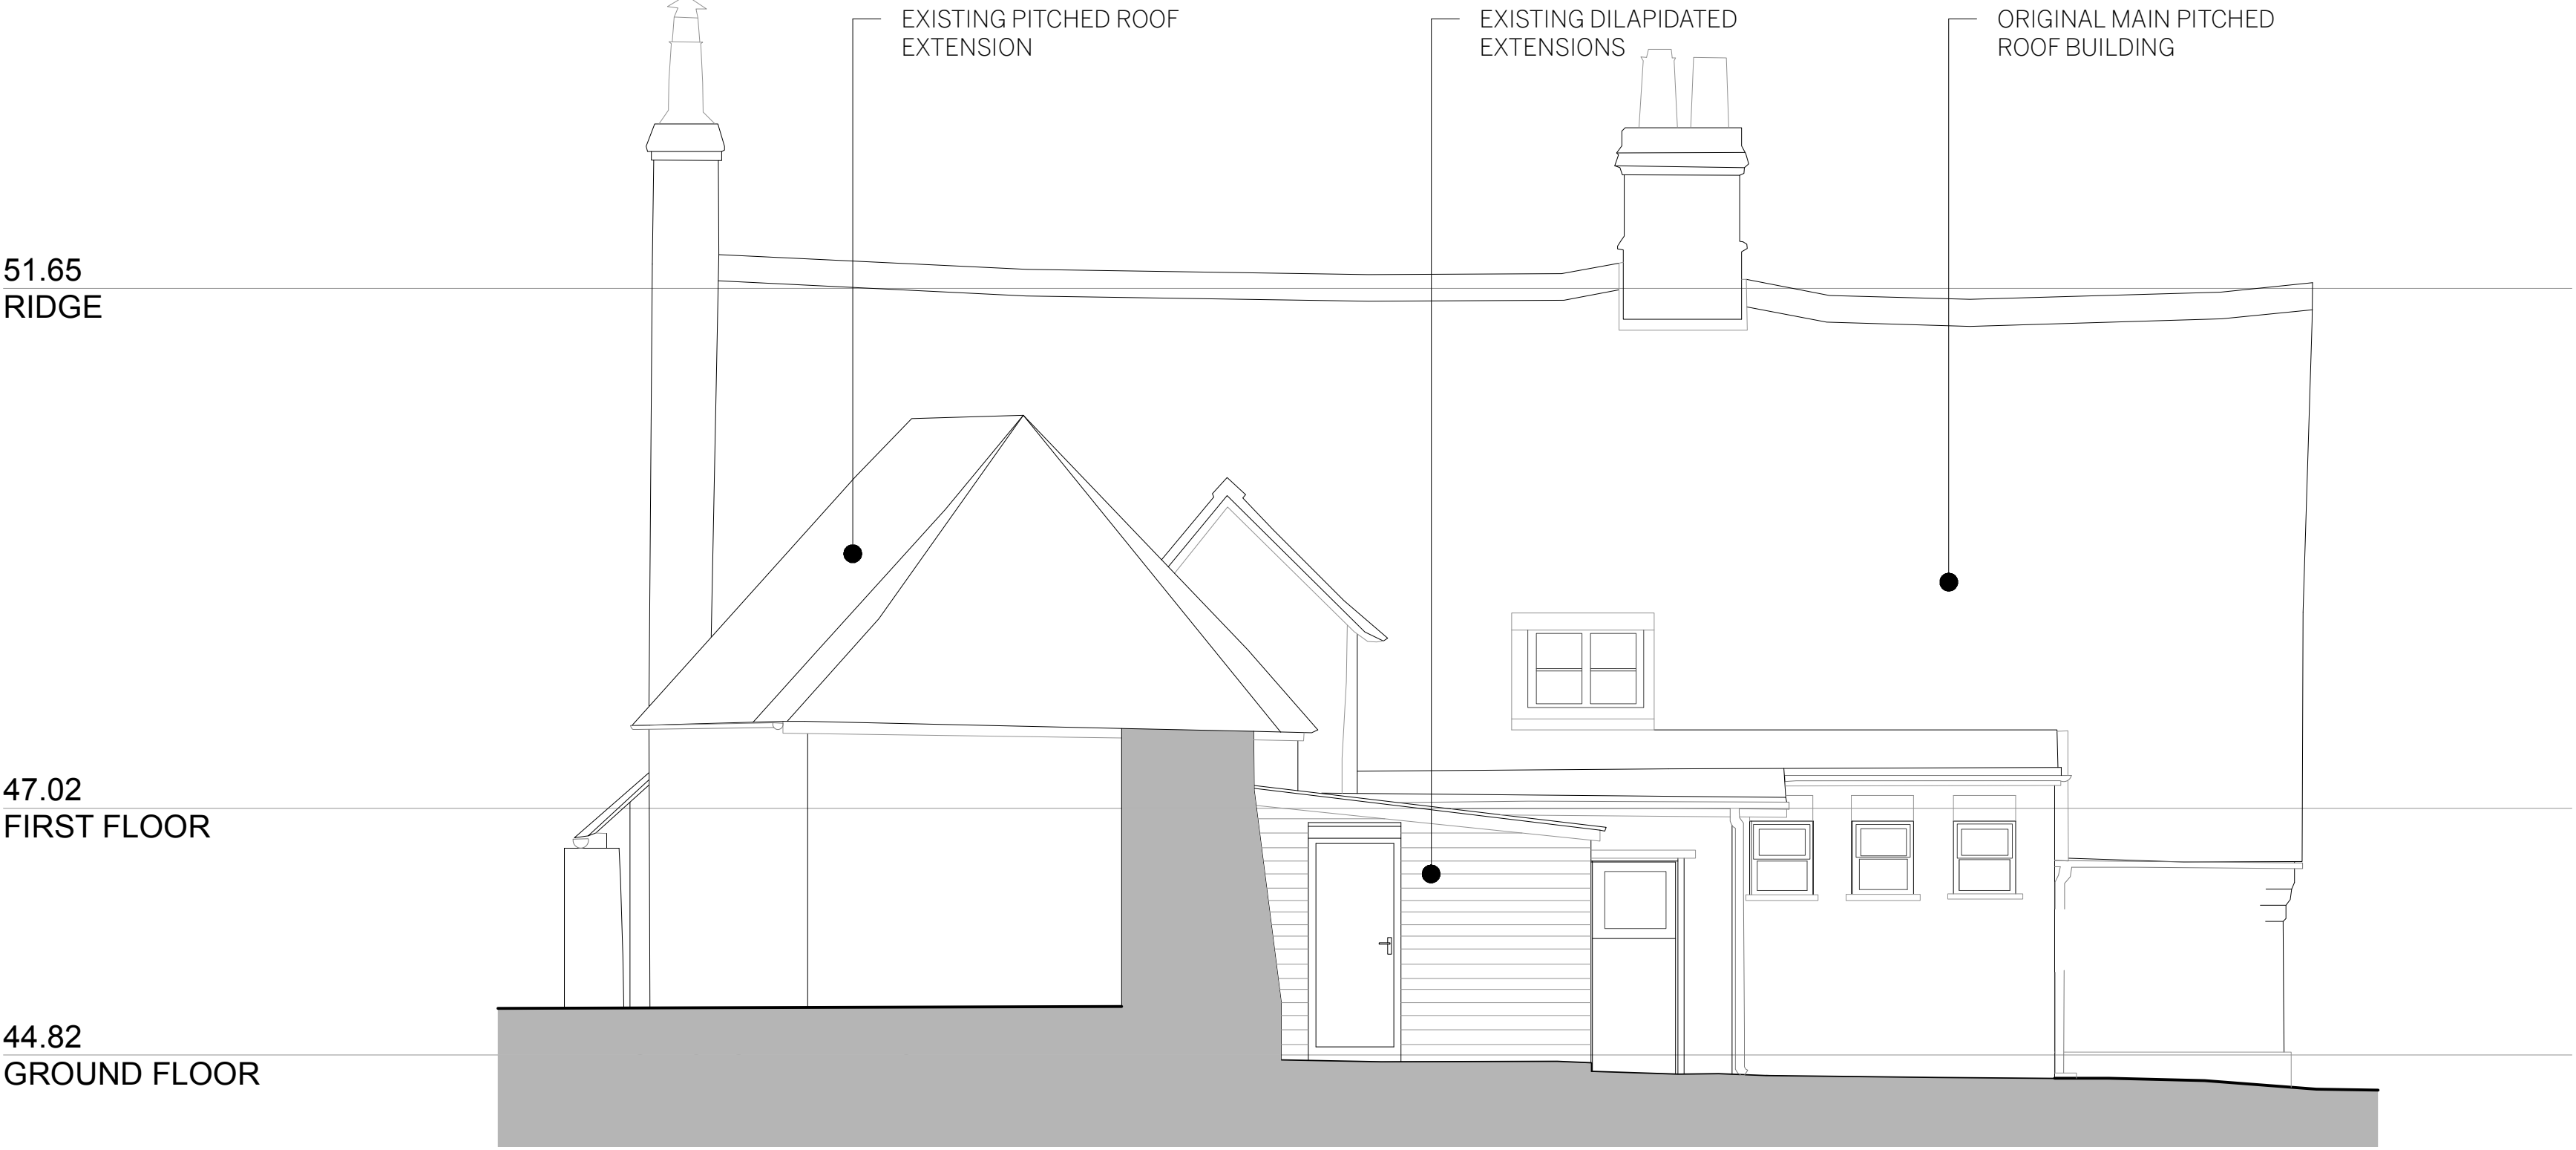

EXISTING EAST ELEVATION

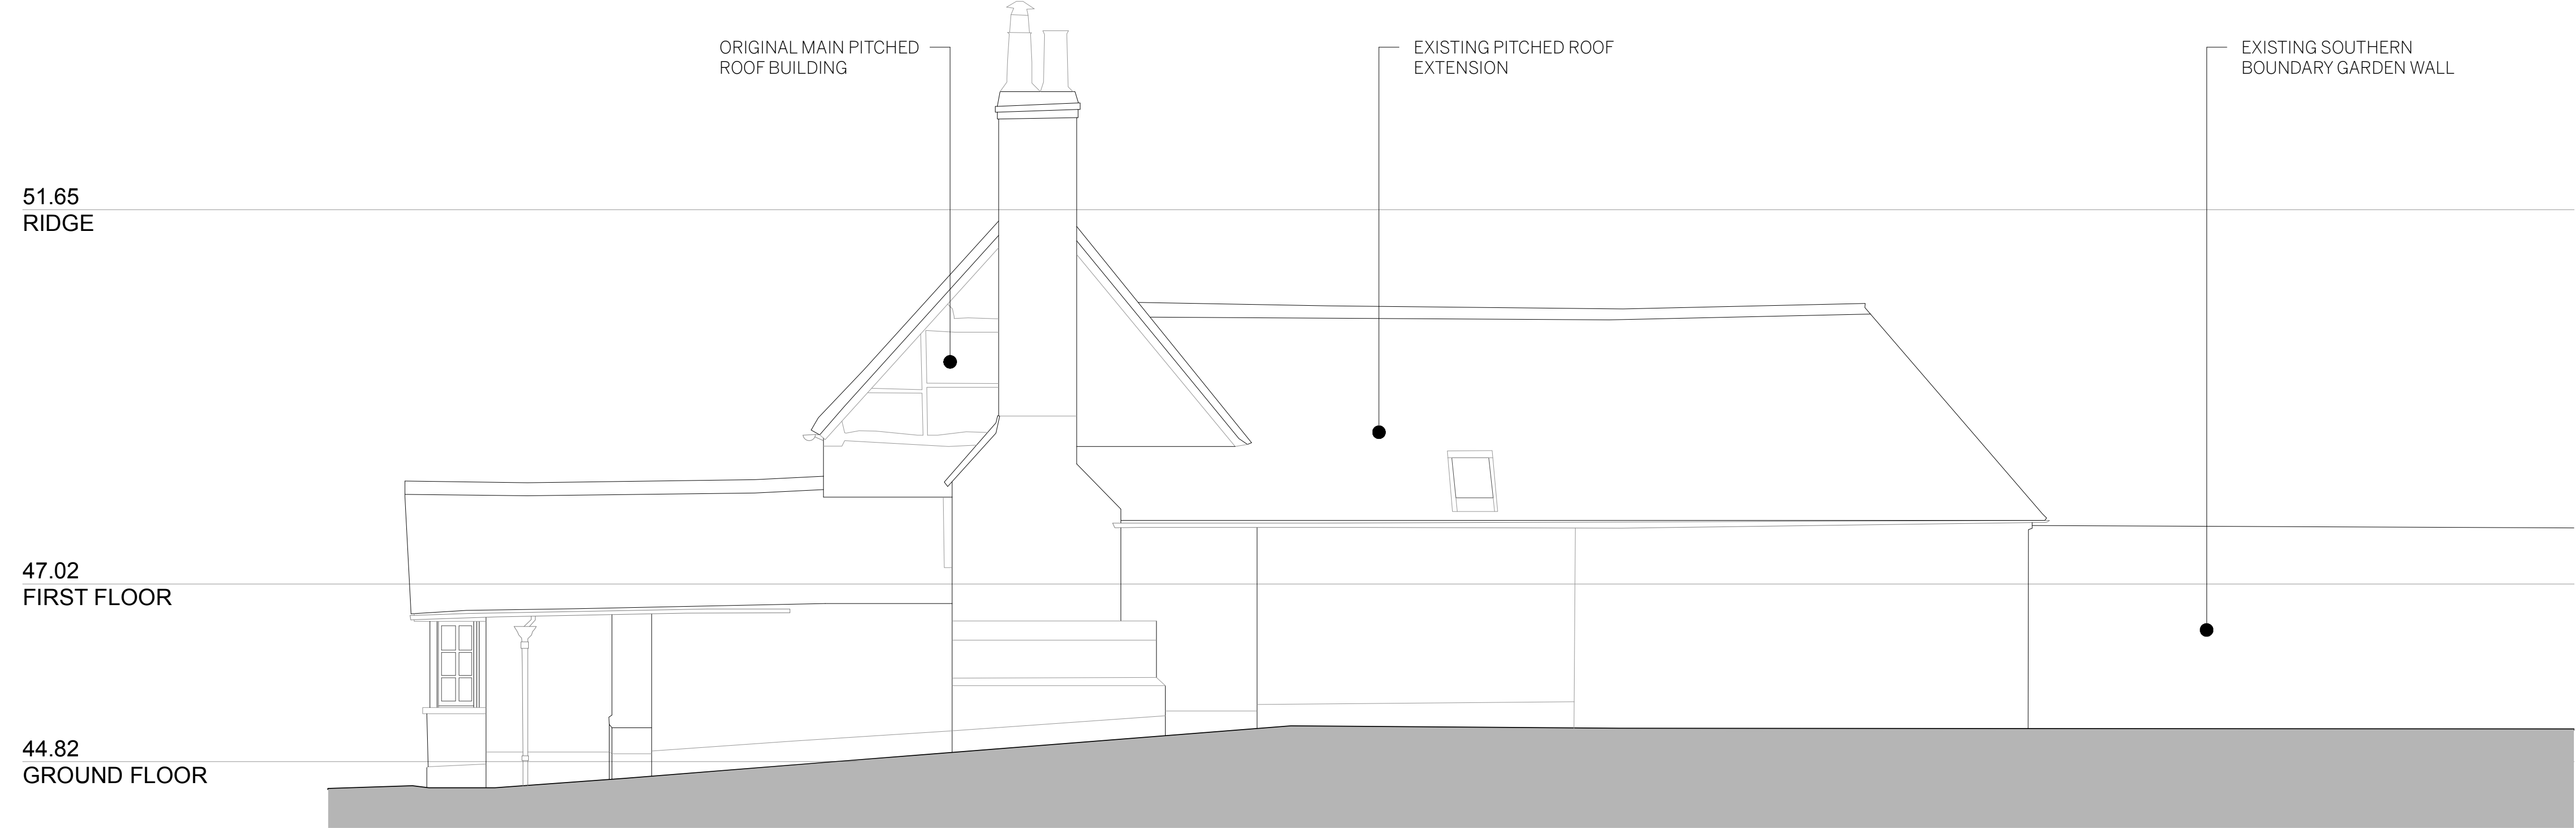

EXISTING SOUTH ELEVATION

Contact
a 5 Kelburne Close,
Wolverhampton, Walsley, S64 1JG
e info@taitarchitects.co.uk
w taitarchitects.co.uk
p 0169072593

General Notes
1. ISSUED ONLY FOR PURPOSE INDICATED.
2. THIS IS TO BE READ IN CONJUNCTION WITH ALL OTHER
CONSULTANTS INFORMATION.
3. CHECK SITE CONDITIONS PRIOR TO COMMENCEMENT.
4. ANY DISCREPANCIES TO BE REPORTED DIRECTLY TO THE
ARCHITECT.
5. ALL DIMENSIONS TO BE CHECKED ON SITE.
6. THIS DRAWING IS COPYRIGHT.
7. DO NOT SCALE OFF DRAWING. USE FIGURED DIMENSIONS
ONLY.

Revisions:
REV DATE DESC
P1 26/10/24 PLANNING ISSUE

DRAWN CHECKED
DB ST



Project name
THE SWAN
Client
FRASER'S RETAIL LTD
Discipline
PLANNING
Job No
22.475

Description
EXISTING SOUTH AND EAST ELEVATIONS
Date
OCT 24
Scale
1:100@A3 / 1:500@A1
Drawing No
PL.021
Rev
P1