

PROPOSED ELEVATIONS




PROPOSED EAST ELEVATION WITH PERGOLA

AREA OF EXTENSION



PROPOSED EAST ELEVATION(PERGOLA REMOVED)

AREA OF EXTENSION

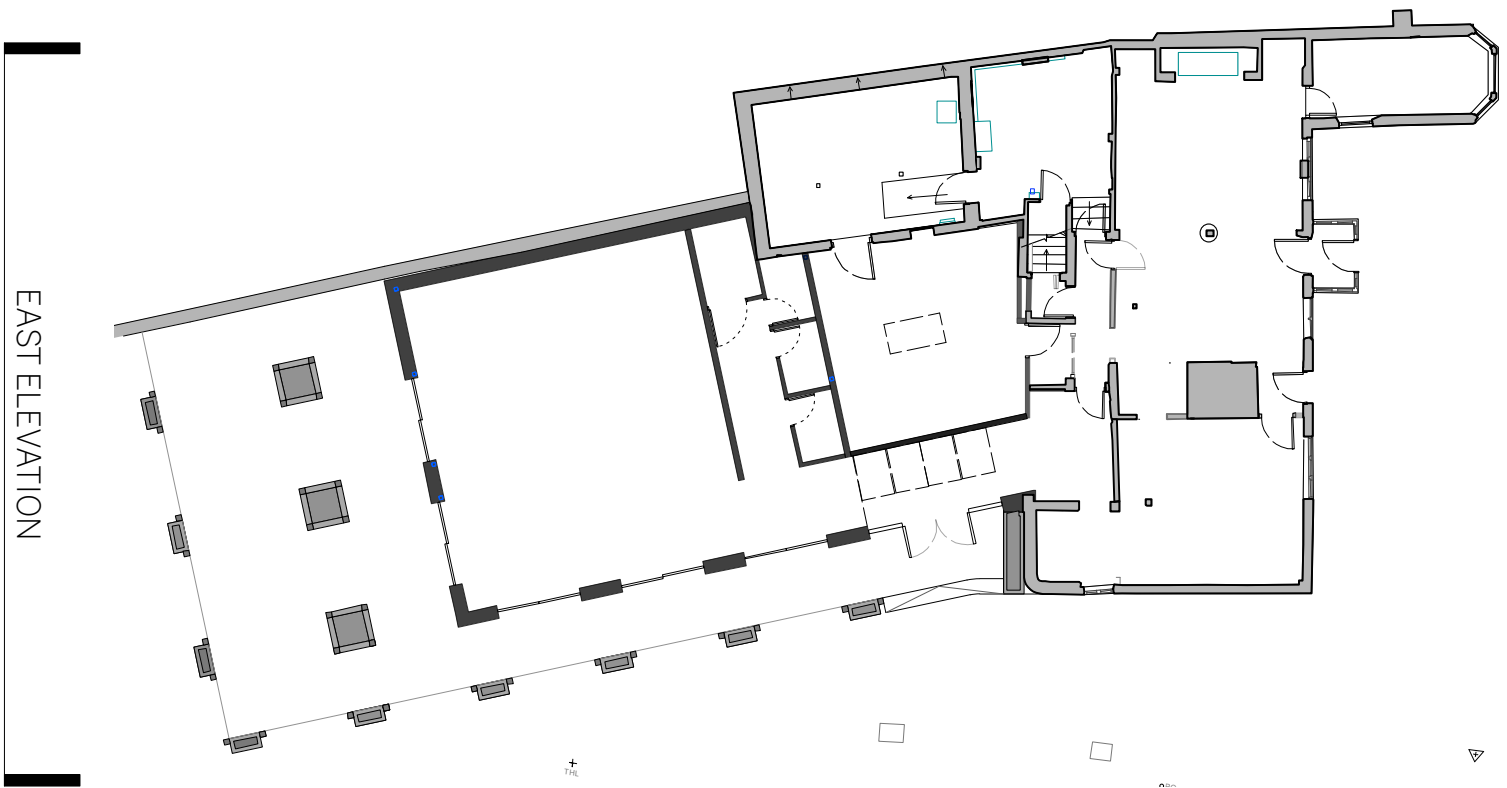

Contact
a 5 Kelburne Close,
Wolverhampton, WV4 5JG
e info@taichitects.co.uk
w taichitects.co.uk
p 019022593

General Notes
1. ISSUED ONLY FOR PURPOSE INDICATED.
2. THIS IS TO BE READ IN CONJUNCTION WITH ALL OTHER CONSULTANTS INFORMATION.
3. CHECK SITE CONDITIONS PRIOR TO COMMENCEMENT.
4. ANY DISCREPANCIES TO BE REPORTED DIRECTLY TO THE ARCHITECT.
5. ALL DIMENSIONS TO BE CHECKED ON SITE.
6. THIS DRAWING IS COPYRIGHT.
7. DO NOT SCALE OFF DRAWING. USE FIGURED DIMENSIONS ONLY.

Revisions:
REV DATE DES
P1 26/10/24 PLANNING ISSUE

DRAWN CHECKED
DB ST



Project name
THE SWAN
Client
FRASER'S RETAIL LTD
Discipline
PLANNING
Job No
22.475

Description:
PROPOSED EAST ELEVATION
Date:
OCT 24
Scale:
1:75@A1
Drawing No
PL.026
Rev
P1