


PROPOSED FIRST FLOOR PLAN

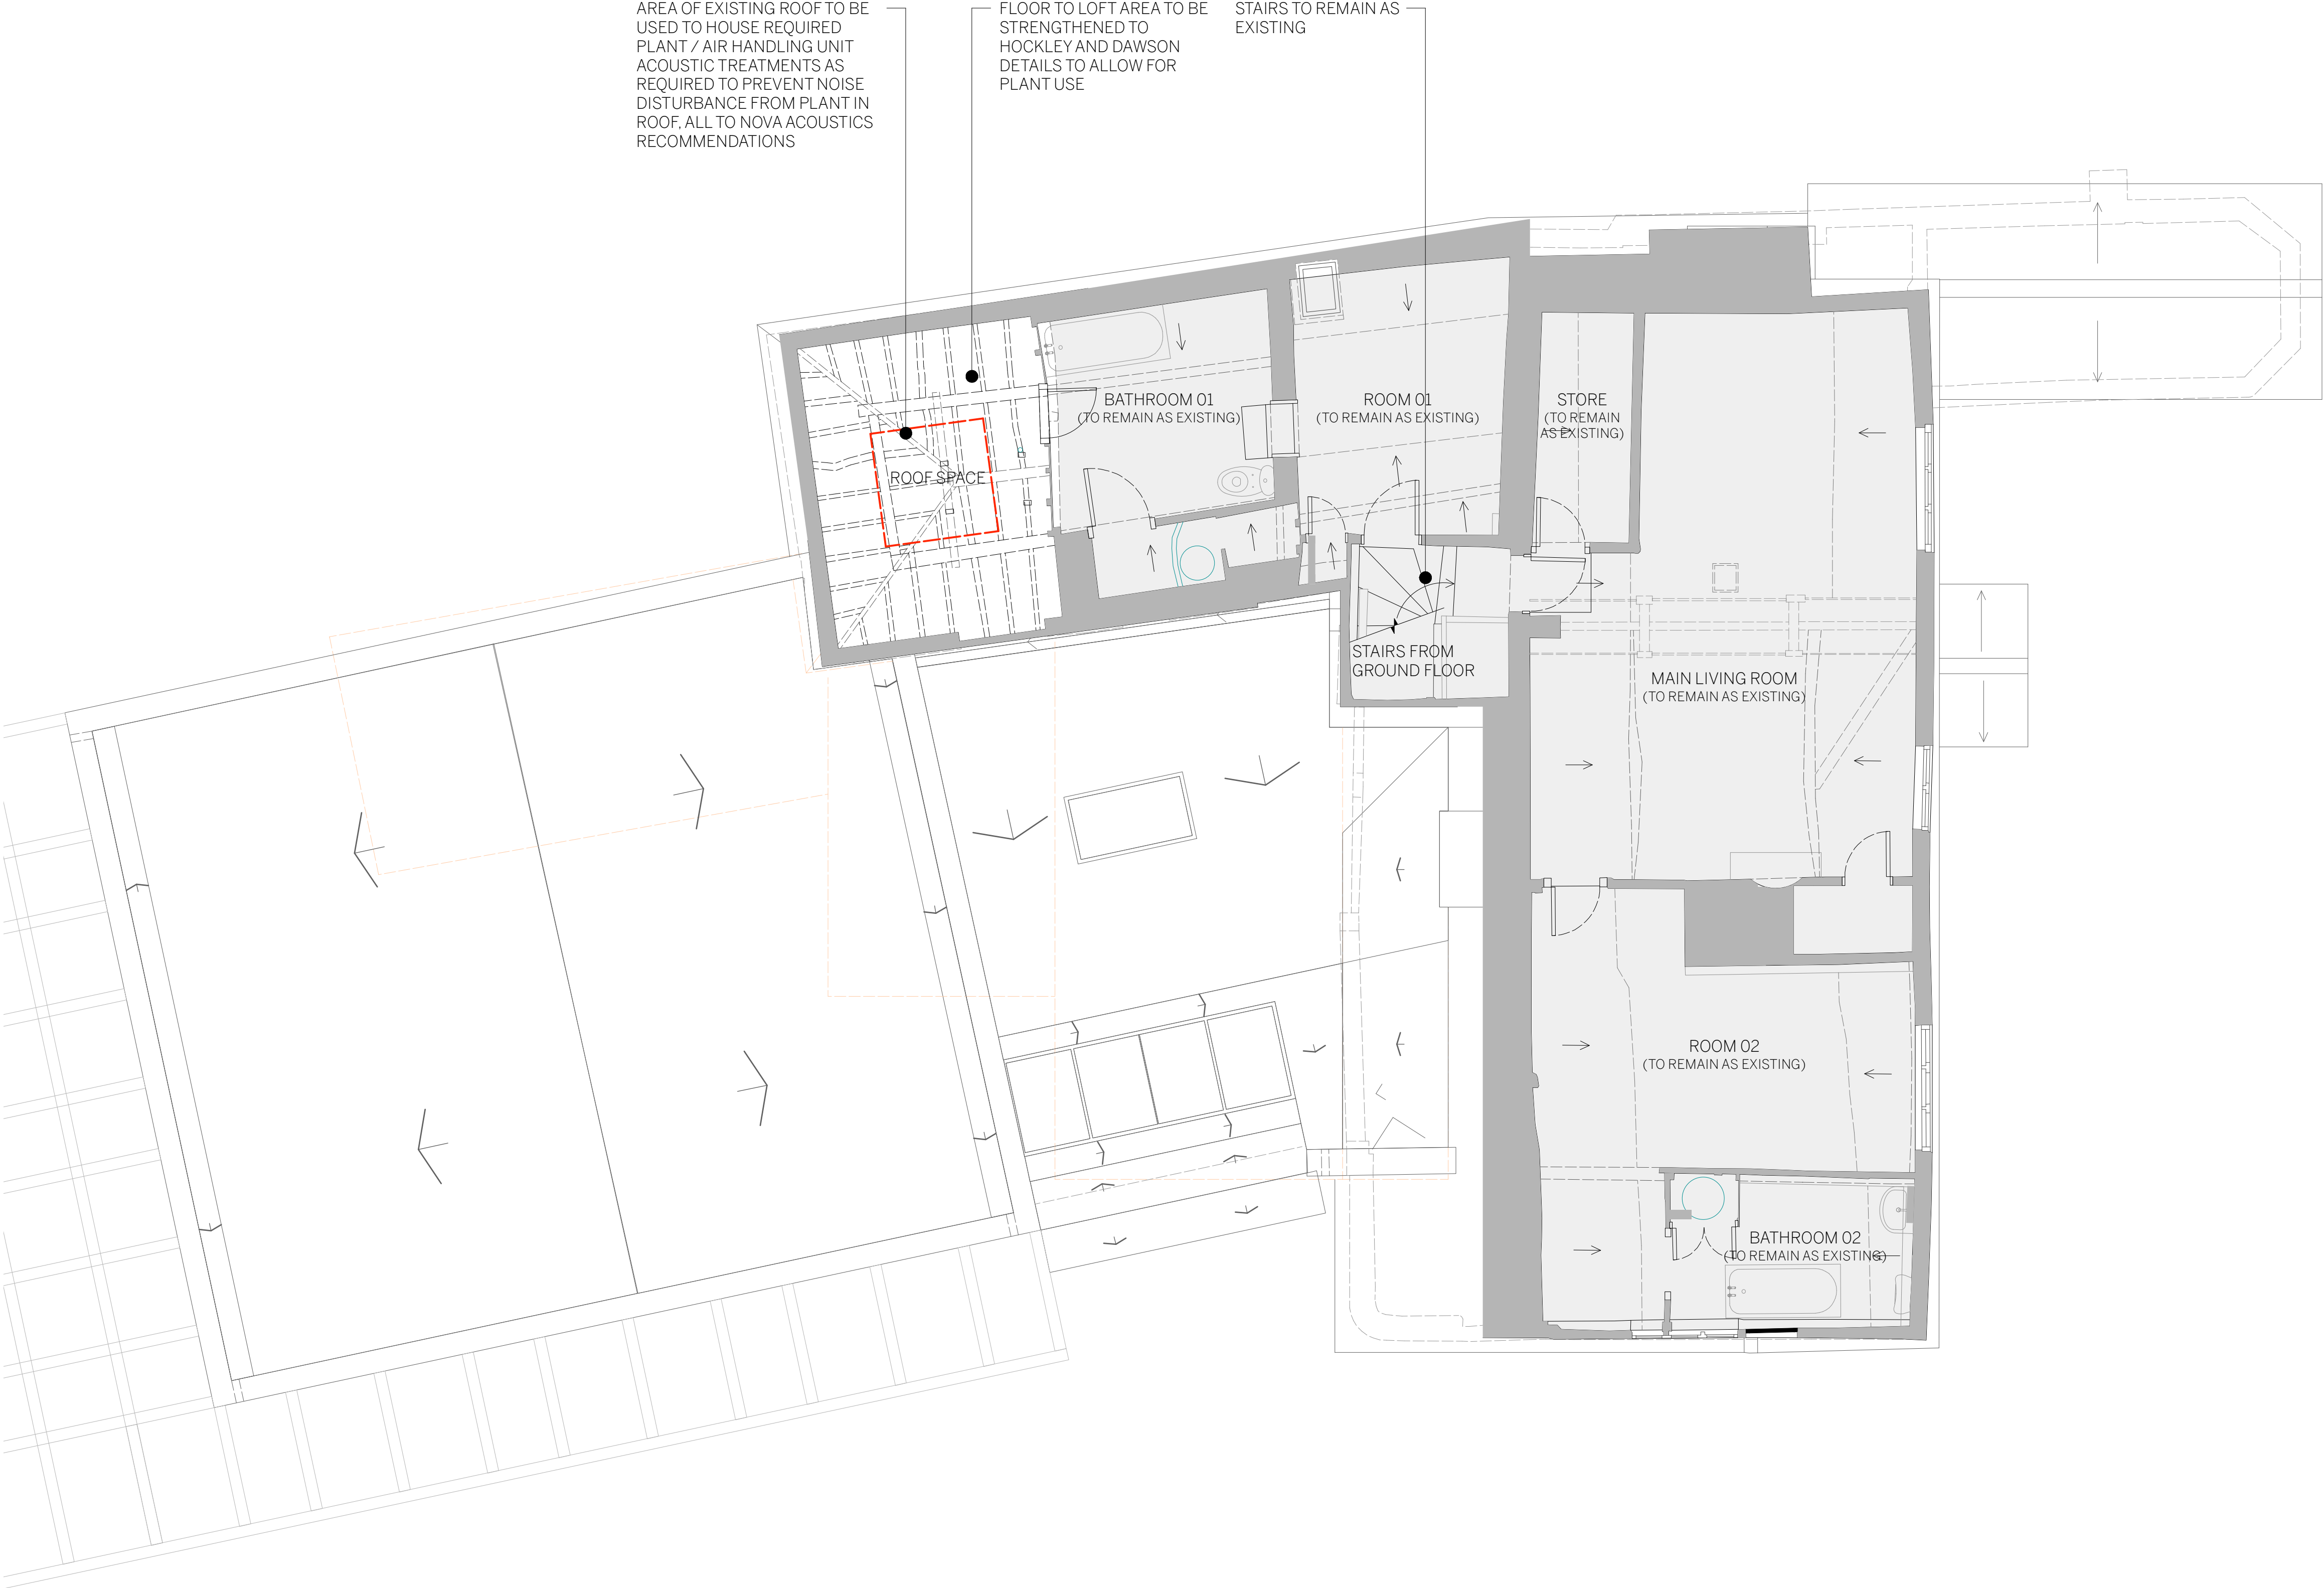


PROPOSED FIRST FLOOR PLAN

Contact
a 5 Kelburne Close,
Wolverhampton, WV4 5JG
e info@taitarchitects.co.uk
w taitarchitects.co.uk
p 019022593

General Notes
1. ISSUED ONLY FOR PURPOSE INDICATED.
2. THIS IS TO BE READ IN CONJUNCTION WITH ALL OTHER CONSULTANTS INFORMATION.
3. CHECK SITE CONDITIONS PRIOR TO COMMENCEMENT.
4. ANY DISCREPANCIES TO BE REPORTED DIRECTLY TO THE ARCHITECT.
5. ALL DIMENSIONS TO BE CHECKED ON SITE.
6. THIS DRAWING IS COPYRIGHT.
7. DO NOT SCALE OFF DRAWING. USE FIGURED DIMENSIONS ONLY.

Revisions:
REV DATE DESC
P1 26/10/24 PLANNING ISSUE

DRAWN: DB
CHECKED: ST

 

Project name:
THE SWAN
Client:
FRASER'S RETAIL LTD
Discipline:
PLANNING
Job No:
22.475

Description:
PROPOSED FIRST FLOOR PLAN
Date:
OCT 24
Scale:
1:100@A3 / 1:500@A1
Drawing No:
PL.012
Rev:
P1