





FRONT ELEVATION
SCALE 1:100

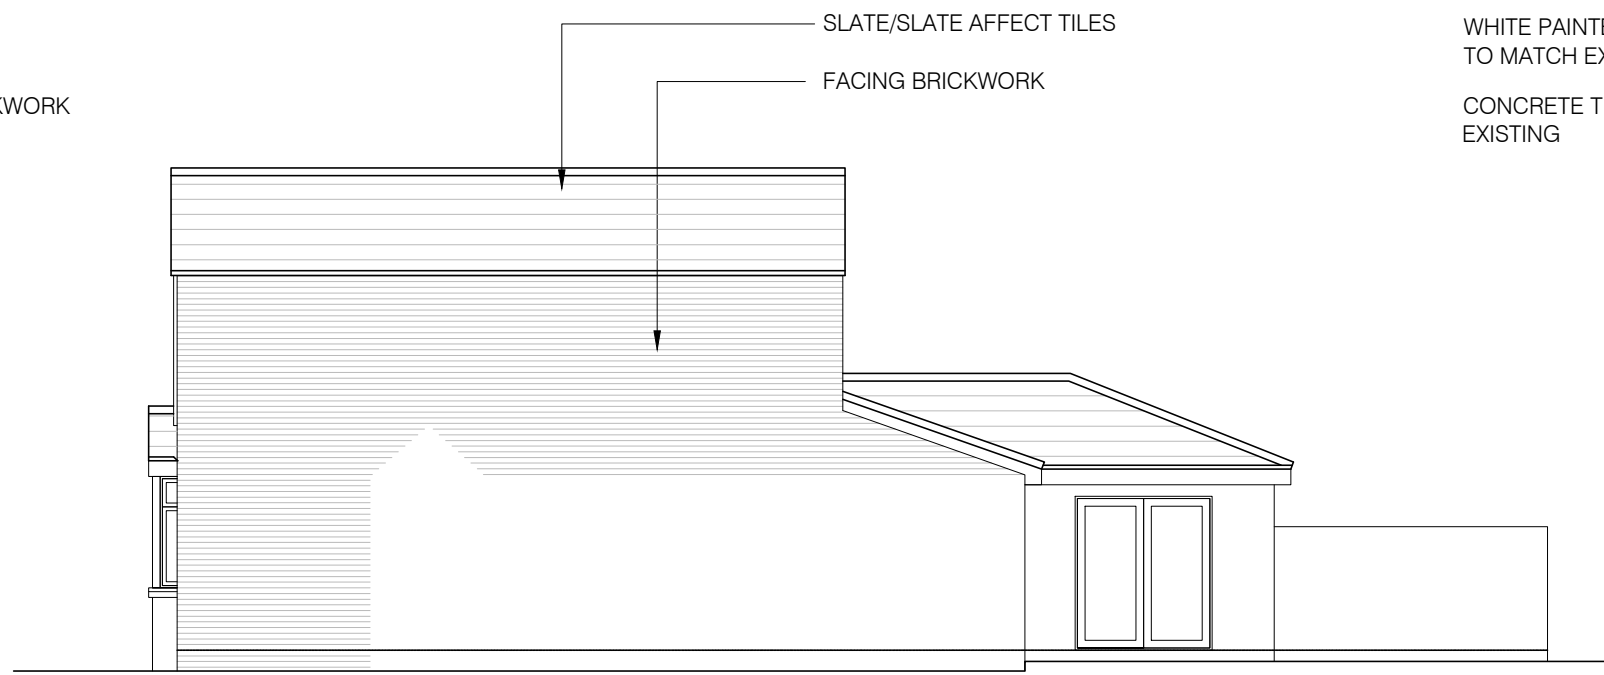

SIDE ELEVATION
SCALE 1:100



REAR ELEVATION
SCALE 1:100

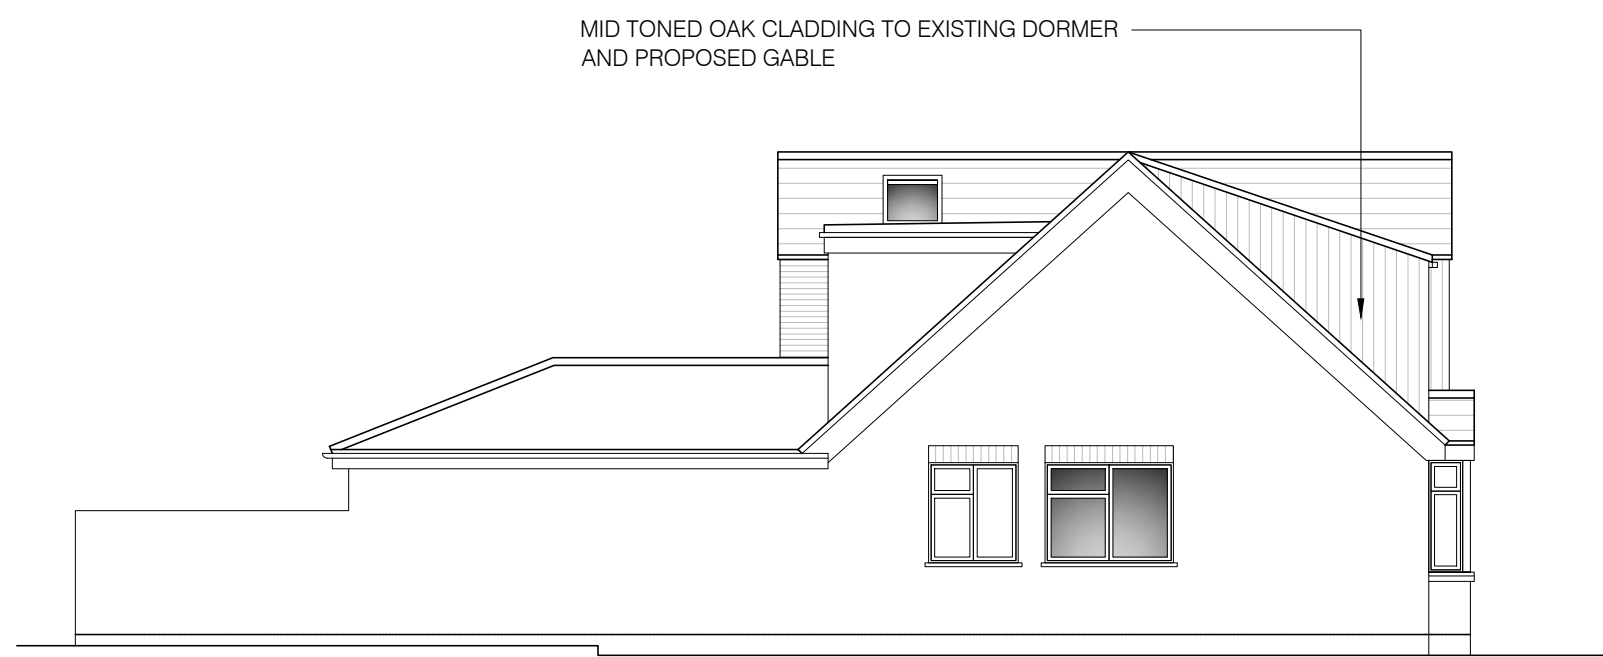

SIDE ELEVATION
SCALE 1:100



PROPOSED BLOCK PLAN
SCALE 1:500



- NOTES:
1. THIS DRAWING IS TO BE READ IN CONJUNCTION WITH ALL RELEVANT ARCHITECTS, SUB-CONTRACTORS AND ARCHITECTURAL DRAWINGS.
 2. THIS DRAWINGS REMAINS THE COPYRIGHT OF JETARCH DESIGN LTD AND MAY NOT BE SHARED OR REPRODUCED WITHOUT THEIR KNOWLEDGE



100 Berkshire Place
Winnersh Triangle
Wokingham, Berkshire RG41 5RD
Tel: 07787296792
email: info@jetarchdesign.co.uk

Client
MR & MRS JUPP

Property:
**49 WATMORE LANE
WINNERSH
RG41 5JS**

Drawing Title:
**DETAILS OF PROPOSED
ELEVATIONS
AND BLOCK PLAN**

Rev.	Date	Revisions

Drawing No. A1/410/04	Rev. B
Plot Date: JUN 24	
Scale AS NOTED @ A1	
Date JUN 24	Drawn JT