


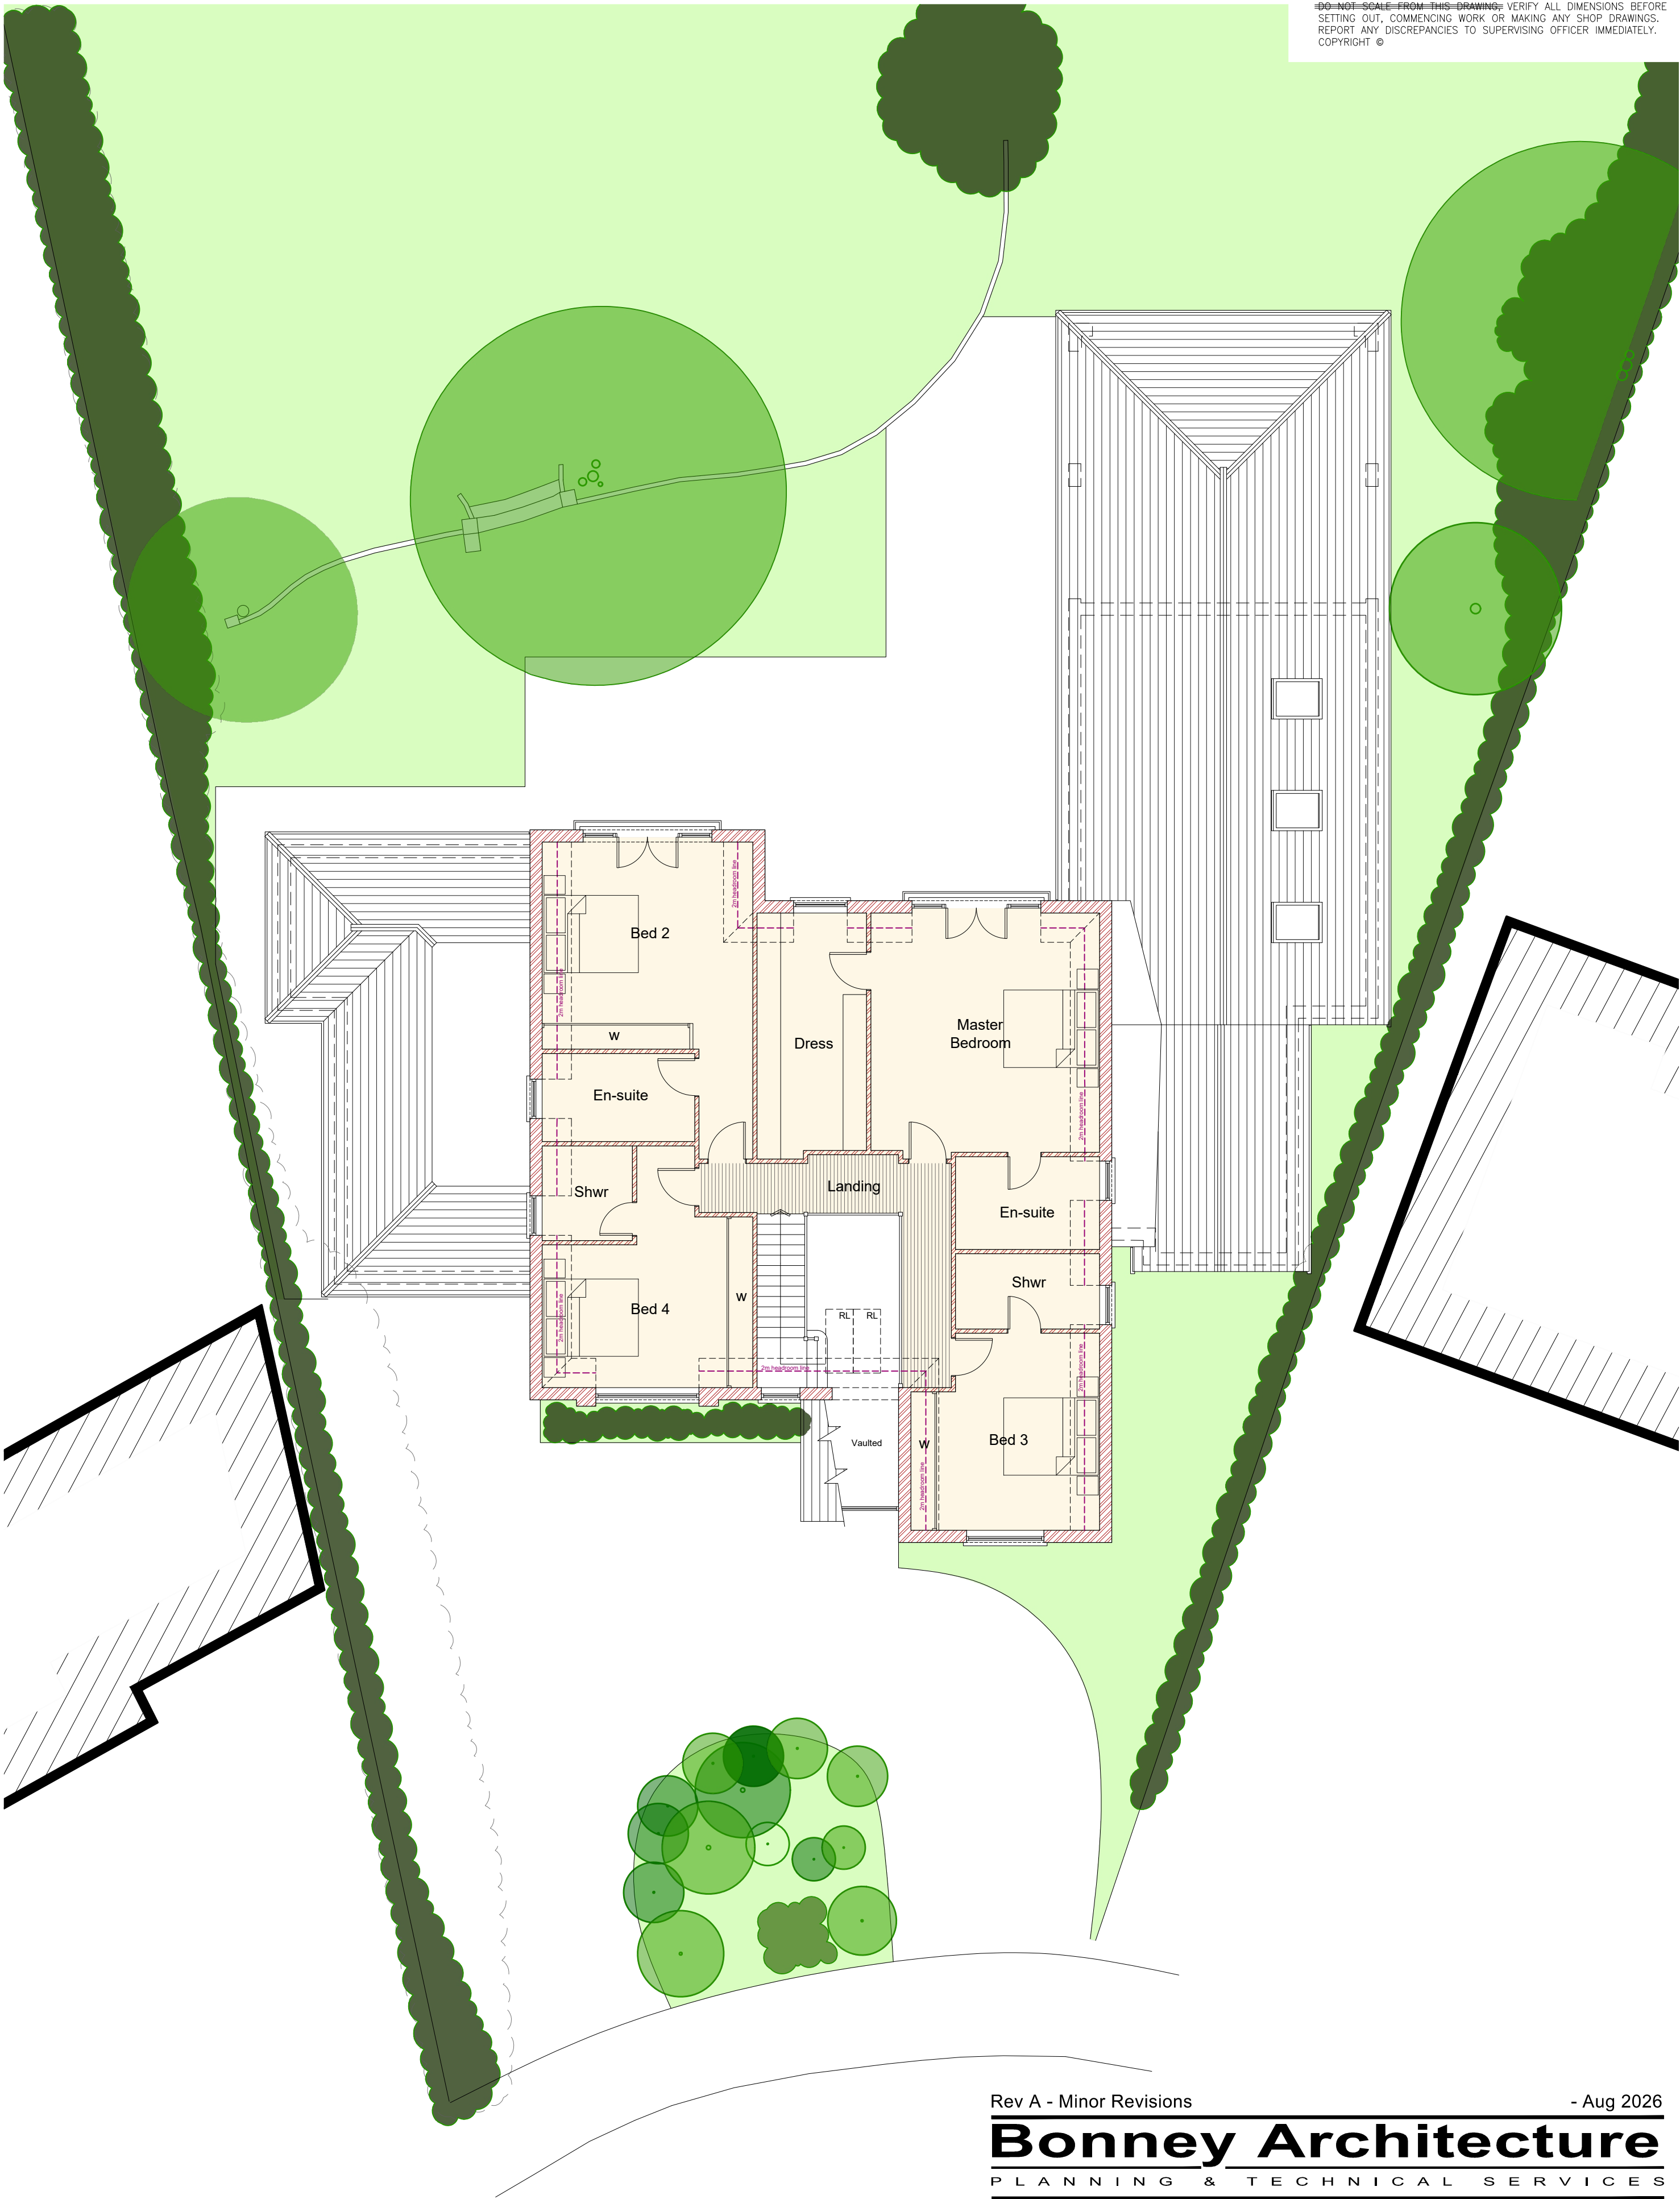

First Floor Plan 1:100 Scale

1:100 scale Bar
This Drawing has been produced for printing onto A1 size paper,
If printing on A3 please use the scale below for reference.

Rev A - Minor Revisions

- Aug 2026

Bonney Architecture
PLANNING & TECHNICAL SERVICES

CLIENT Mr & Mrs A Philpott

JOB 5 Ardwell Close, Crowthorne
Berkshire, RG45 6BA

DRG PROPOSED FIRST FLOOR PLAN

SCALE 1:100 @ A2p DRAWN P Bonney DATE Aug 2026

BA 0352 | 06 | A