



DO NOT SCALE FROM THIS DRAWING. VERIFY ALL DIMENSIONS BEFORE SETTING OUT, COMMENCING WORK OR MAKING ANY SHOP DRAWINGS. REPORT ANY DISCREPANCIES TO SUPERVISING OFFICER IMMEDIATELY. COPYRIGHT ©

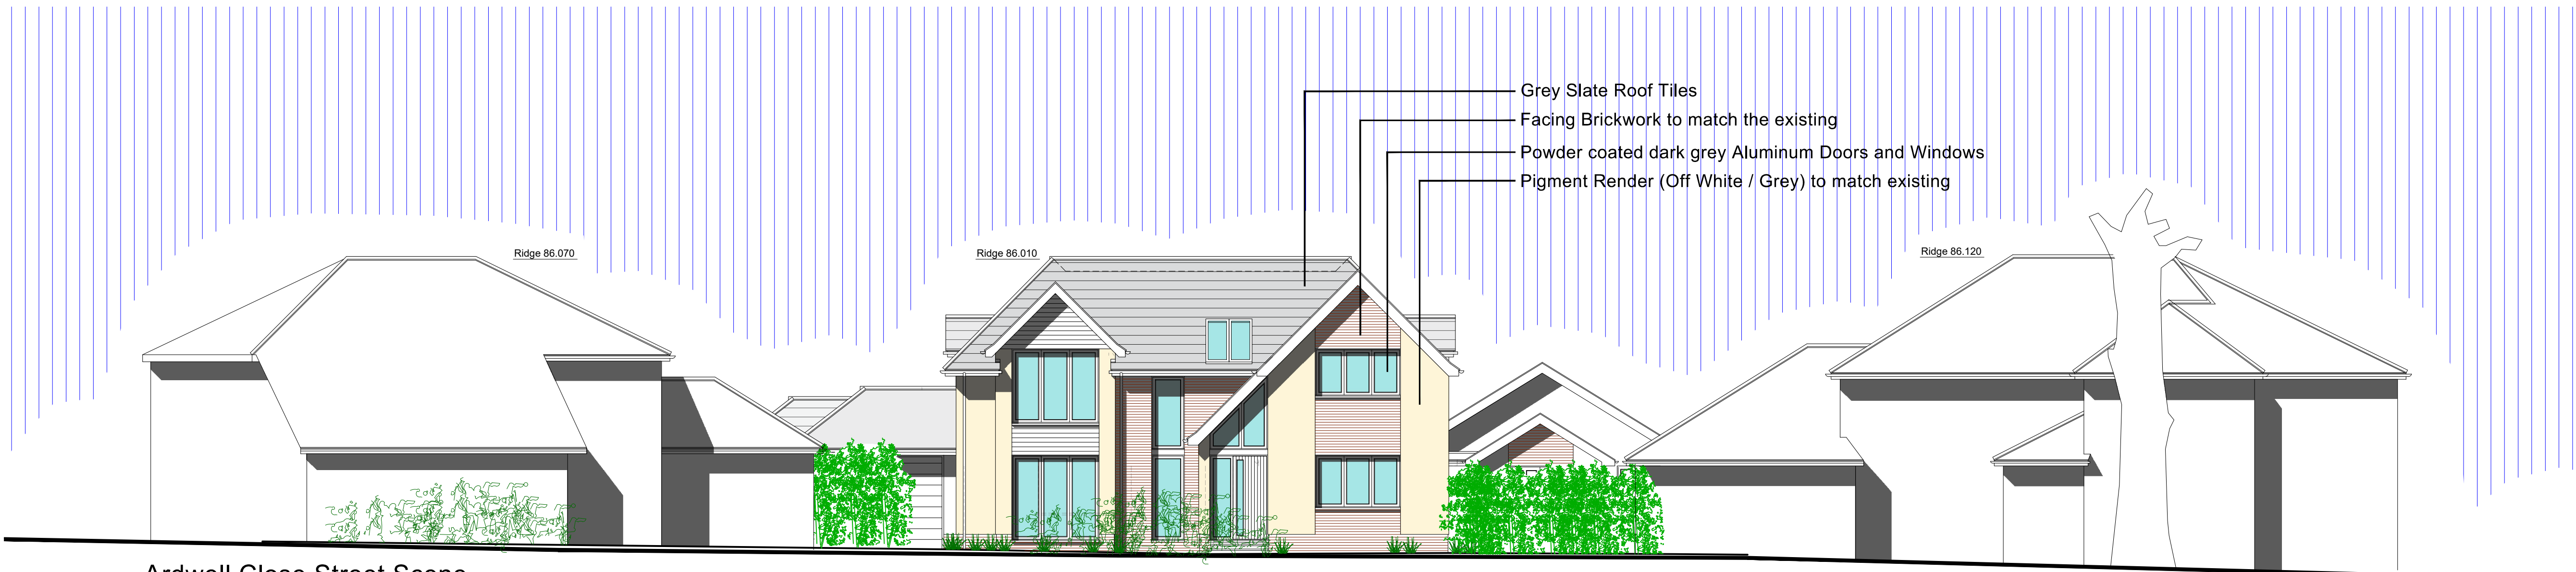

Ardwell Close Street Scene 1:100 Scale

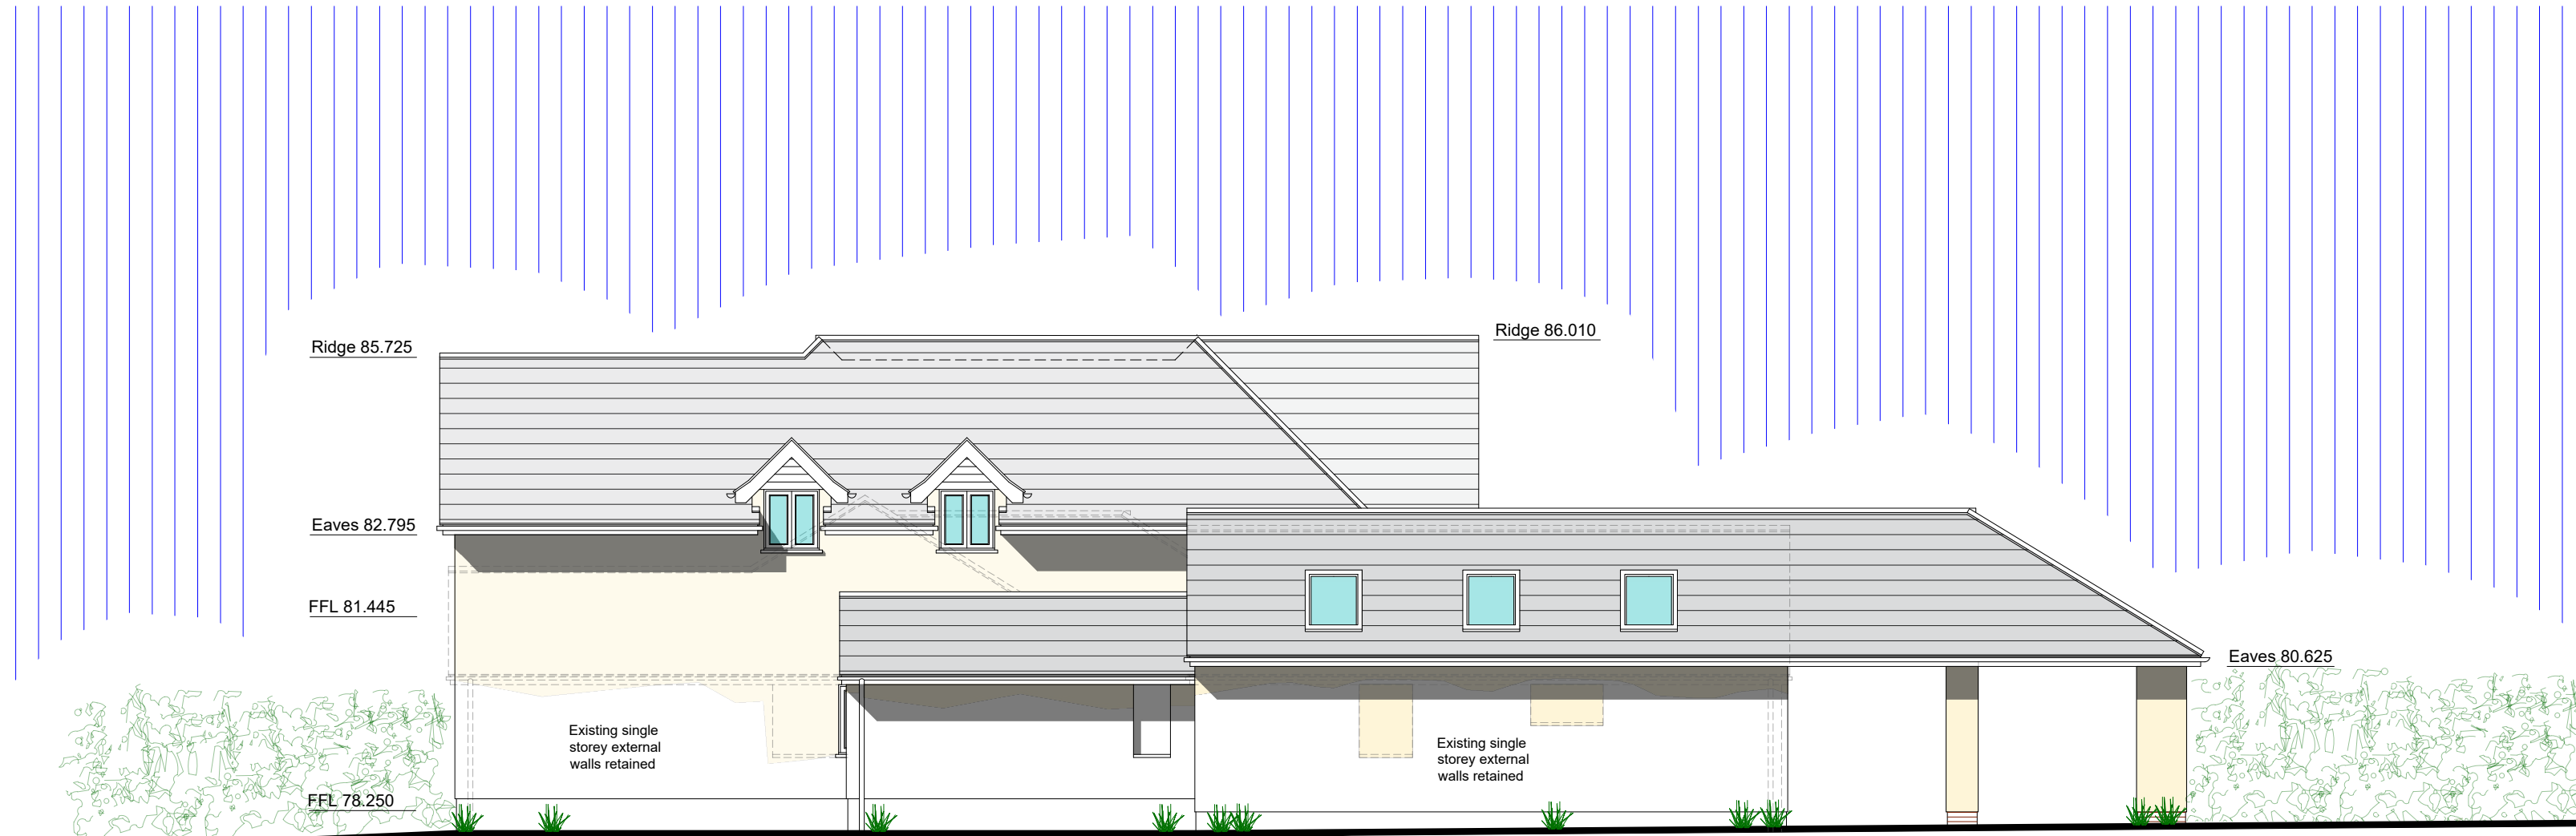

Side Elevation (North West) 1:100 Scale



Front Elevation (North East) 1:100 Scale



Rear Elevation (South West) 1:100 Scale



Rear Elevation (South East) 1:100 Scale

1:100 scale Bar
This Drawing has been produced for printing onto A1 size paper.
If printing on A3 please use the scale below for reference.

Rev A - Minor Revisions - Aug 2026

Bonney Architecture
PLANNING & TECHNICAL SERVICES

CLIENT Mr & Mrs A Philpott
JOB 5 Ardwell Close, Crowthorne
Berkshire, RG45 6BA
DRG PROPOSED ELEVATIONS

SCALE 1:100 @ A1 DRAWN P Bonney DATE Aug 2026

BA 0352 |08|A