




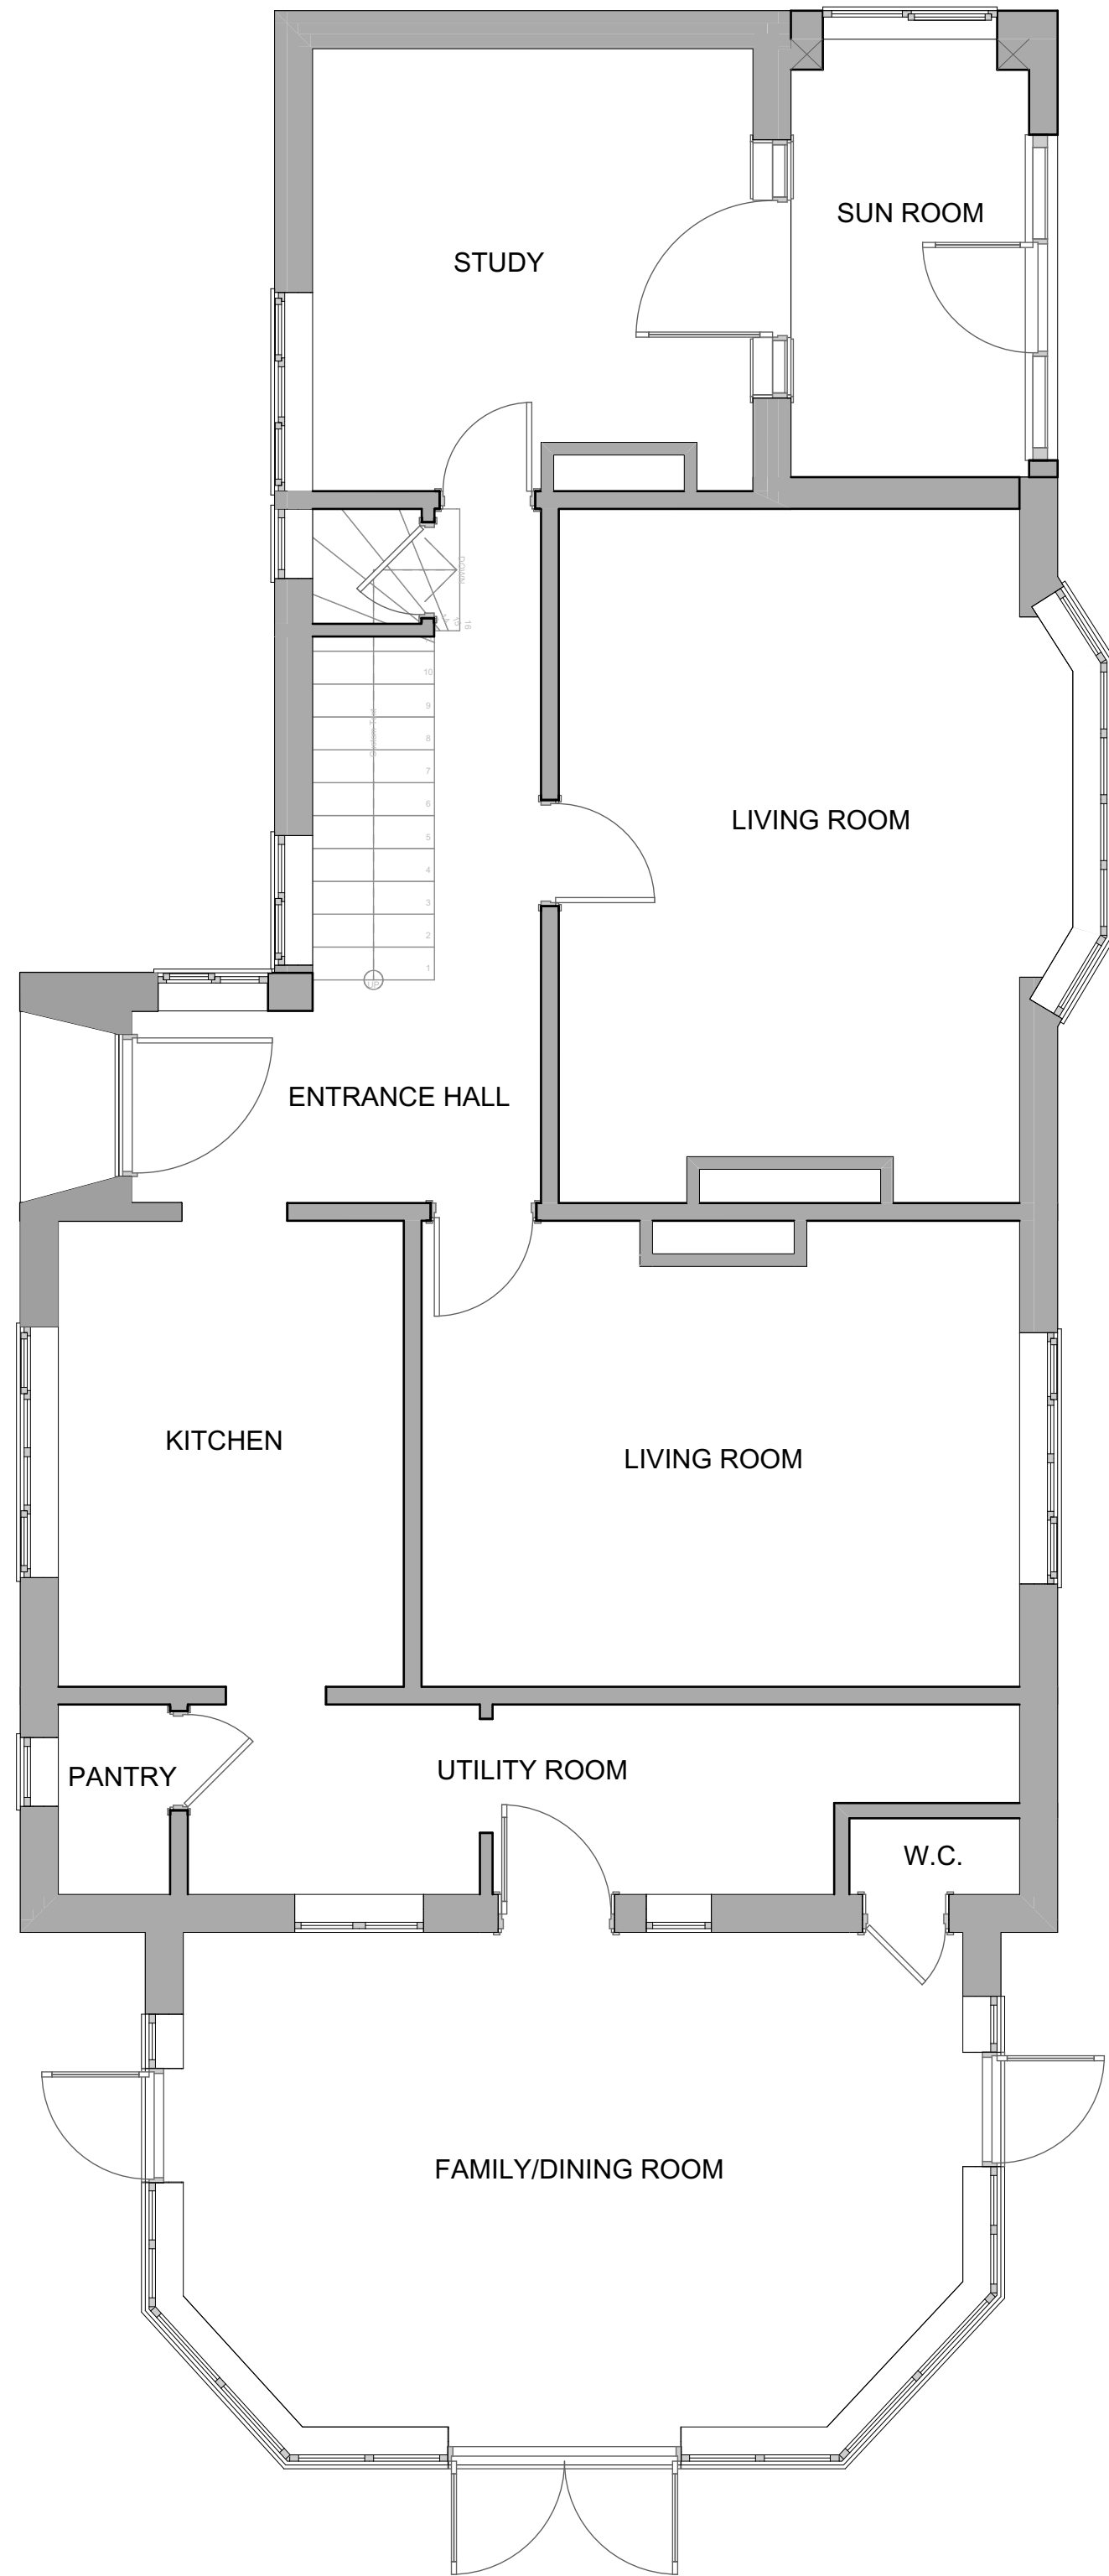


0. Ground Floor 1:50

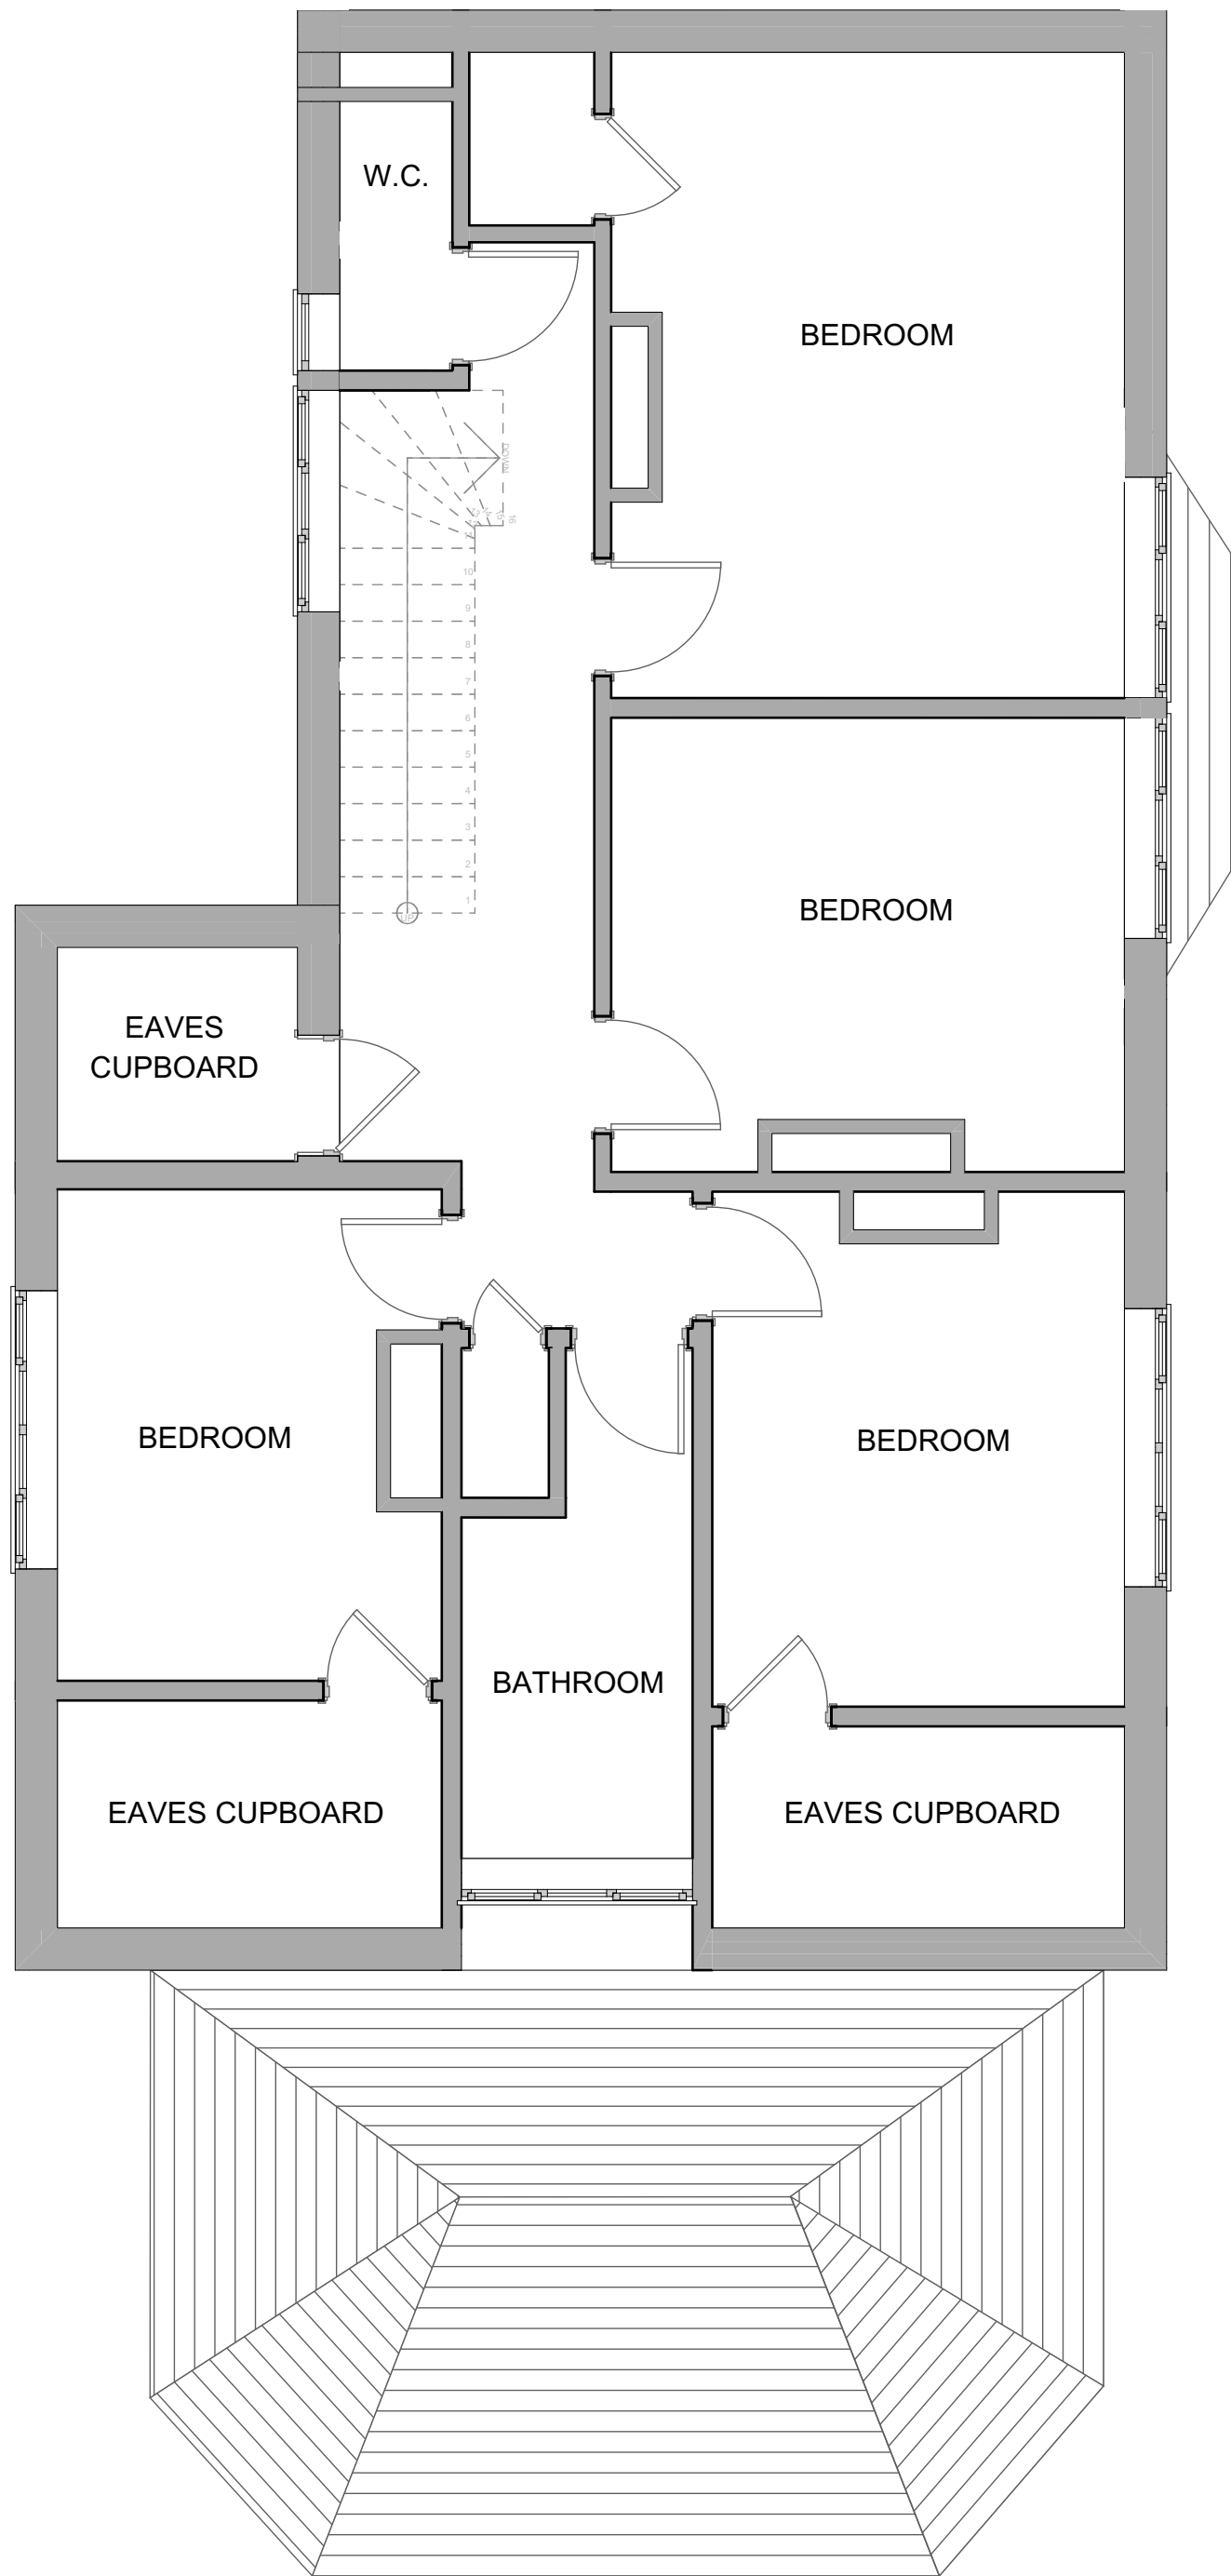

1. First Floor 1:50

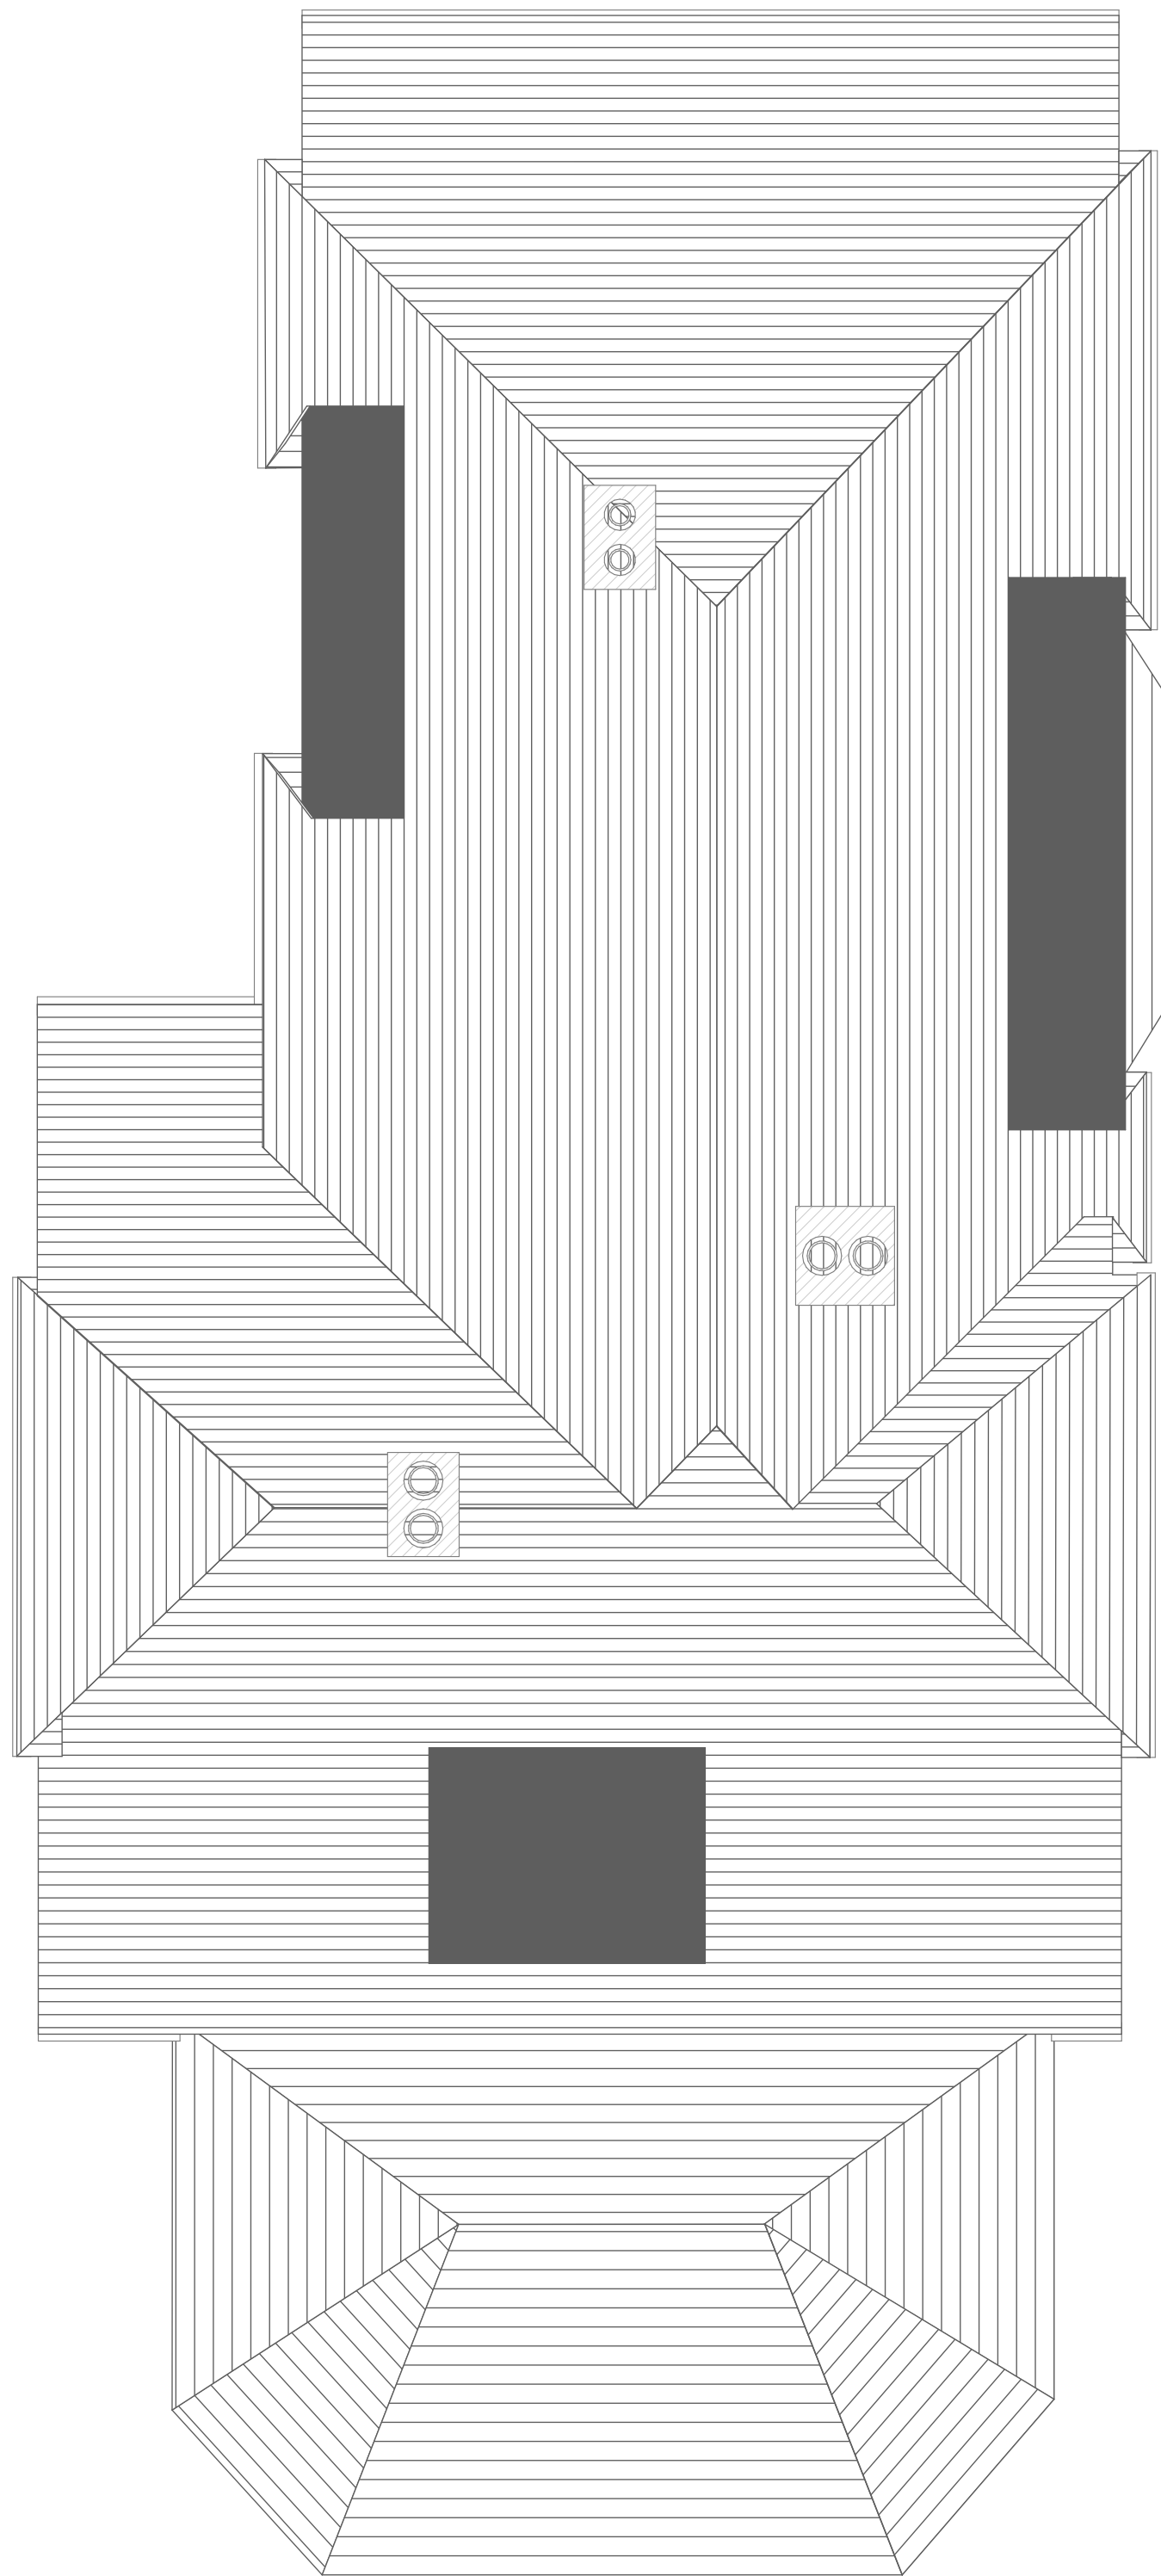

2. Roof 1:50

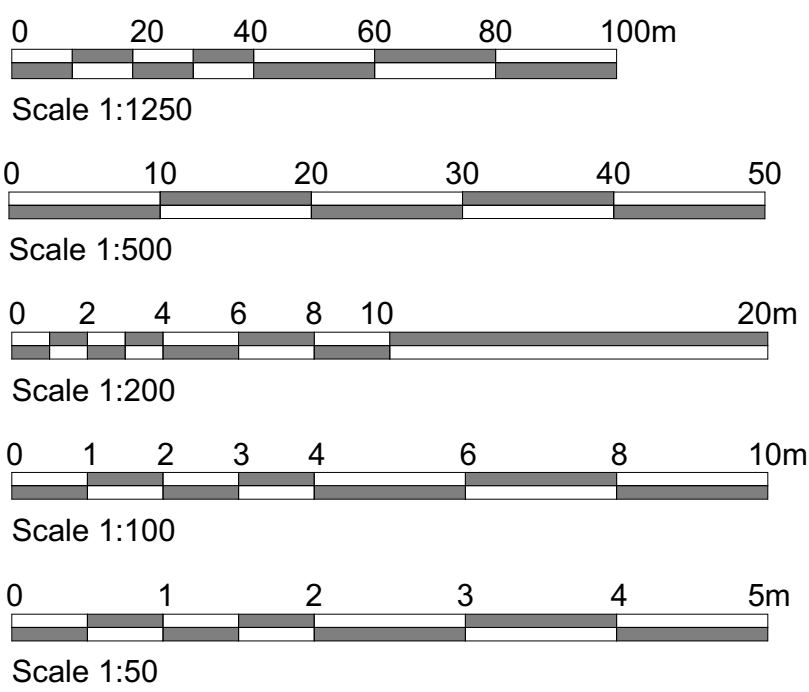

rev	description	date	dr by	app by
original by	KD	31/01/2025		
status				
PLANNING				
 PMG Architecture design • planning • project management				
Tel: 01252 360302 E-mail: design@pmgarchitecture.co.uk Website: www.pmgarchitecture.co.uk				
PMG Architecture Ltd Sentinel House, Ancells Business Park Fleet, GU51 2UZ				
MR. LORD SMART				
COOMBE HILL, WOKINGHAM RG41 4TA				
project				
EXTENSIONS & ALTERATIONS				
drawing title				
EXISTING FLOOR PLANS				
scale @ A1	project No	drawing No	rev	
Noted	25002	01		