




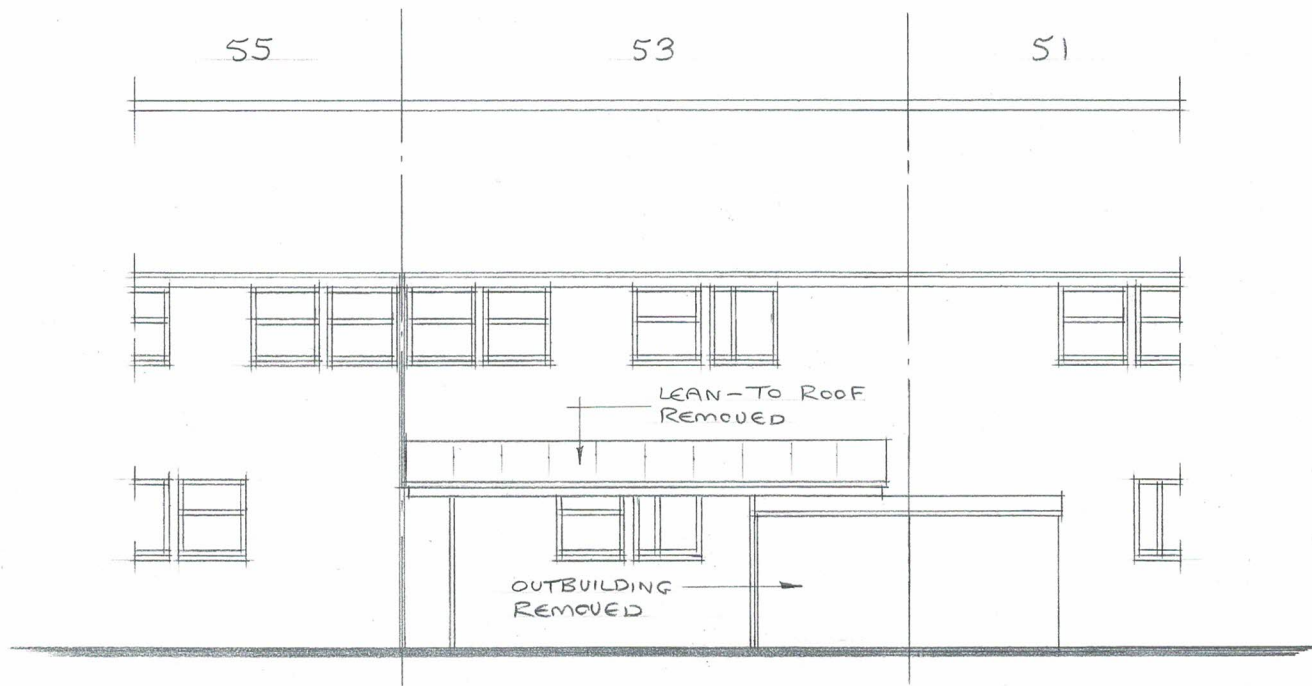

EXISTING REAR ELEVATION

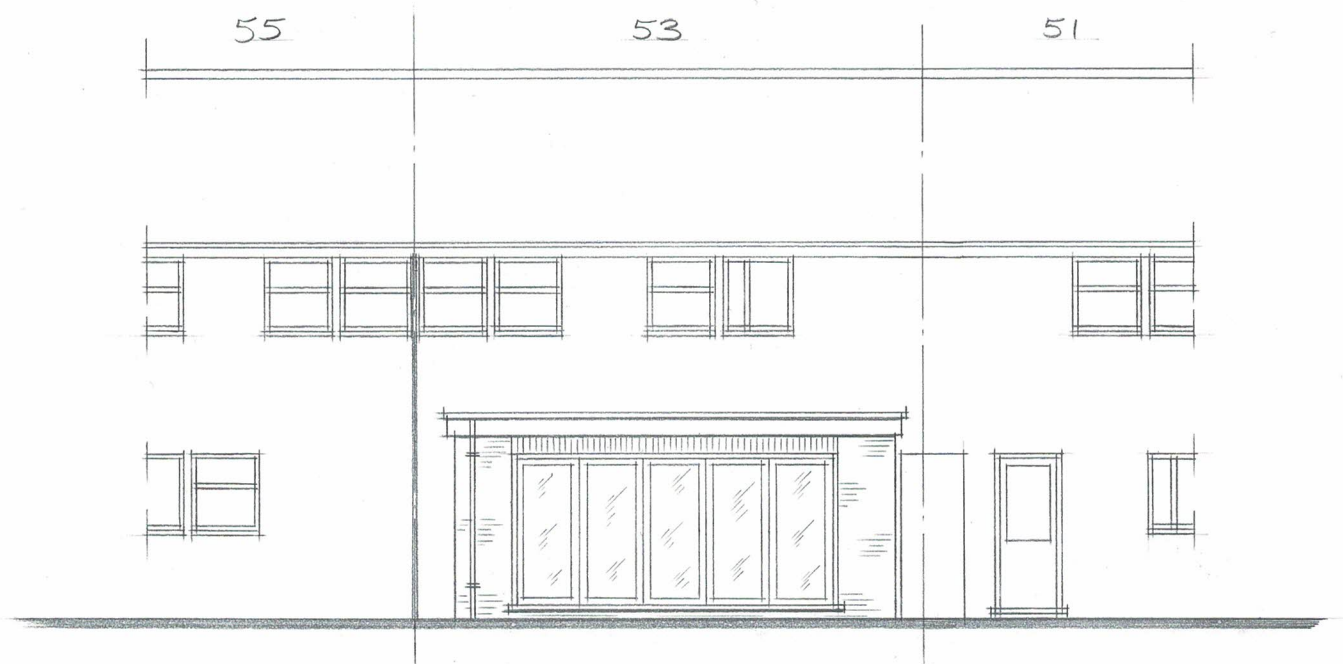

PROPOSED REAR ELEVATION

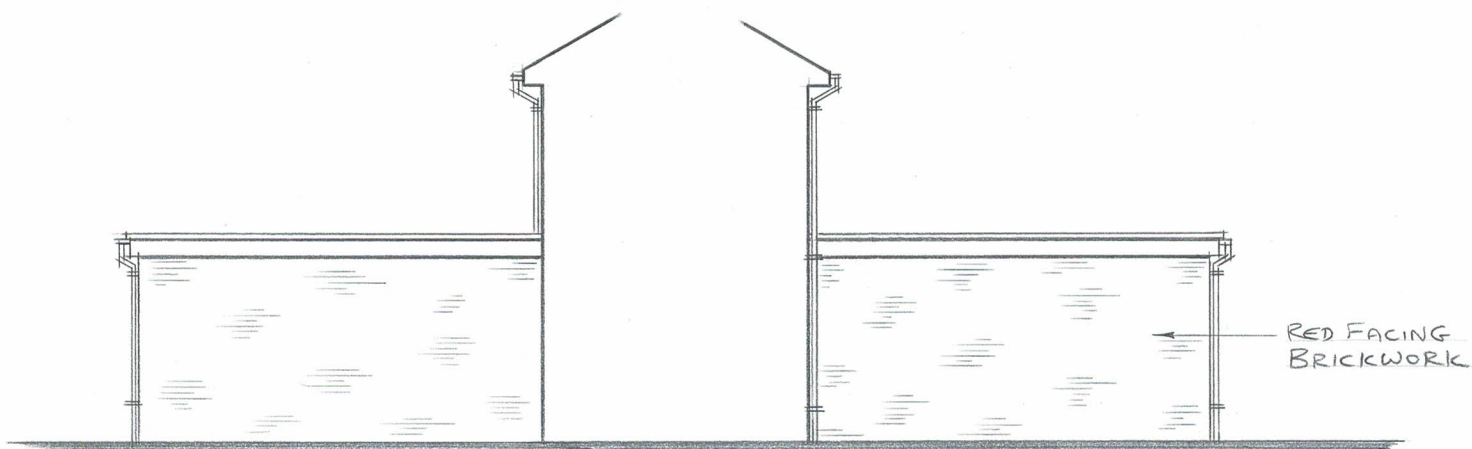

PROPOSED SIDE

PROPOSED SIDE

CLIENT:
MRS JOANNA PAGE

PROJECT:
SINGLE STOREY EXTENSION AND
ALTERATIONS AT:
53 DROVERS WAY
WOODLEY
READING. RG5 3PH

DWG:
EXISTING + PROPOSED ELEVATIONS

SCALE:
1:100 SCALE @ A3

DWG No:
2092-25-1A