




ALL MATERIALS TO MATCH EXISTING UNLESS OTHERWISE NOTED
EXTENSION FLOOR LEVELS TO LINE THROUGH WITH THE FLOOR
LEVELS IN THE EXISTING PROPERTY UNLESS OTHERWISE NOTED

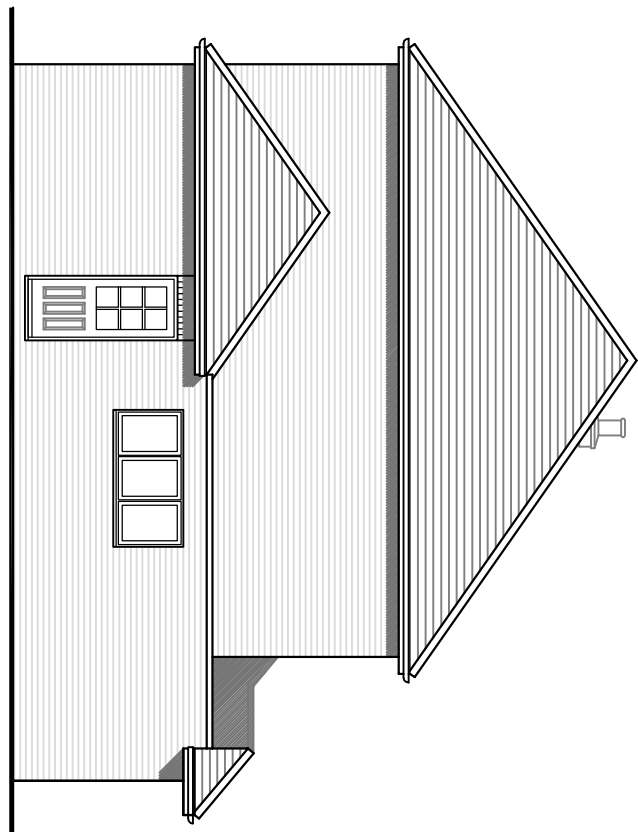


Existing side elevation

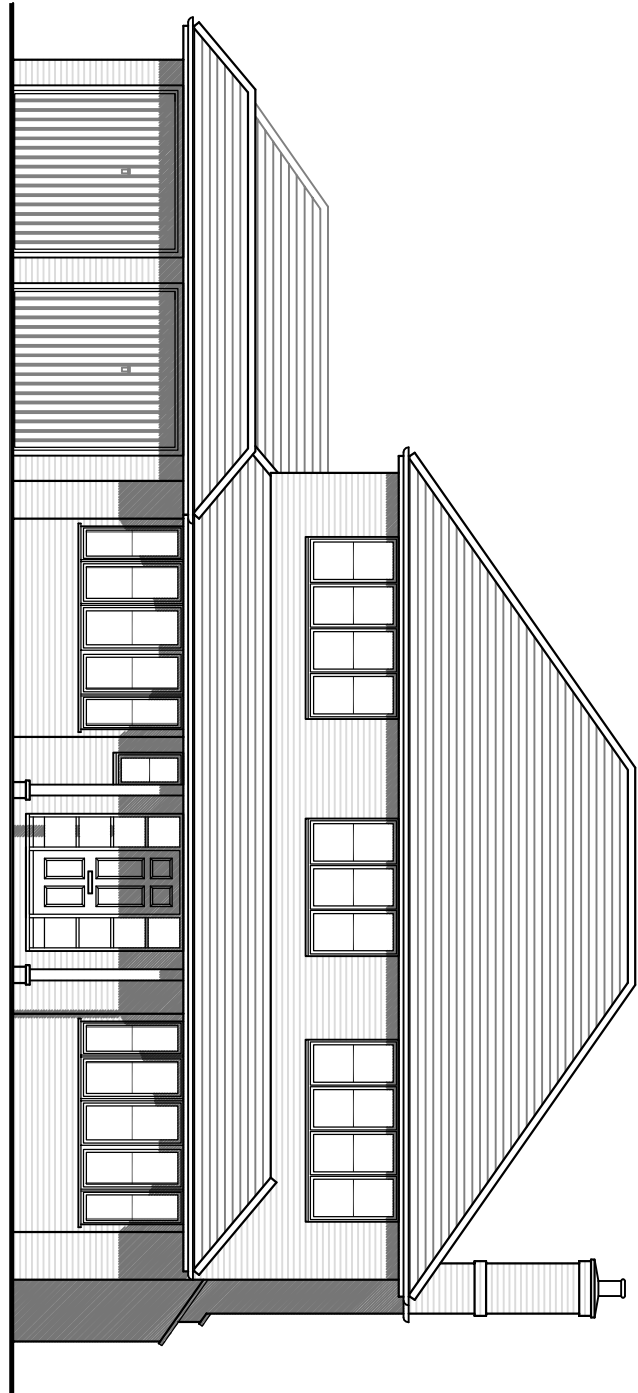


Existing front elevation

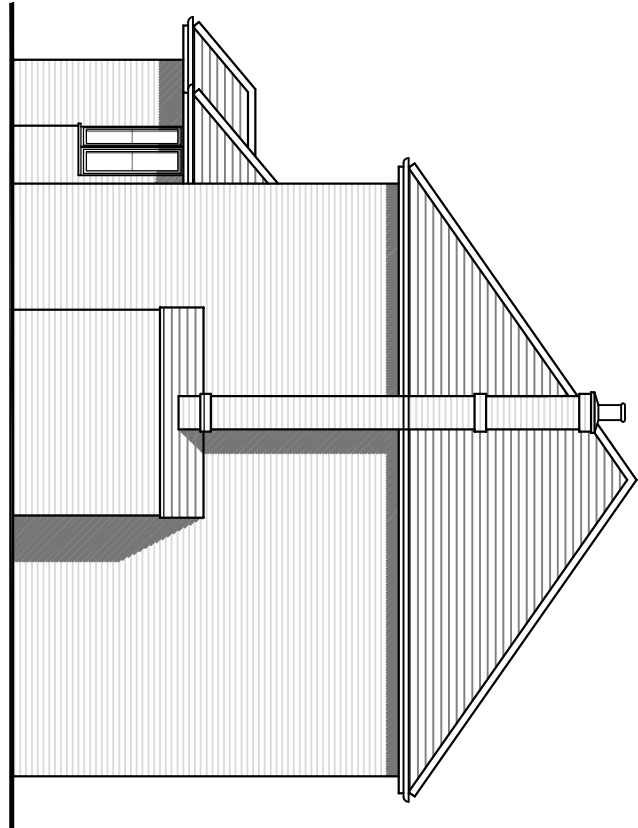


Existing side elevation

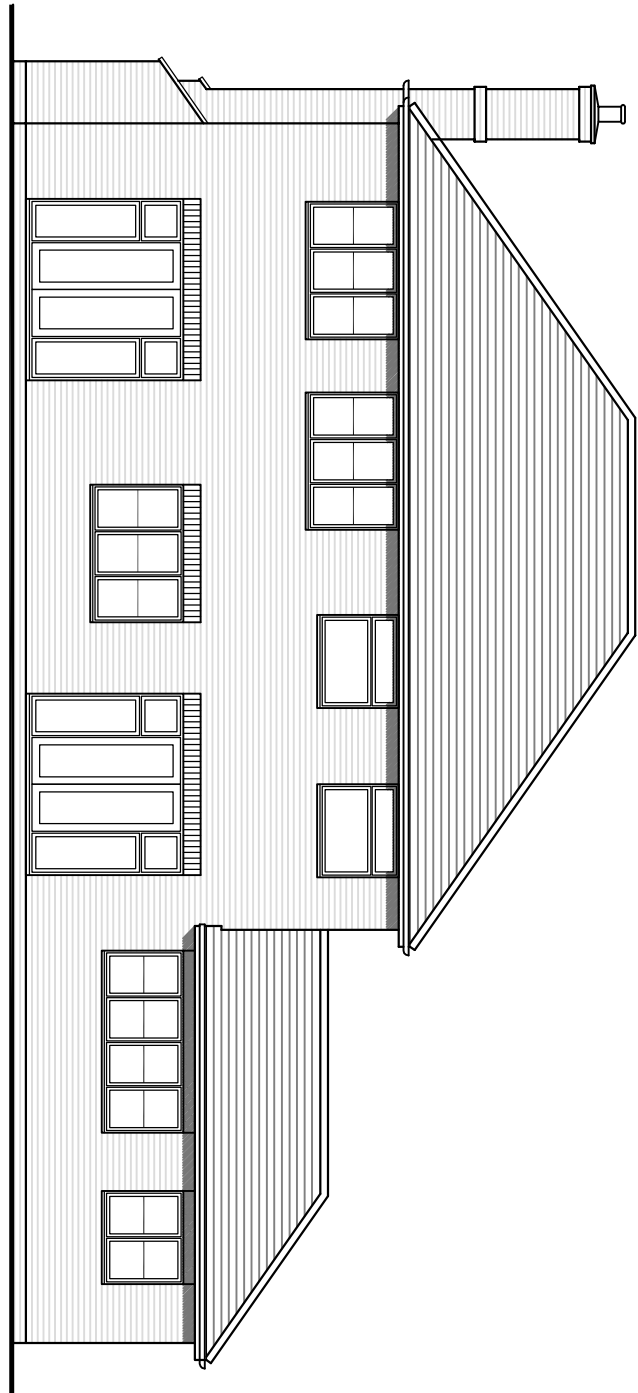


Existing rear elevation

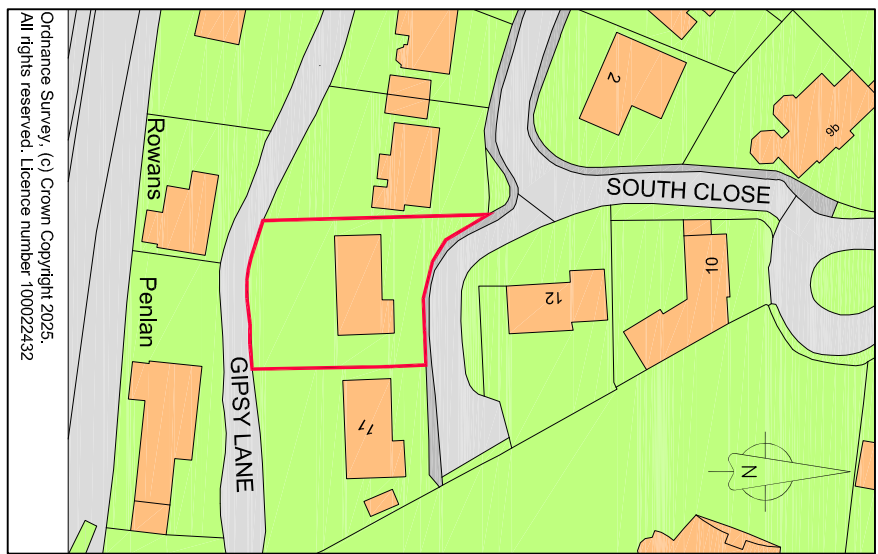


Location plan - scale 1:1250 @ A1

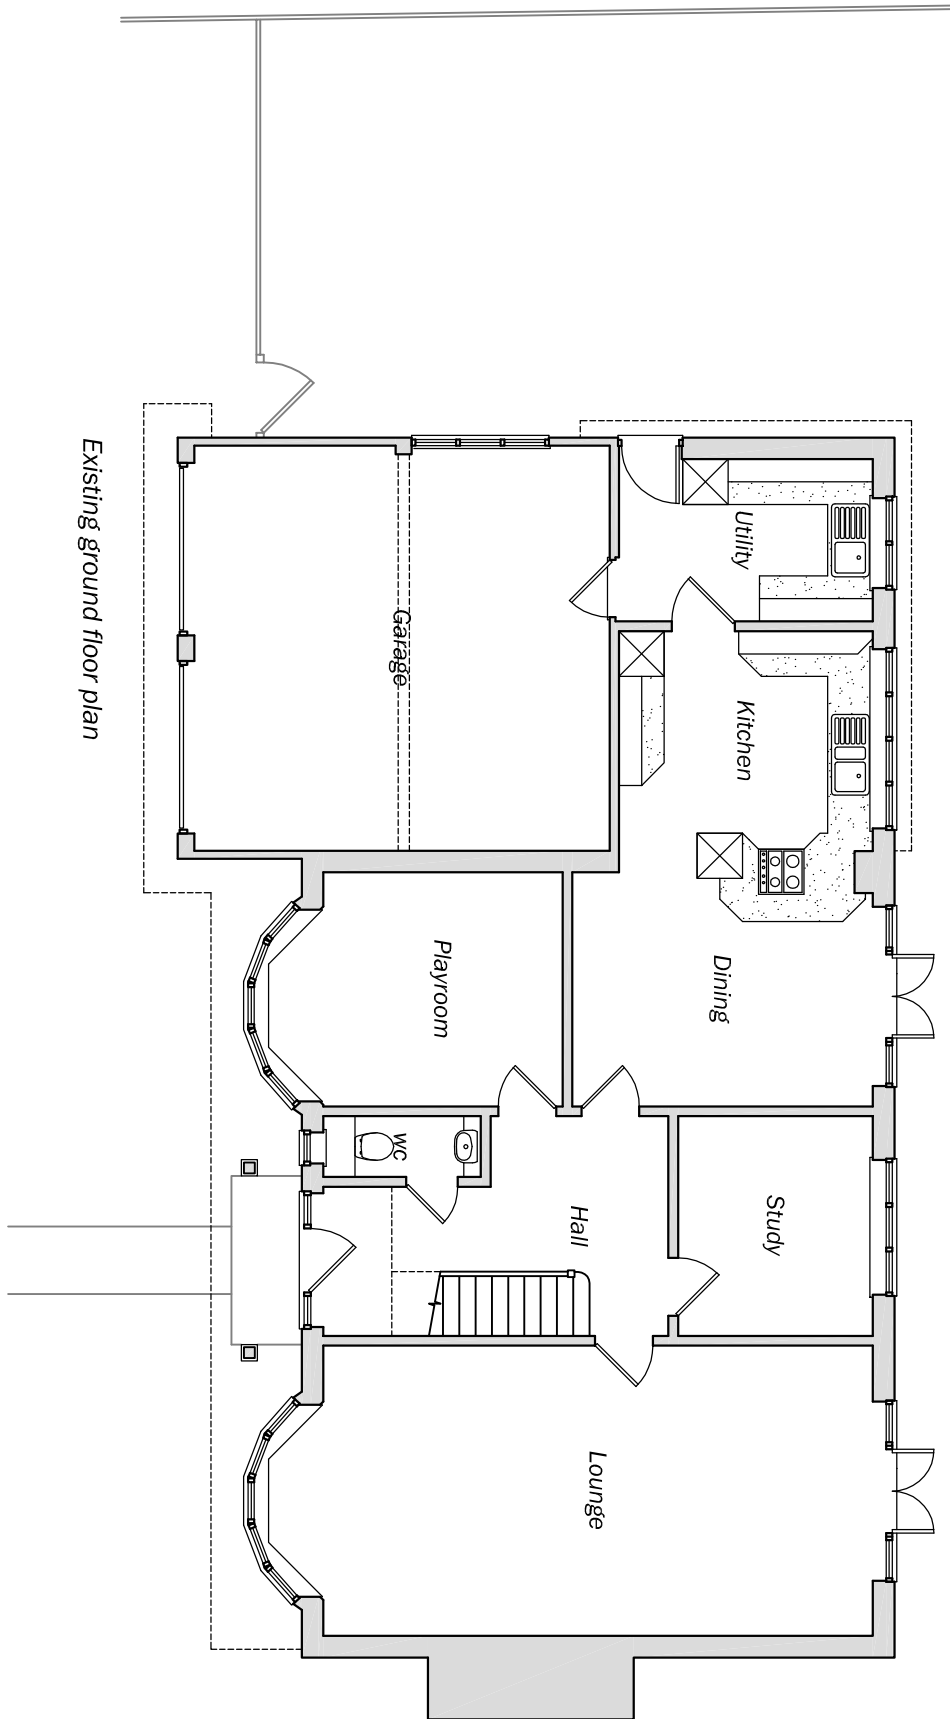


Existing ground floor plan

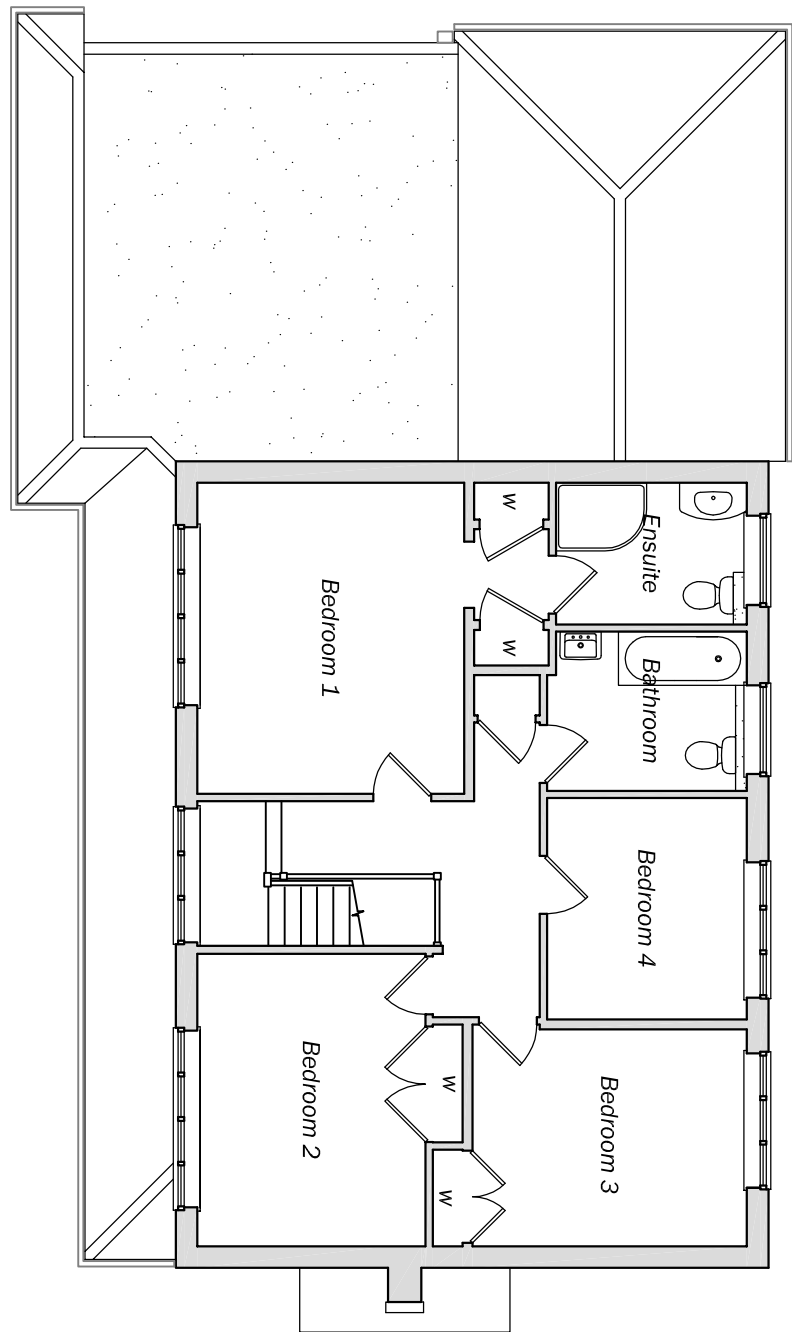

Existing first floor plan

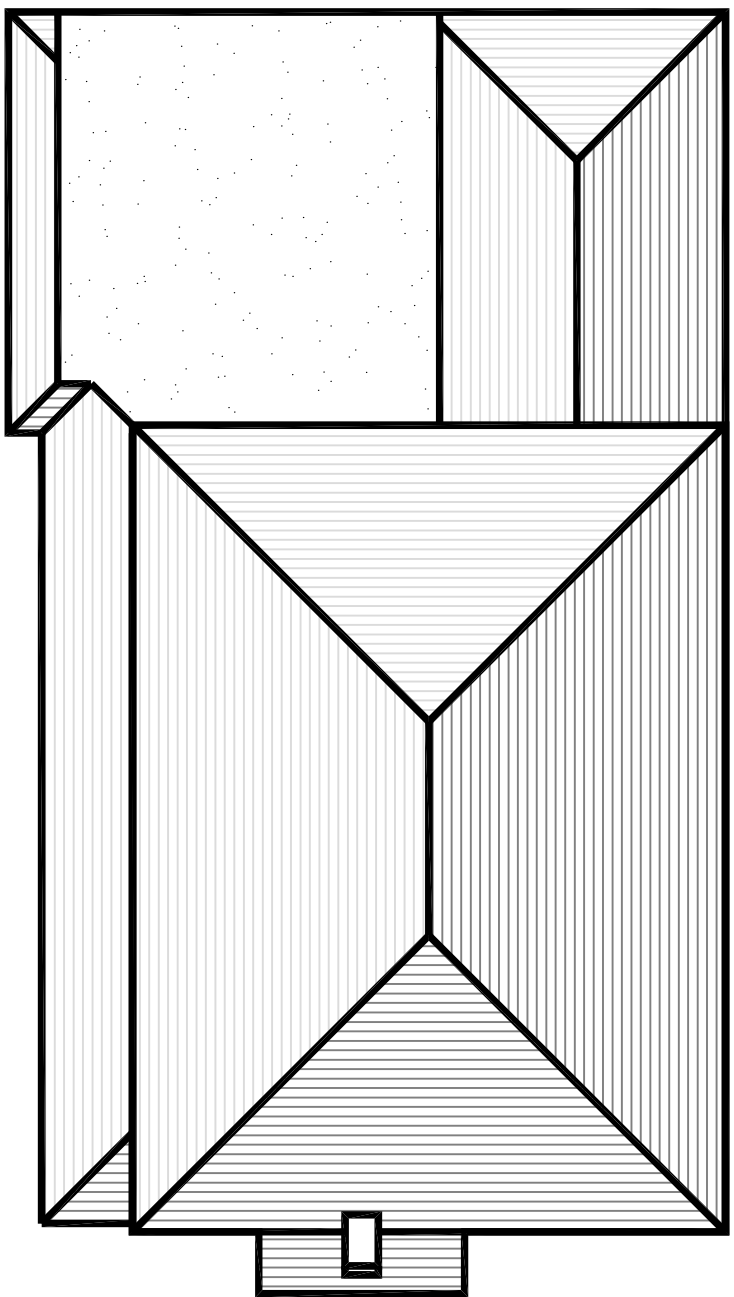


Existing roof plan

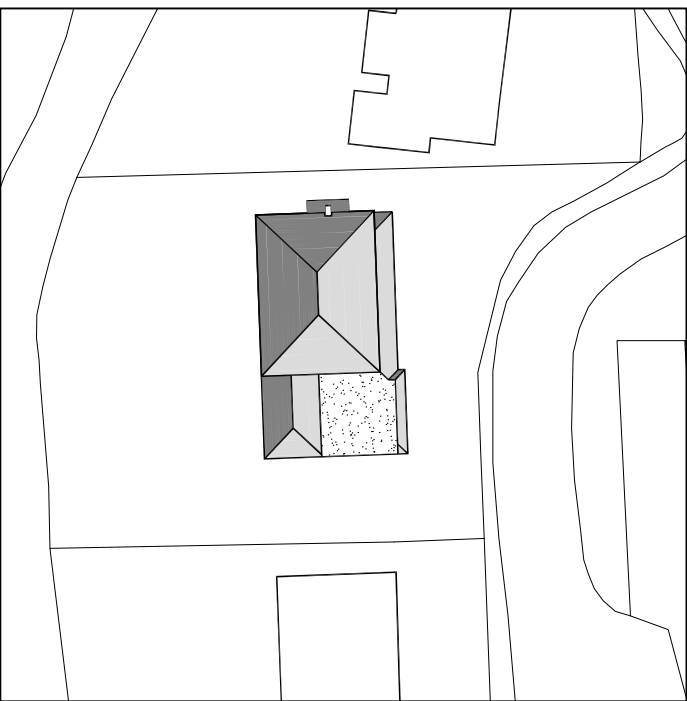

Existing block plan - scale 1:500 @ A1

Mr & Mrs Pietrzak

Site	10 South Close Wokingham Berkshire, RG40 2DU	Drawing Title	Existing plans and elevations
Date	March 2025	Scale	1:100 @ A1
Drawn	MB	Checked	
Drawing No.	4031-P11		

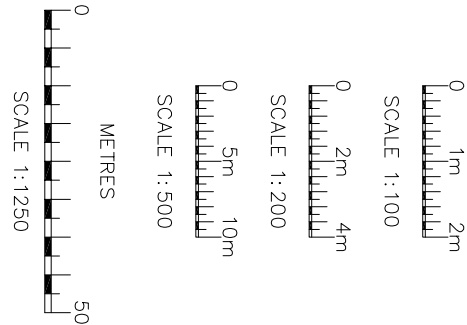

mbdesignservicestd
architectural consultants

36 Peel Avenue, Frimley, GU16 8YT
Tel: 01252 836 995
Registered in England No: 4603010