




ALL MATERIALS TO MATCH EXISTING UNLESS OTHERWISE NOTED
EXTENSION FLOOR LEVELS TO LINE THROUGH WITH THE FLOOR
LEVELS IN THE EXISTING PROPERTY UNLESS OTHERWISE NOTED

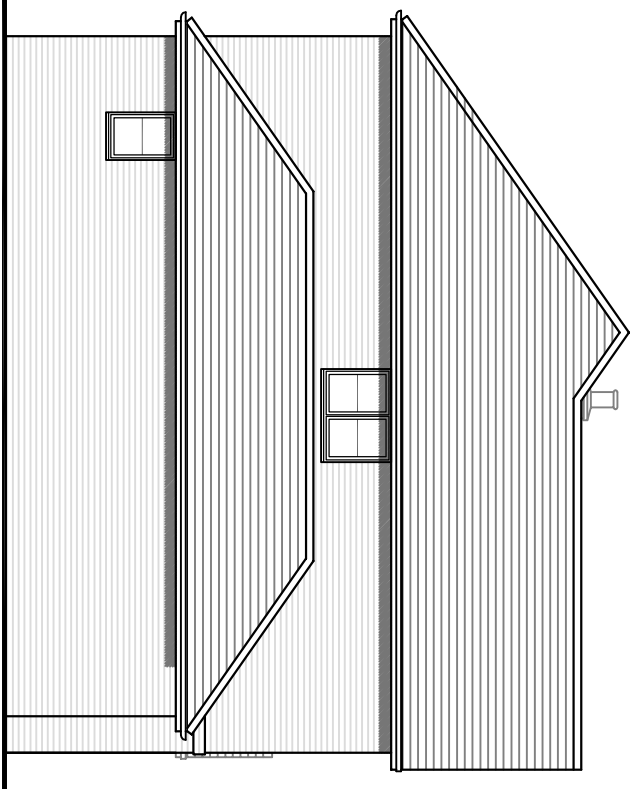


Proposed side elevation

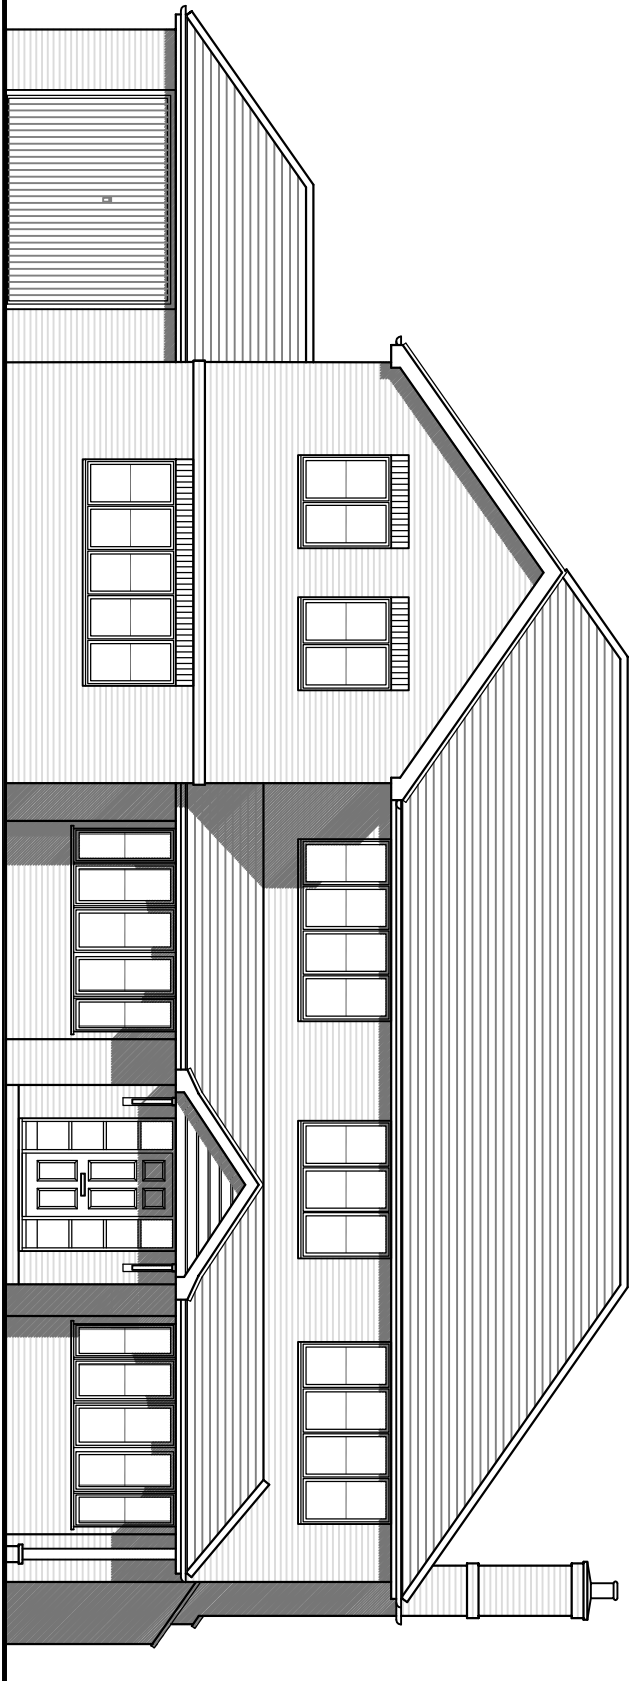


Proposed front elevation

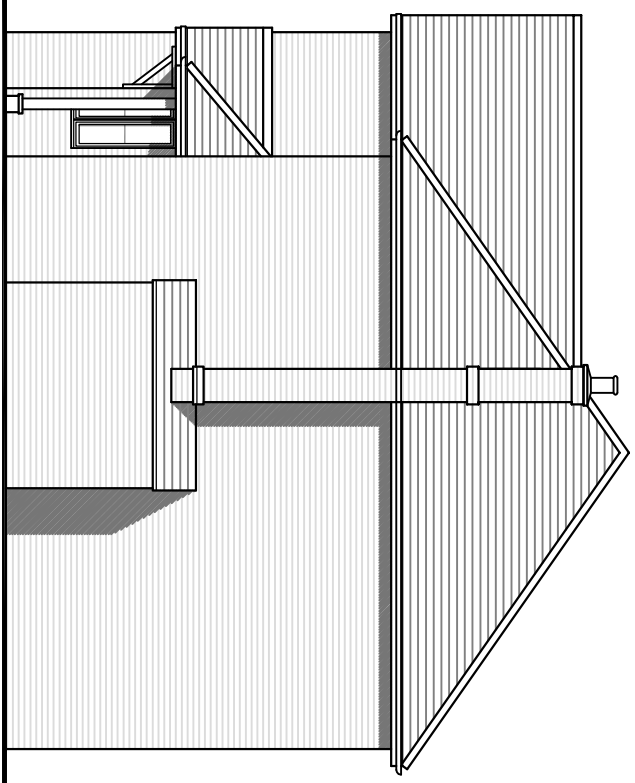




Proposed side elevation

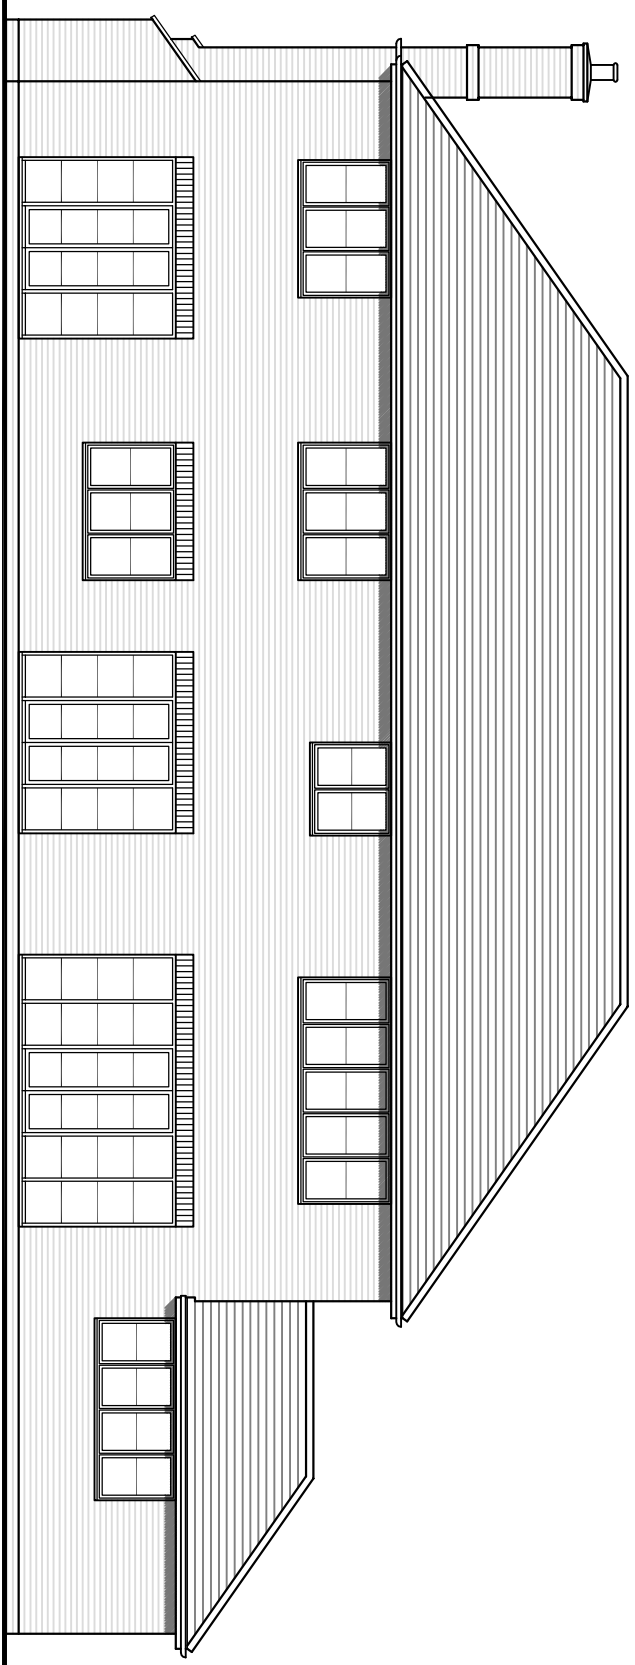


Proposed rear elevation

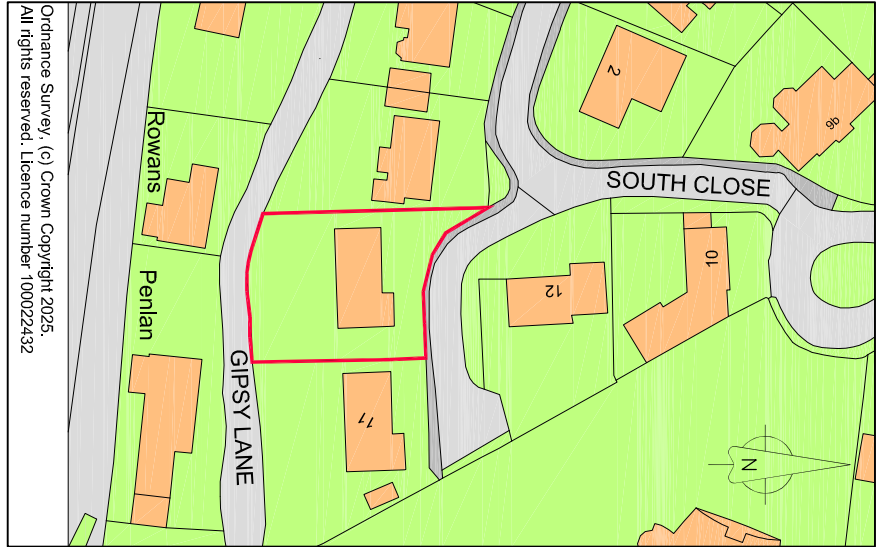


Location plan - scale 1:1250 @ A1

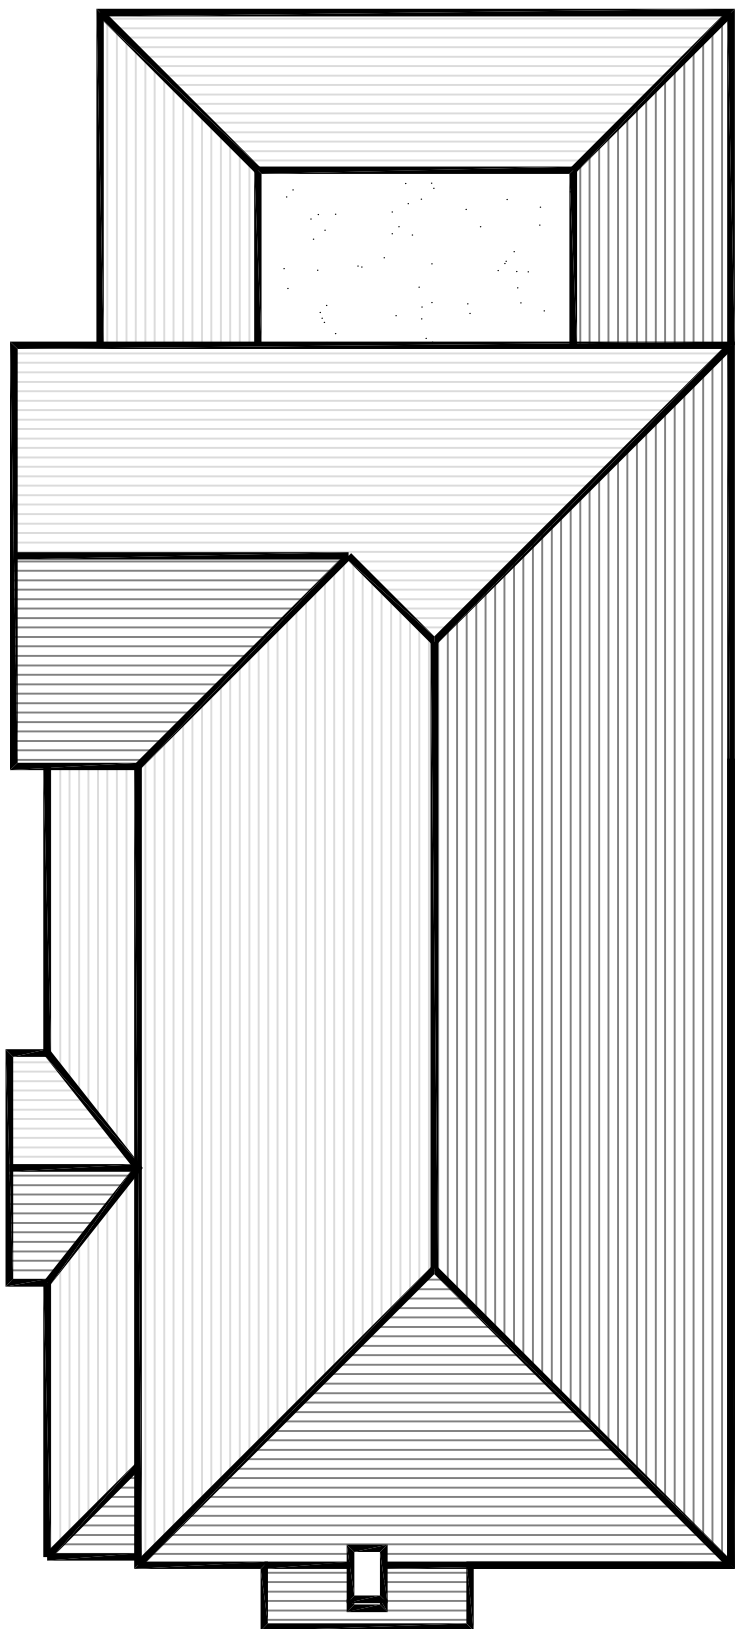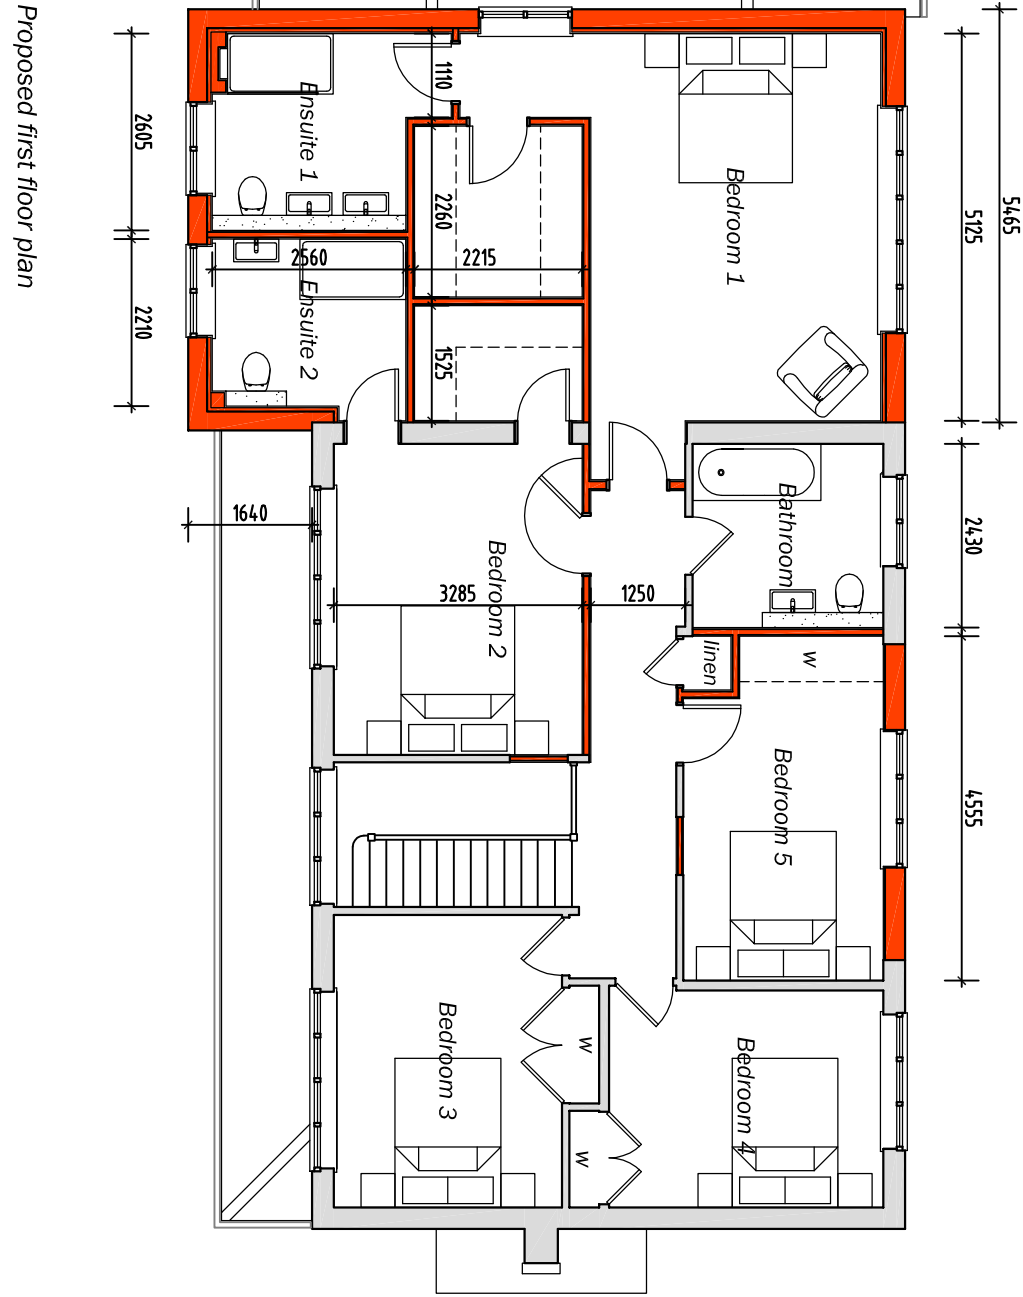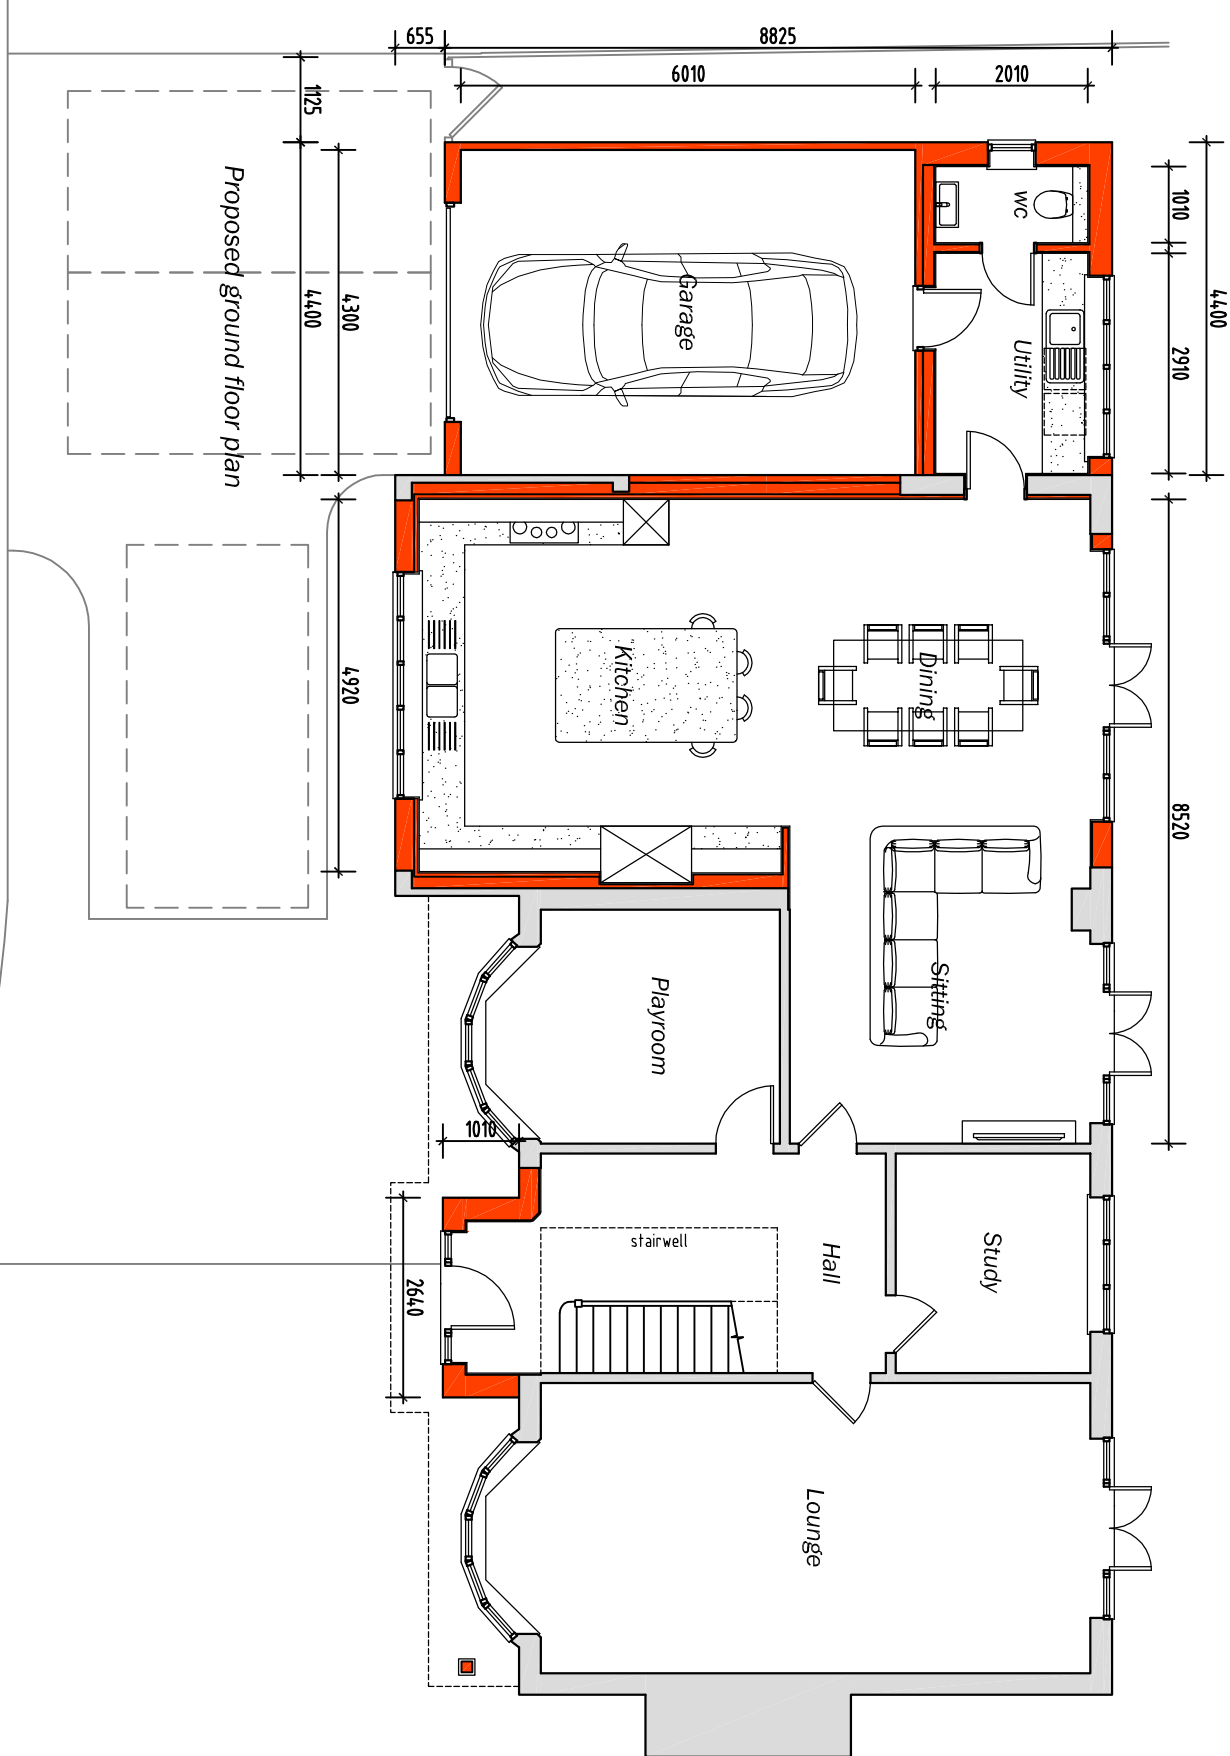

Proposed roof plan

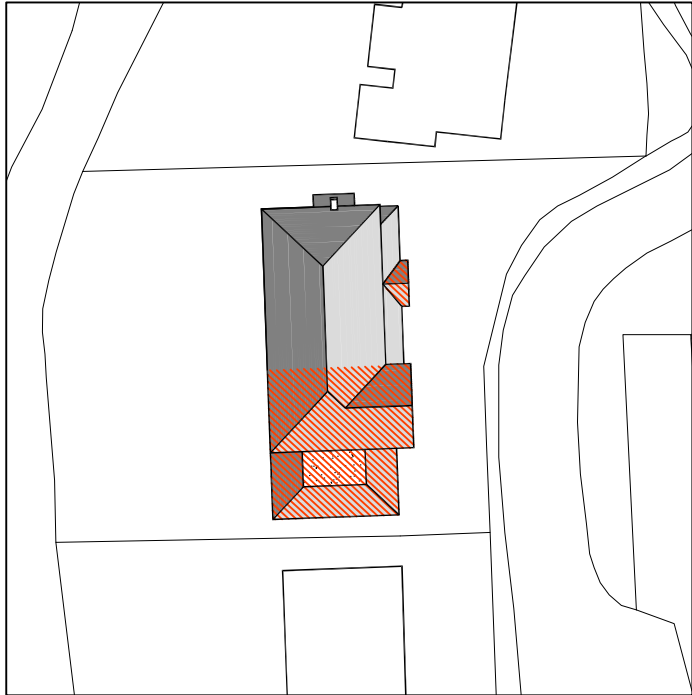

Proposed block plan - scale 1:500 @ A1

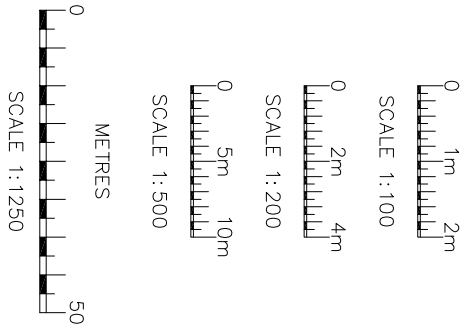

Rev	Date	Details
Client		

Mr & Mrs Pietrzak

Site	Drawing Title
10 South Close Wokingham Berkshire, RG40 2DU	Proposed front and side extensions
Date March 2025	Scale 1:100 @ A1
Drawn MB	Checked
Drawing No. 4031-P12	

mbdesignservices
td
architectural consultants

36 Peel Avenue, Frimley, GU16 8YT
Tel: 01252 836 995
Registered in England No: 4603010