



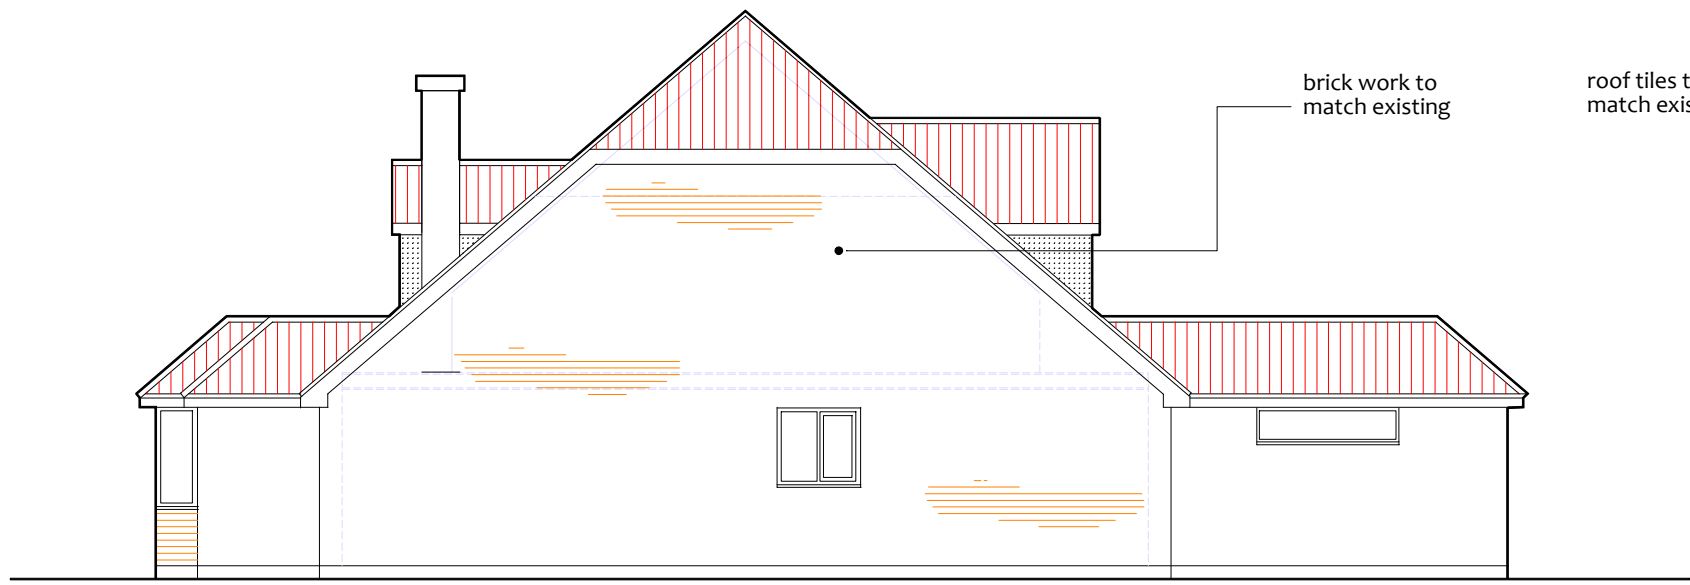

side elevation

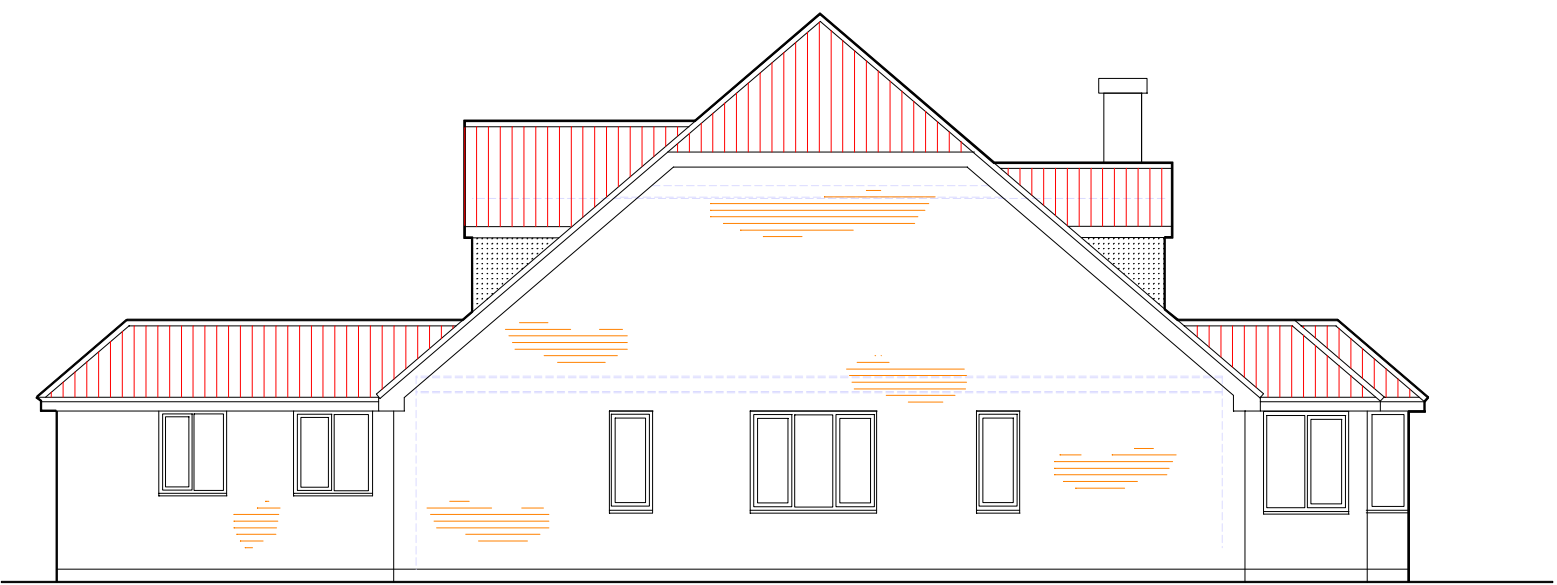

rear elevation



side elevation



front elevation

ISSUE C REVISED 28/03/25
ISSUE B REVISED 24/03/25
ISSUE A INTRO 14/03/25

Project	Proposed second storey extension to 46 Ellis Road RG45 6PU f			Client		Mr Matt Deacon	
				Scale 1:100	Date:	March 2025	
Drawing title		Proposed elevations				Drg No	3227-4