



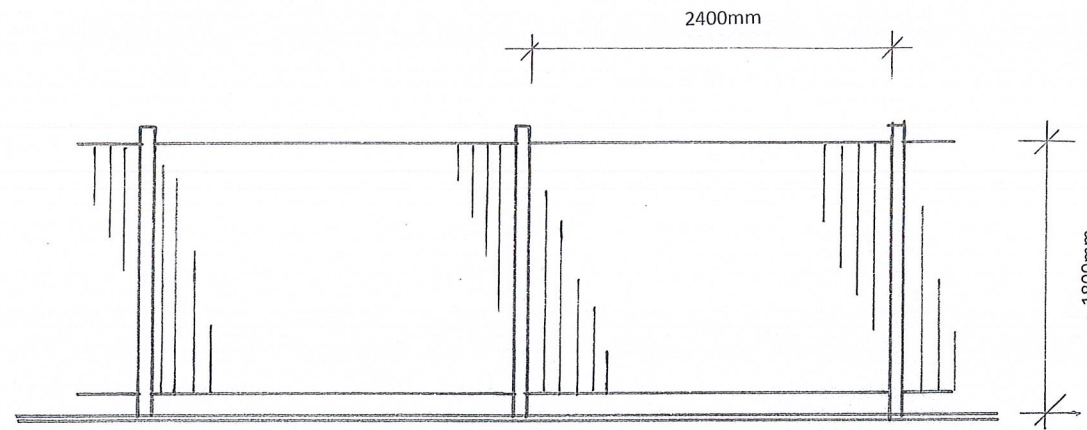

This drawing is produced for the purpose of obtaining Planning / Building regulation and forms no part of any other contract

 


FRONT ELEVATION OF CLOSE BOARDED FENCE 1:100

GENERAL NOTES: FENCE


Posts 75mm x 75mm R.C. Posts

Fencing Sawn & Treated S.W.
Close Boarded

Gravel Board 150mm x 32mm R.C.

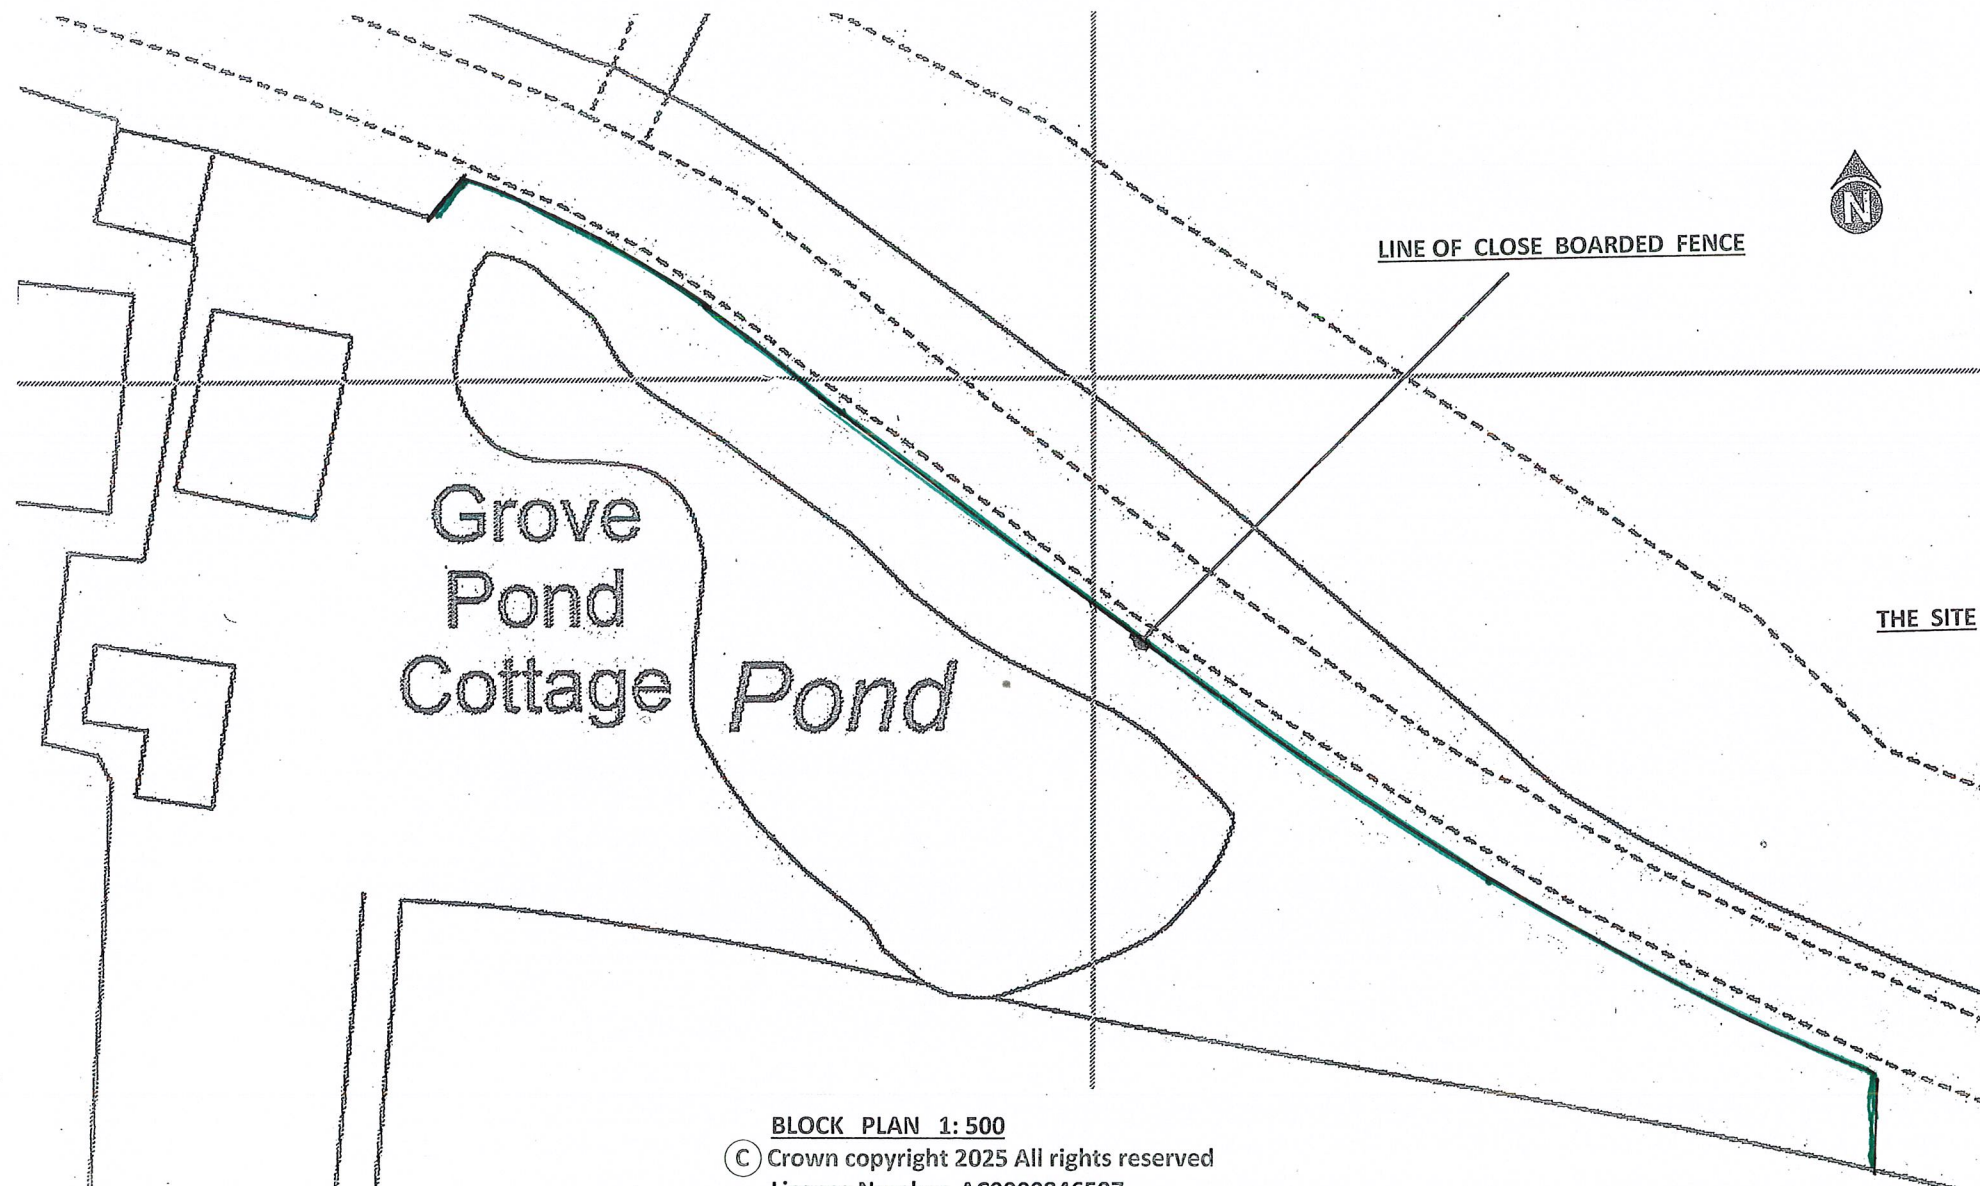

BLOCK PLAN 1: 500
© Crown copyright 2025 All rights reserved
Licence Number AC0000846597

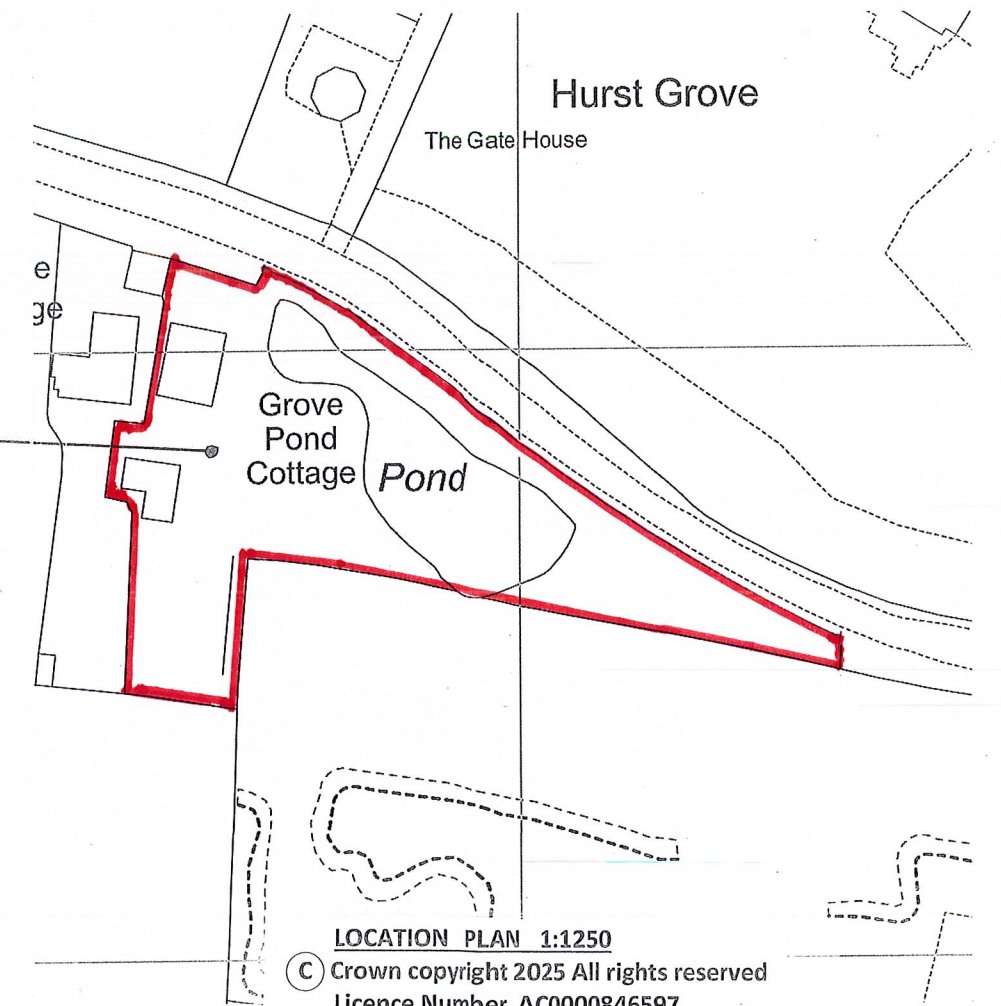

LOCATION PLAN 1:1250
© Crown copyright 2025 All rights reserved
Licence Number AC0000846597

Alan Wilson
"Glebeland" Sands Road
The Sands
Farnham
Surrey
GU10 1LT
alanjwilson0048@gmail.com
07810 118521

A3 PAPER SIZE			
1: 50	0m	1m	
1: 100	0m	1m	
1: 500	0m	5m	
1:1250	0m	10m	

Client	Title	Scales	Revisions	Drg. No.
Ms E Arlott	Erection of Boundary Fence to	1: 1250		2526026/1
Grove Pond Cottage	Replace Existing (Retrospective)	1: 500		
Sandford Road		1: 50		
Hurst, Reading				
Berkshire				
RG10 0SX				
Layout & Location Plans & Elevation				