



Existing South Elevation
(Behind Garden Wall)
Scale 1:100



Existing East Elevation
(Behind Garden Wall)
Scale 1:100





Existing West Elevation
Scale 1:100



Existing South Elevation
Scale 1:100



Existing East Elevation
Scale 1:100

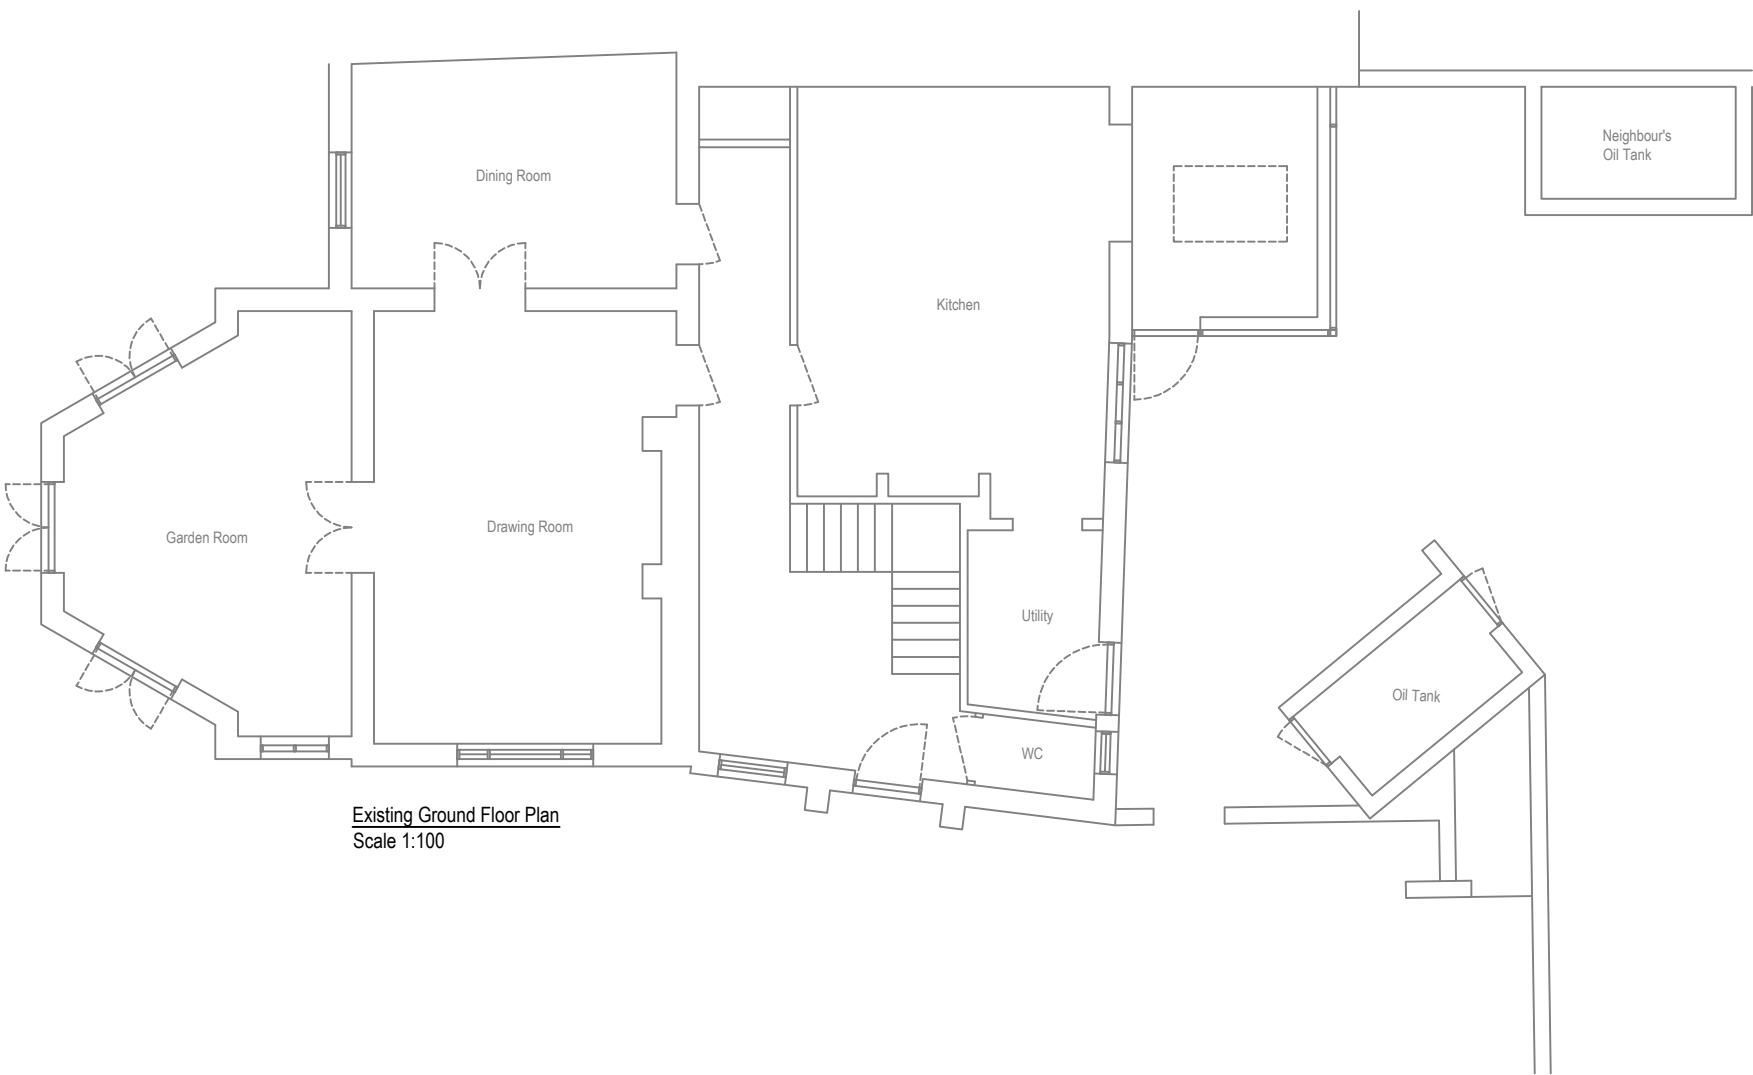 

Existing Ground Floor Plan
Scale 1:100

REVISION	DATE	COMMENT

client South Scarletts Scarletts Lane Reading Berkshire RG10 9XD		
Drawing: Existing Plans & Elevations		
scale: 1:100@A2	dwg: 12940 /01	rev: -
date: August '24		


David Salisbury

Bennett Road,
Isleport Business Park,
Highbridge, Somerset, TA9 4PW
Tel: 01278-764400 Fax:
01278-764422