



REDLAND 49 ROOF TILES -
COLOUR RED
SINGLE PLY ROOFING FELT
TO FLAT ROOF
PVCu DOUBLE GLAZED
WINDOWS - COLOUR WHITE
K' RENDER FINISH - COLOUR
MAGNOLIA

Scale
m 0 1 2 3 1:100

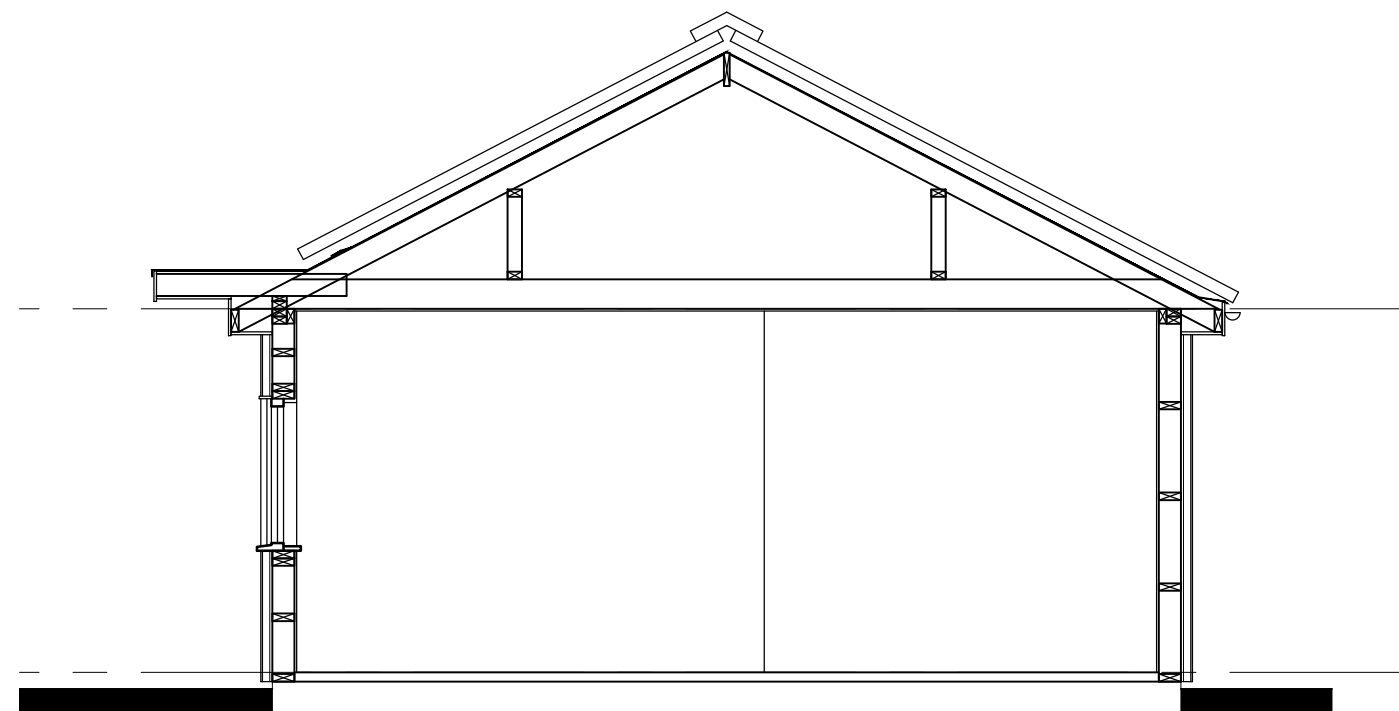


SECTION

Scale
m 0 0.5 1 1.5 2 2.5 1:50

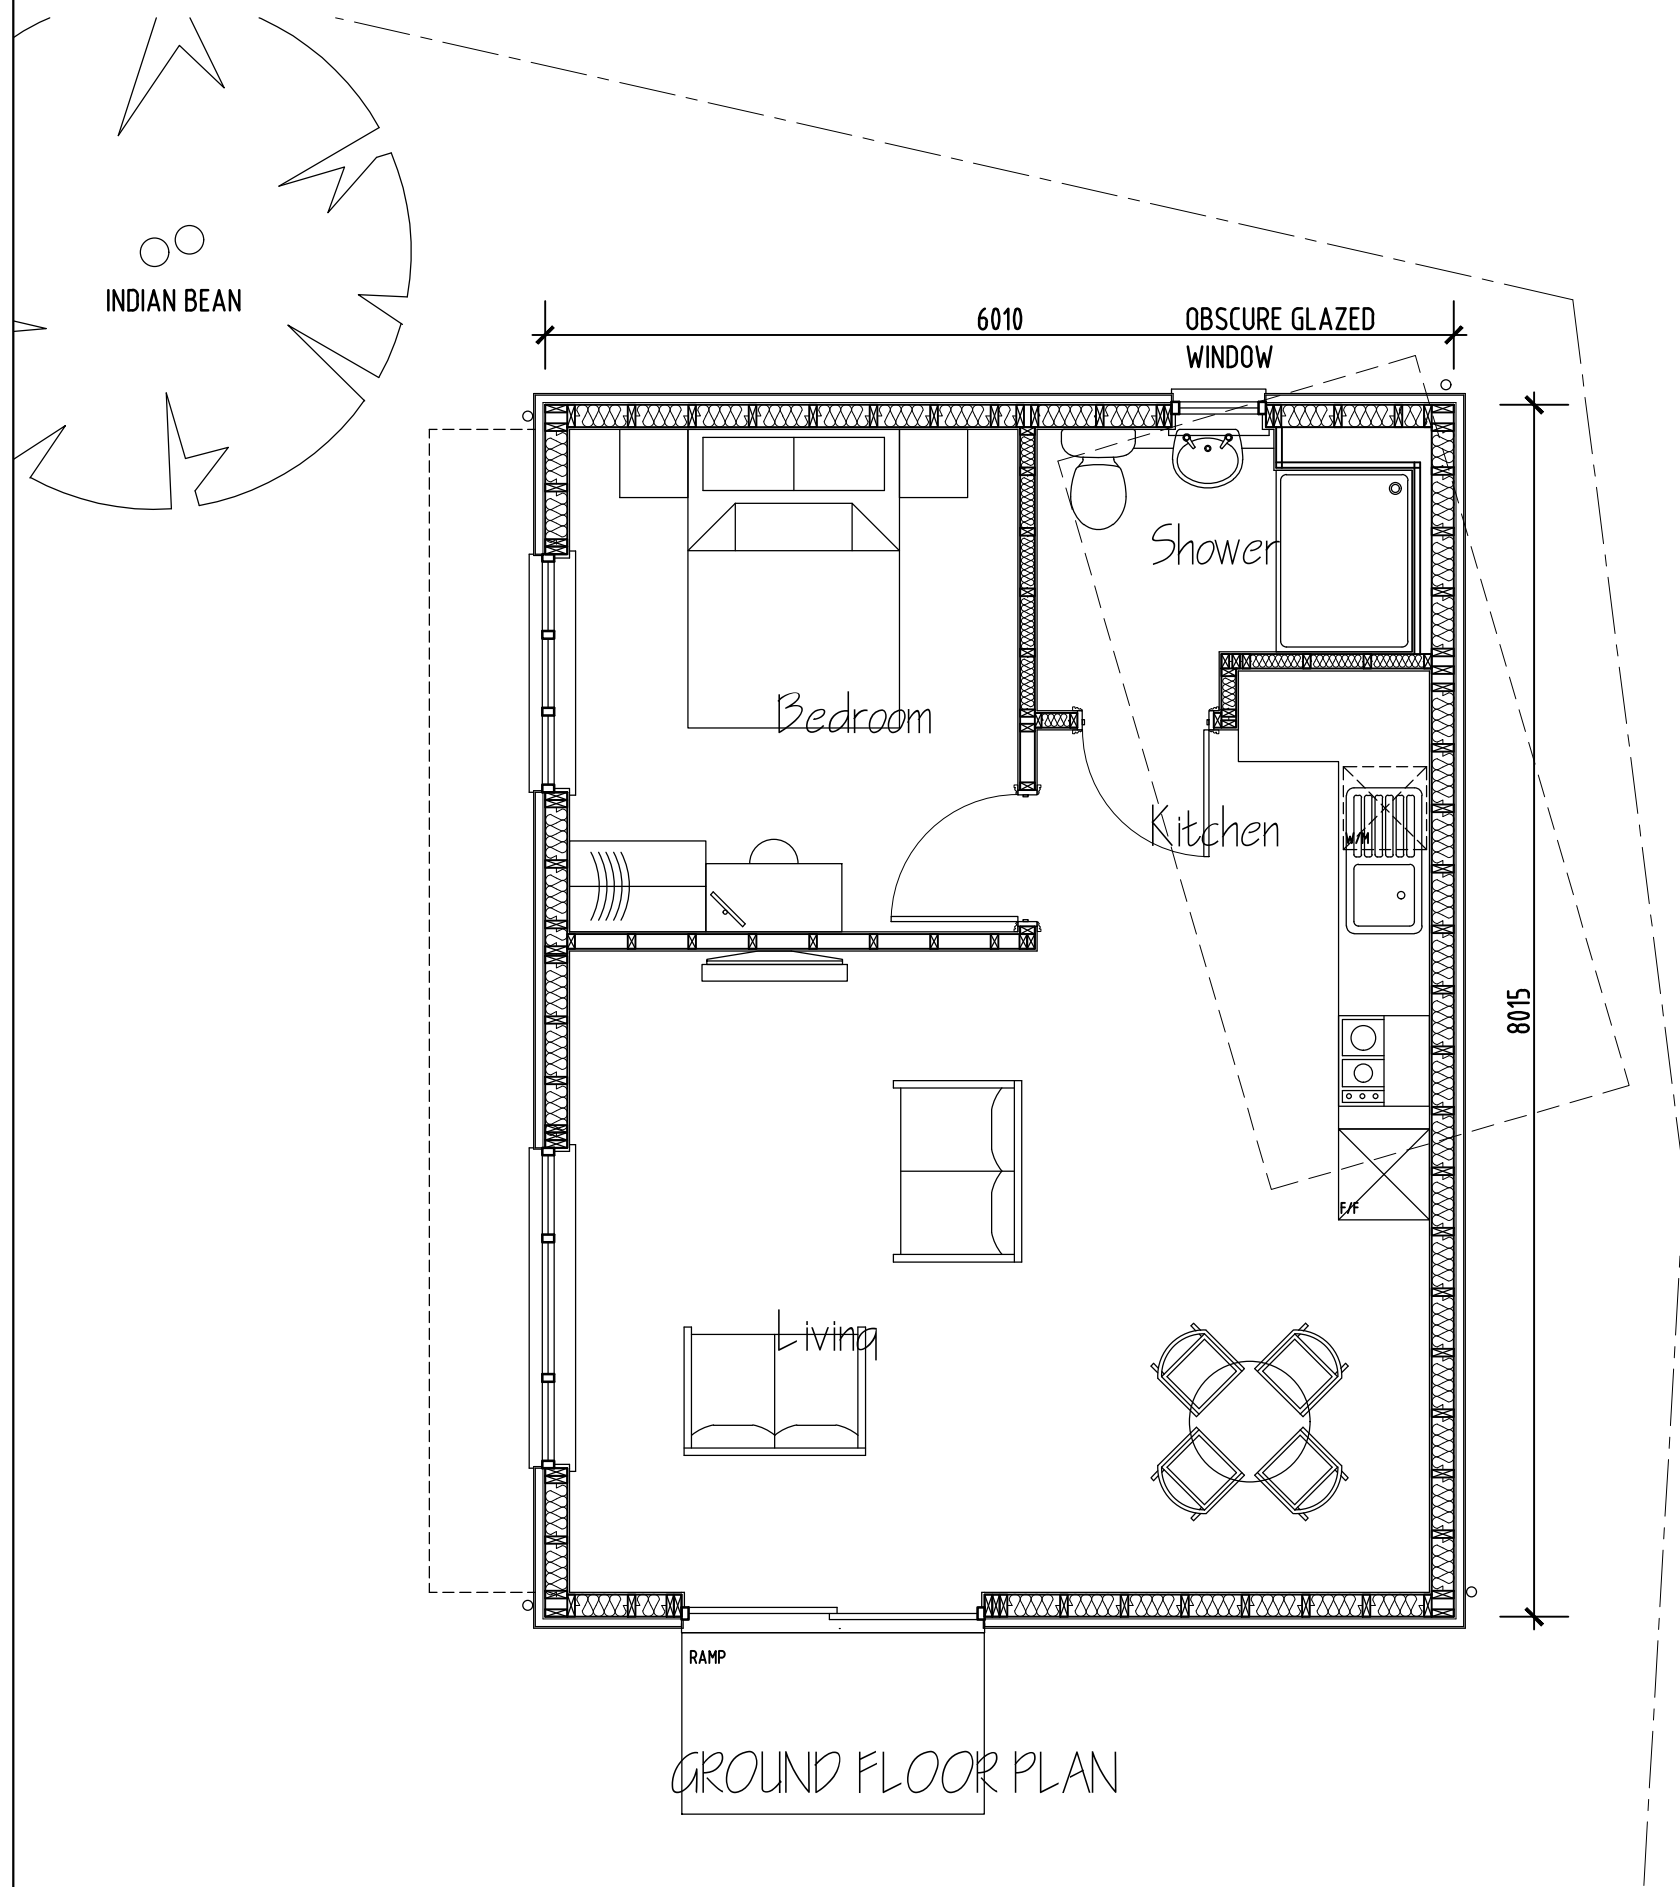

OUTLINE OF EXISTING
OUTBUILDING SHOWN
DOTTED, PREVIOUSLY
DEMOLISHED

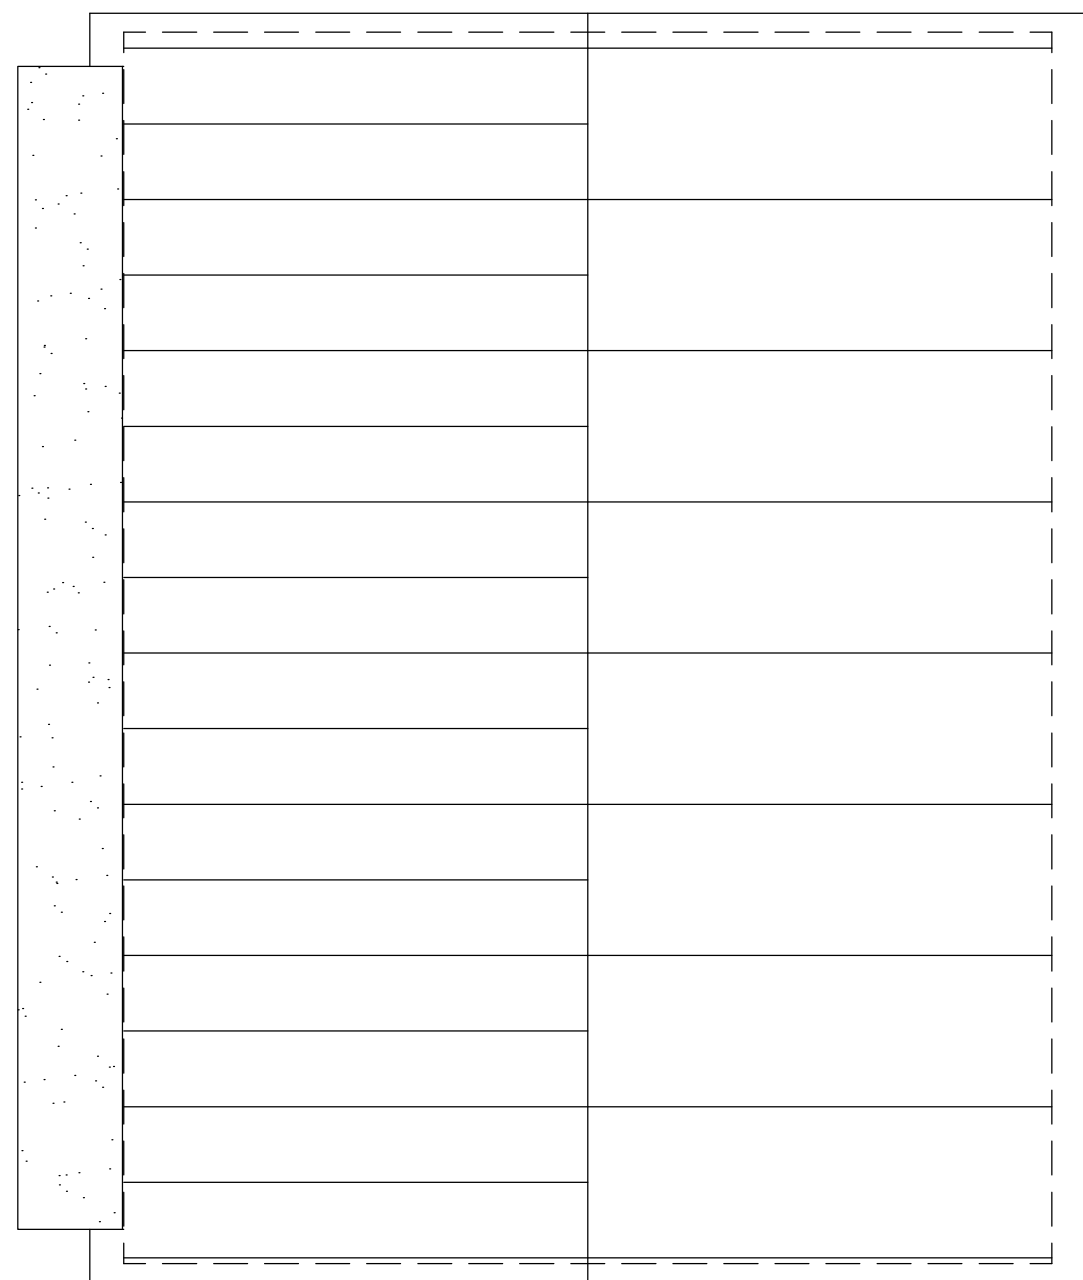

ROOF PLAN


Scale
m 0 0.5 1 1.5 2 2.5 1:50

DO NOT SCALE THIS DRAWING USE WRITTEN DIMENSIONS ONLY (EXCEPT FOR PLANNING PURPOSES). ALL DIMENSIONS TO BE CHECKED ON SITE PRIOR TO COMMENCEMENT OF ANY WORKS.


THIS DRAWING IS THE COPYRIGHT OF R. S. ARCHITECTURAL AND MAY NOT BE COPIED, ALTERED OR REPRODUCED IN ANY WAY WITHOUT THEIR WRITTEN CONSENT.

ALL WORK IS TO BE CARRIED OUT BY COMPETENT CRAFTSMAN WITH A GOOD SOUND KNOWLEDGE OF THIS TYPE OF WORK.

THE CLIENT IS RESPONSIBLE FOR OBTAINING PARTY WALL AGREEMENTS WITH ADJOINING OWNERS.

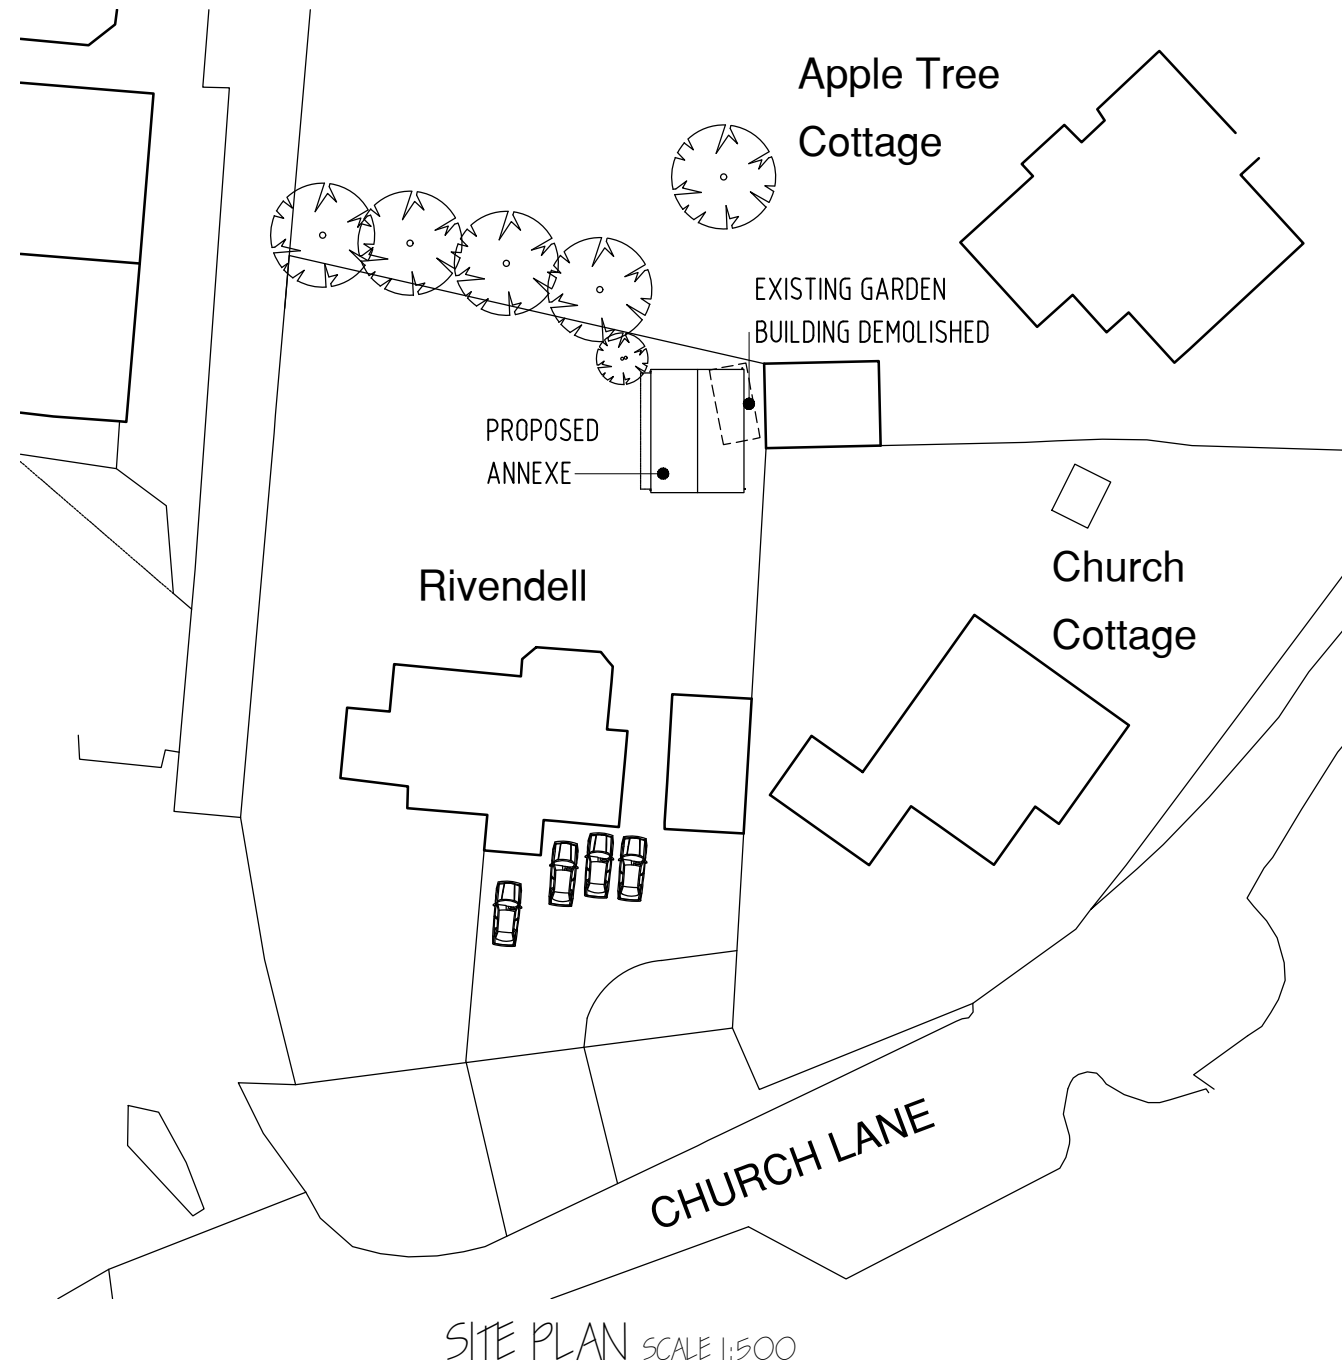

SITE PLAN SCALE 1:500

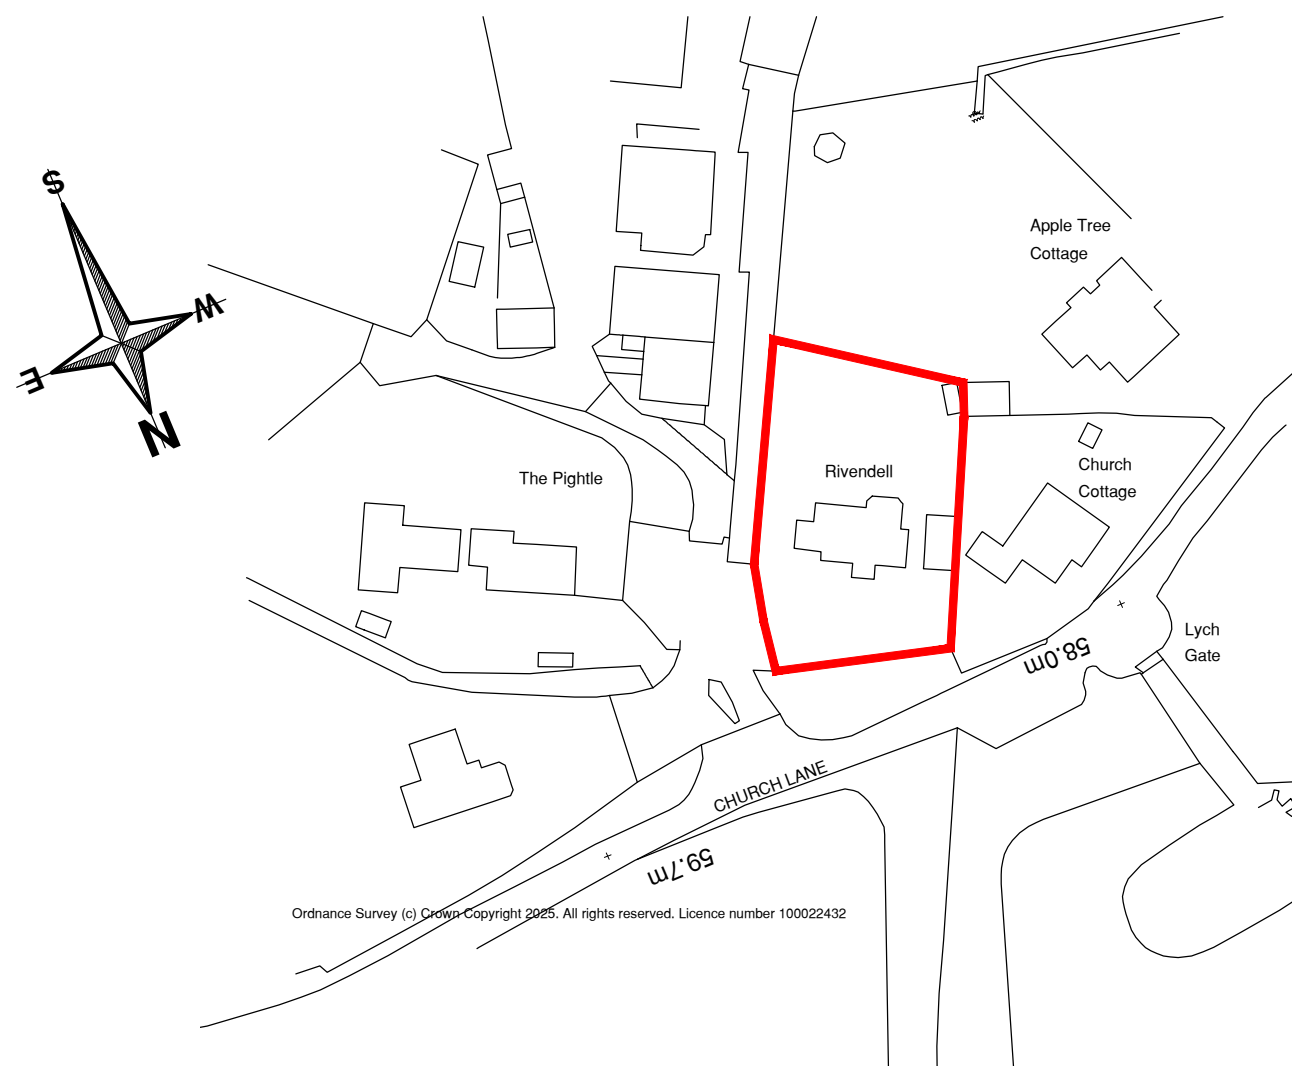

Ordnance Survey (c) Crown copyright 2005. All rights reserved. Licence number 100022432

LOCATION PLAN SCALE 1:1250

Rev. Date. Details.

PROPOSED ANNEXE
'RIVENDELL'
CHURCH LANE
ARBORFIELD, BERKSHIRE
Mr & Mrs K PANWAR

R.S. ARCHITECTURAL

2 Boyatt Cottages
Lewes Close
Eastleigh
Hampshire
SO50 4QJ
Tel : 02380 612578

Tel : 07958 574867
Email : rsarchitectural@aol.com

Date SEPT 2025
Scale 1:50 & 1:100 @A1
Drawing No. 25/692/01.A