



PADDOCK

GARDEN

GARDEN

EXISTING CONTROLLED ACCESS
ONTO GORRICK PLANTATION

TERRACE

DINING

KITCHEN

FAMILY ROOM

UTILITY RM

SITTING ROOM

HALL

CLCS

PLAY RM

CARAGE
STORE

JALENS
ENT
PORCH

PATH

"RED GABLES"

ACCESS ROAD

EXISTING
SECONDARY
VEHICULAR
ENTRANCE

PARKING/TURNING FORECOURT

SCALE: 0 1 2 3 4 5

GROUND FLOOR
PLAN AS **EXISTING**:

"JALENS" NINE MILE RIDE:
CROWTHORPE
BERKSHIRE: RG403LU
for G. SMITH ESQ

SCALE: 1:100 @ A3:
DATE: JANUARY 2023:
DRAWING: **231-1**
NUMBER

G. R. TOWN OFF: D'ARCH:
SSA, HEATH LANE:
FARNHAM
SURREY
GU9 0PR: (01252 715787)

RECEIVED


12 NOV 2024

VERGE


FOOTPATH

EXISTING
VEHICULAR
ENTRANCE

NINE MILE RIDE

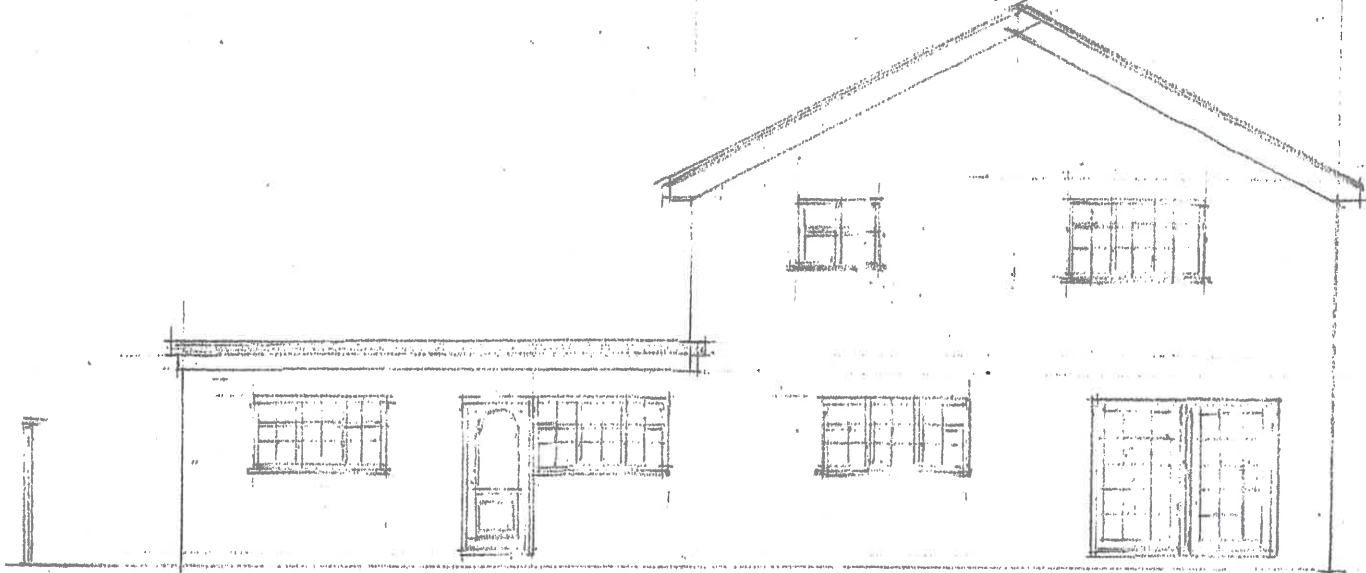


REAR (NORTH) ELEVATION:

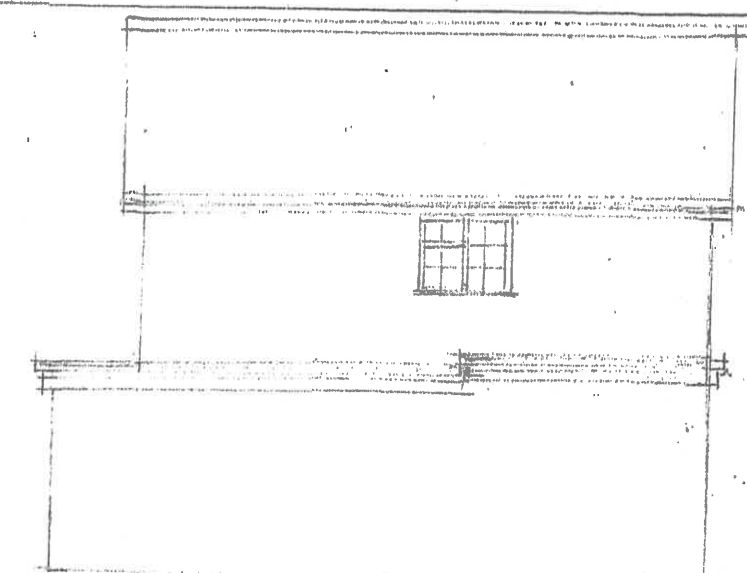


SIDE (EAST) ELEVATION:



FRONT (SOUTH) ELEVATION:

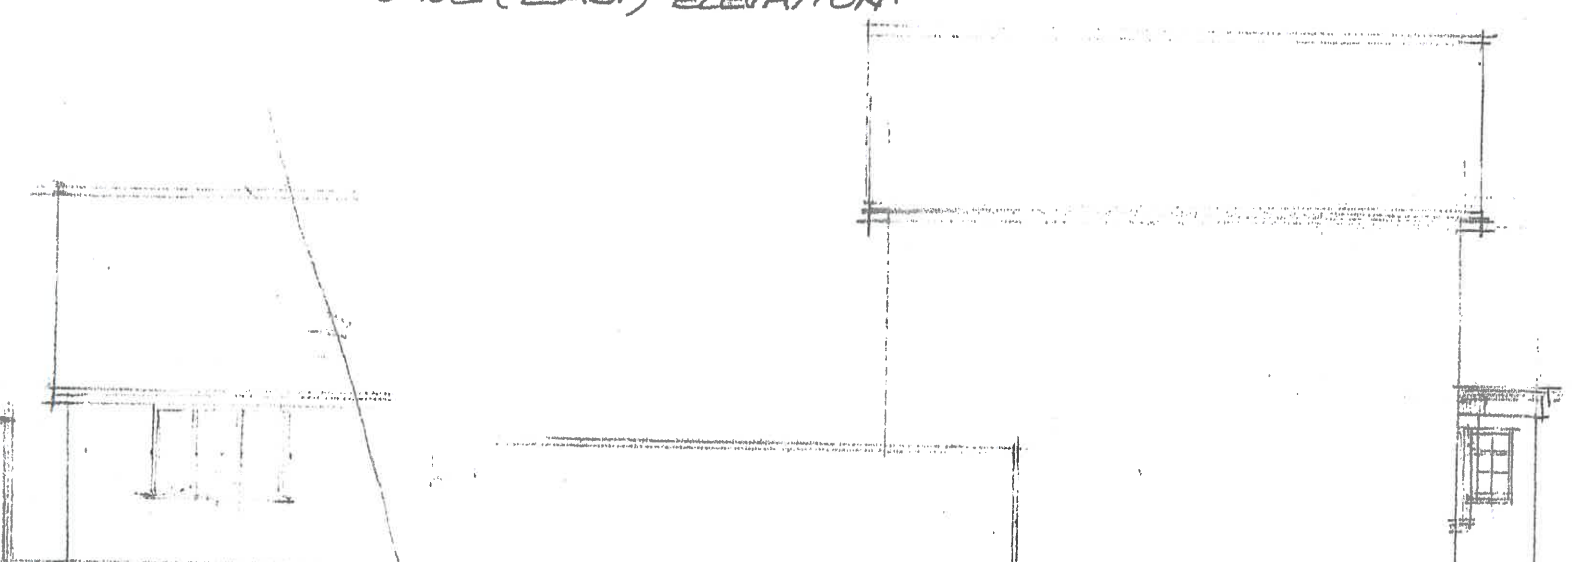

SIDE (WEST) ELEVATION:

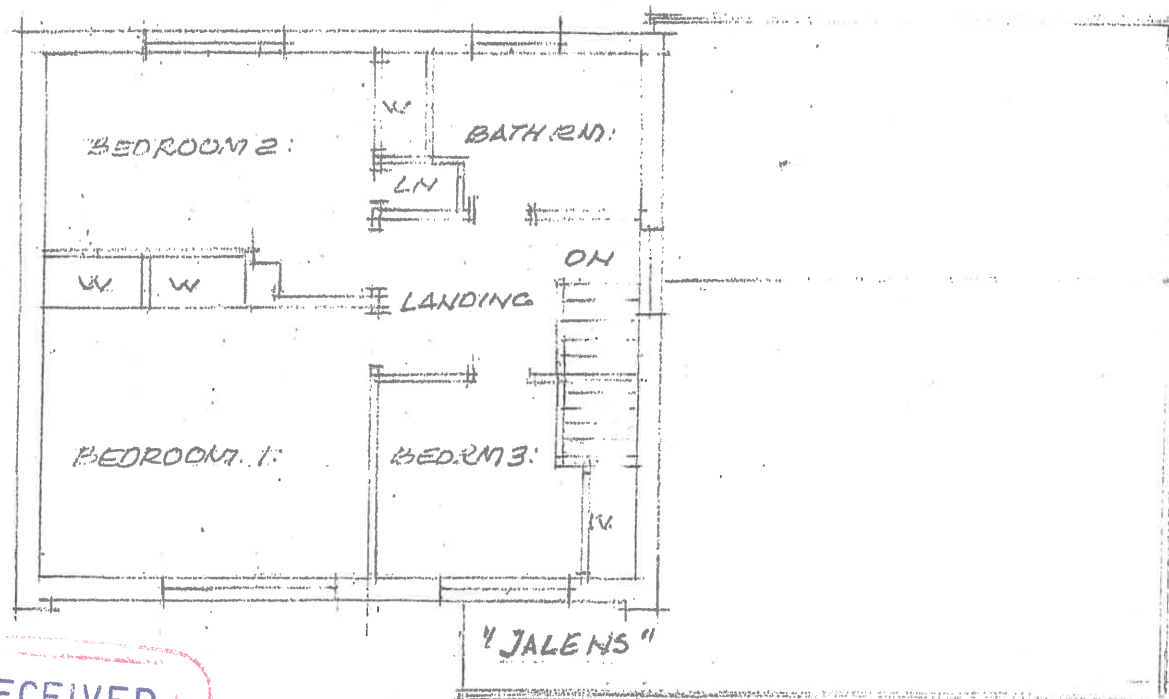

SCALE: 0 1 2 3 4 5

FIRST FLOOR PLAN
AND ELEVATIONS AS **EXISTING**:

"JALENS" NINE MILE RIDE
CROWTHORNE
BERKSHIRE: RG403LU
for G. SMITH ESQ

SCALE: 1:100 & A3
DATE: JANUARY 2023.
DRAWING
NUMBER **231-2**

G. R. TOURNOFF: D'ARCH.
55A, HEATH LANE:
FARNHAM
SURREY:
GU9 0PR: (01252 715787)

RECEIVED

12 NOV 2024

RED GABLES

