



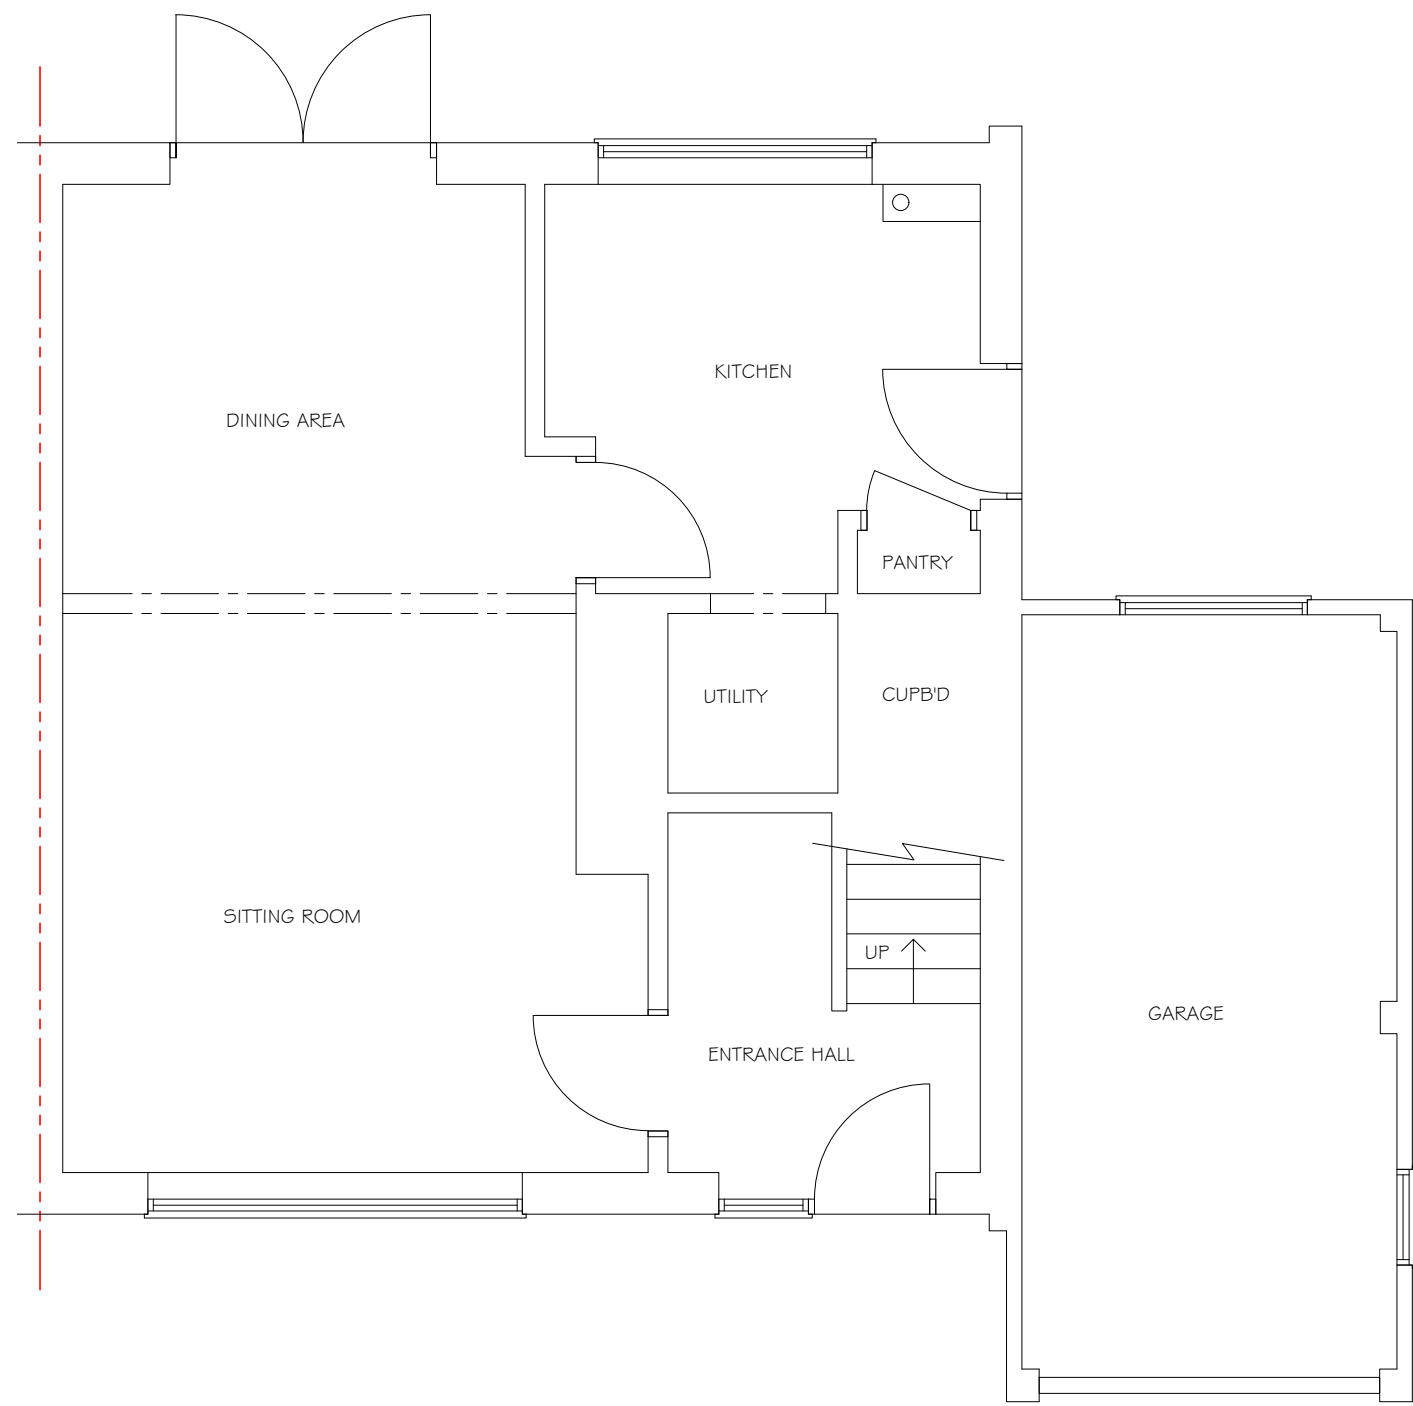




EXISTING GROUND FLOOR PLAN

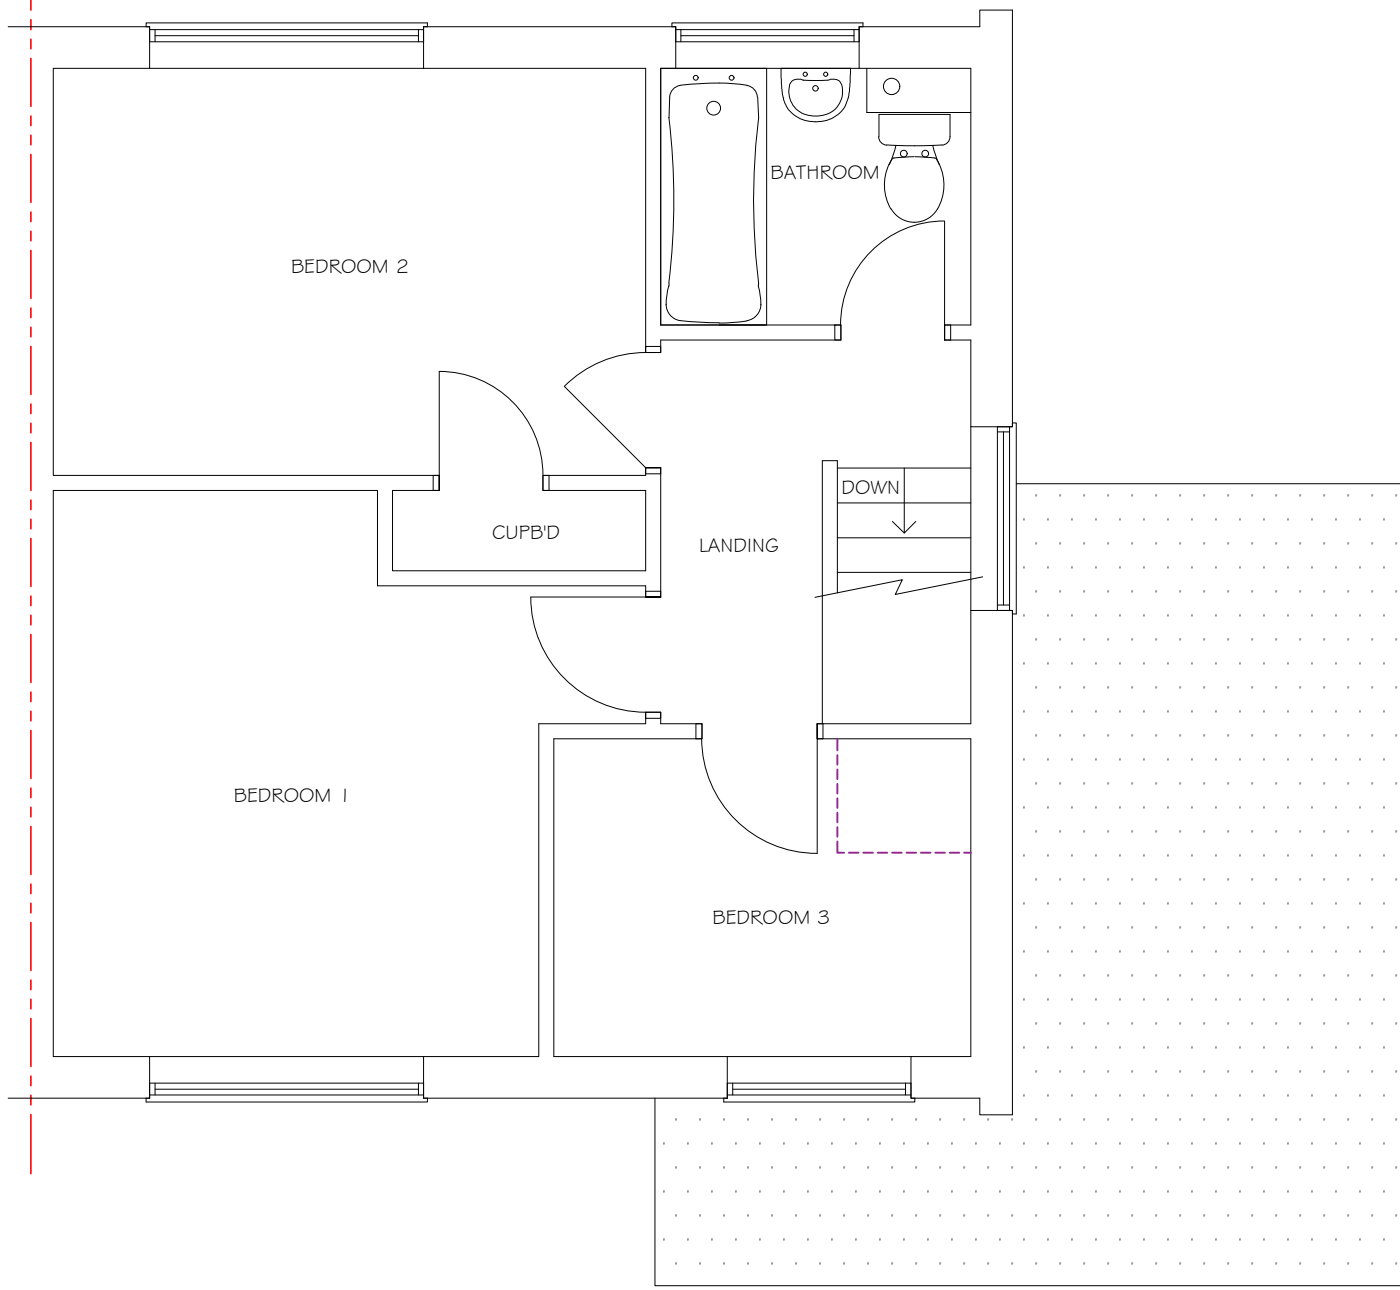


EXISTING FIRST FLOOR PLAN



©Crown Copyright and database rights 2025 OS no. AC0000849896

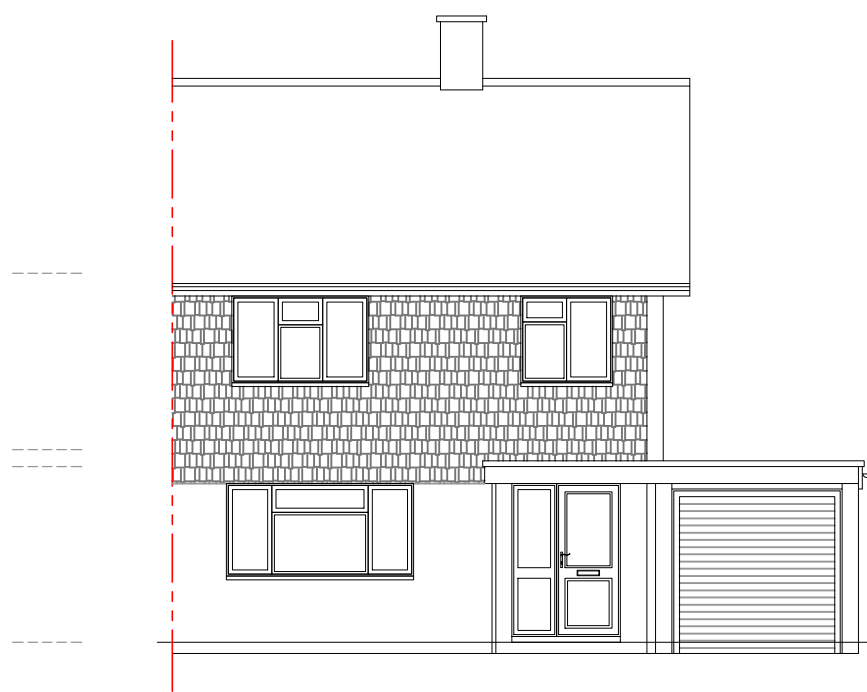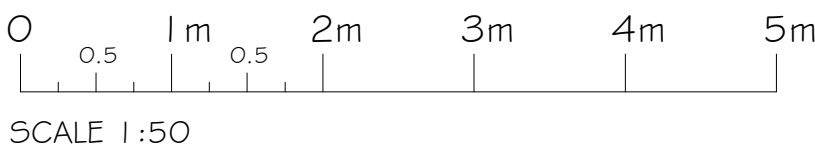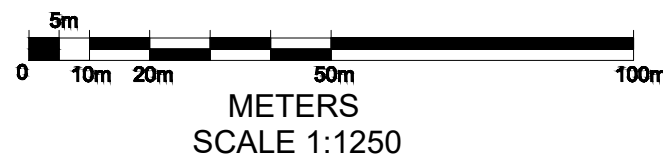


EXISTING FRONT ELEVATION

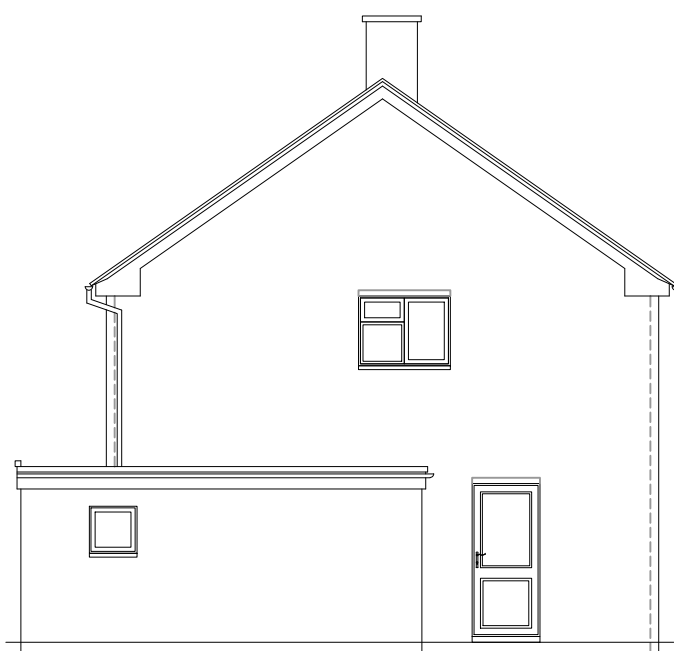

EXISTING SIDE ELEVATION



EXISTING REAR ELEVATION

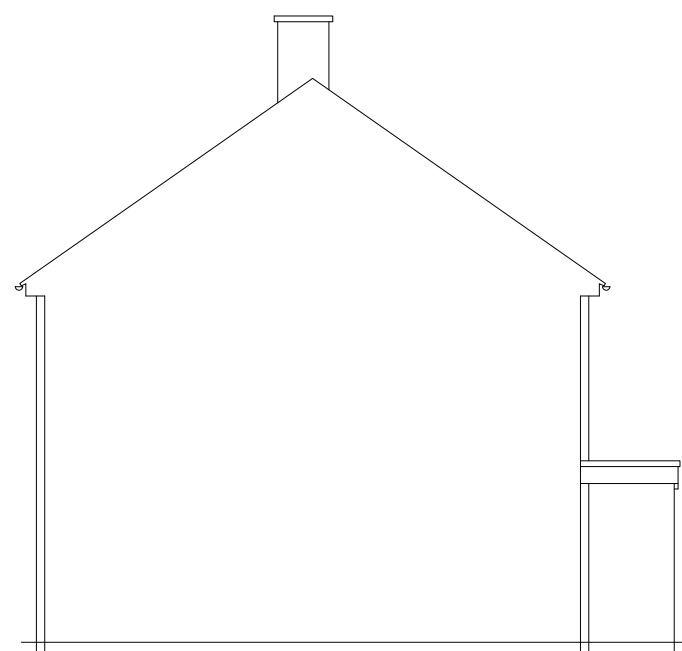

EXISTING SIDE ELEVATION

- EXISTING STRUCTURE
- PROPOSED STRUCTURE
- REMOVED STRUCTURE
- POSSIBLE STEEL BEAMS
- POSSIBLE KITCHEN PLAN

PROJECT
PROPOSED SINGLE STOREY REAR AND TWO
/FIRST STOREY SIDE EXTENSION AT:
9 PHOENIX AVENUE
WOKINGHAM
RG40 1PS

TITLE
EXISTING FLOOR PLANS, ELEVATIONS
& LOCAL PLAN

 **Cranford Design Ltd**
Architectural Services,
CAD Design & Draughting

DATE JANUARY 2026	Tel: 01252 872657 Mob: 07525 064570 E-mail: info@cranforddesign.co.uk Website: www.cranforddesign.co.uk
SCALE SEE DRAWING	Centaur House Ancells Business Park, Ancells Road Fleet GU51 2UJ

DRAWING NUMBER

D3184-01

A1 PAPER SIZE A

These plans must not be acted upon
until the appropriate planning and
building regulation approvals have
been granted. Should the works be
undertaken prior to the above
approvals being in place it is done
so entirely at the clients own risk.