



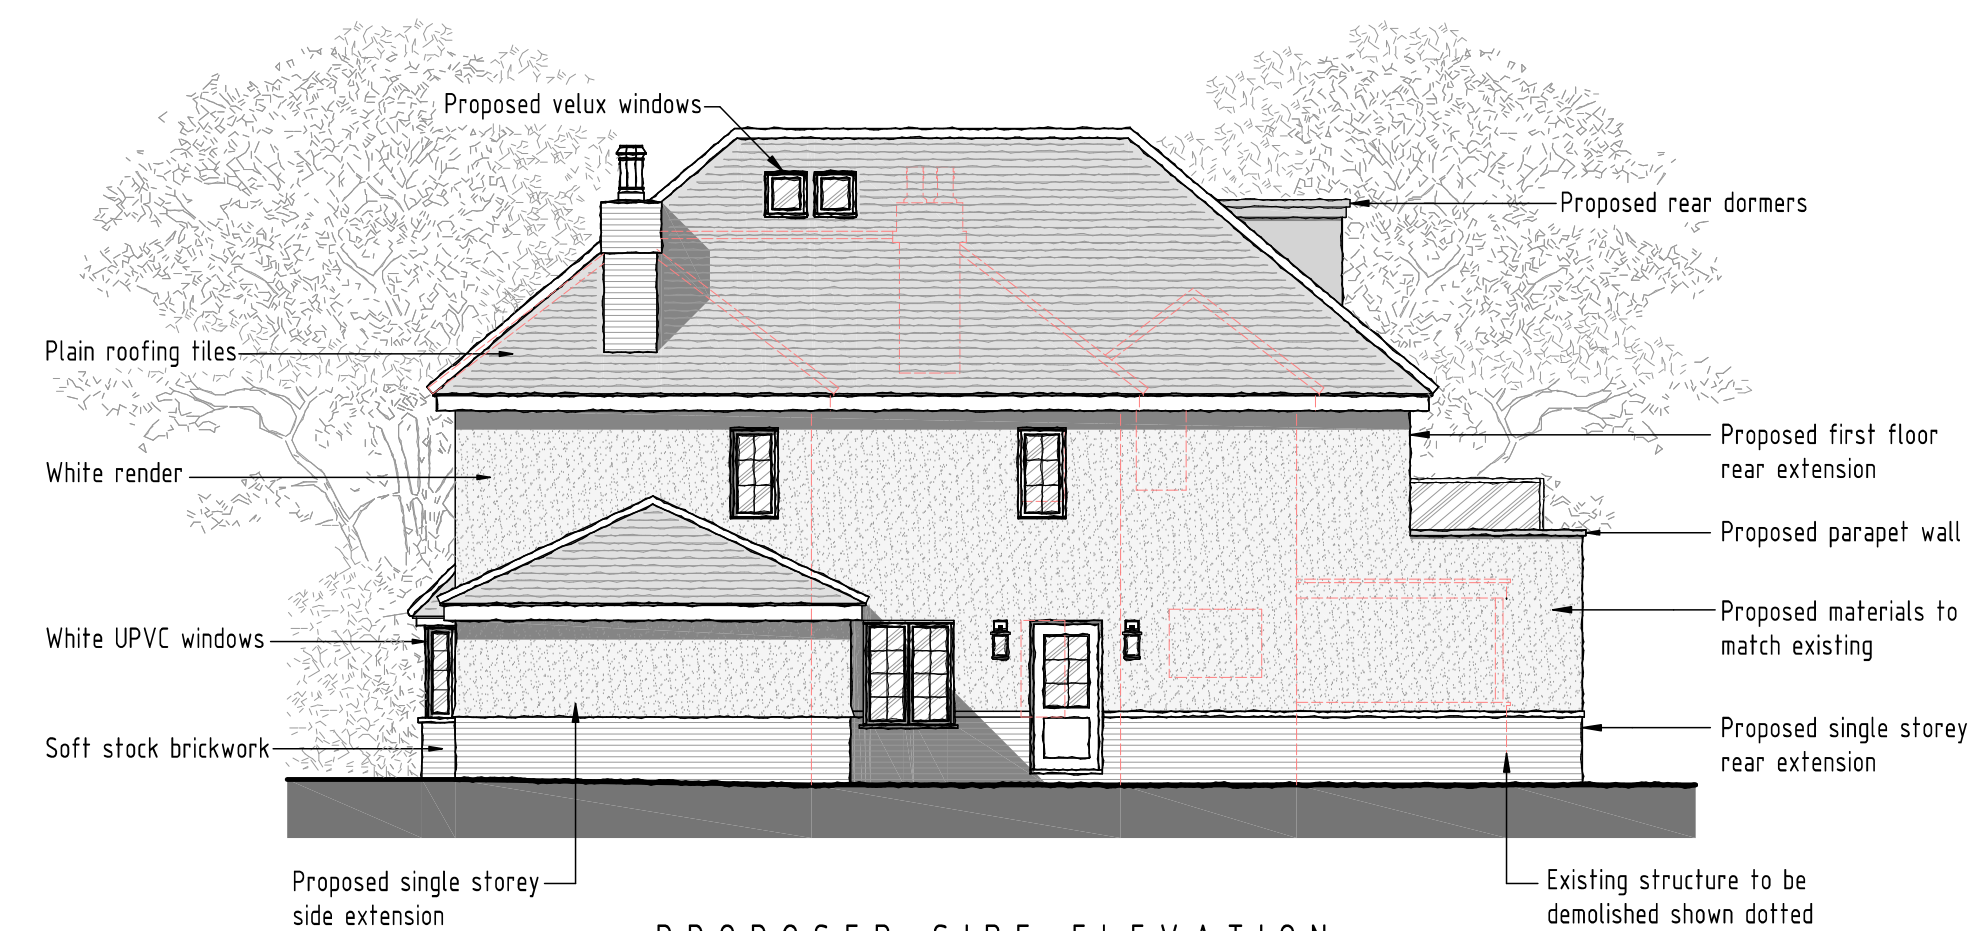

PROPOSED SIDE ELEVATION
SCALE 1:100

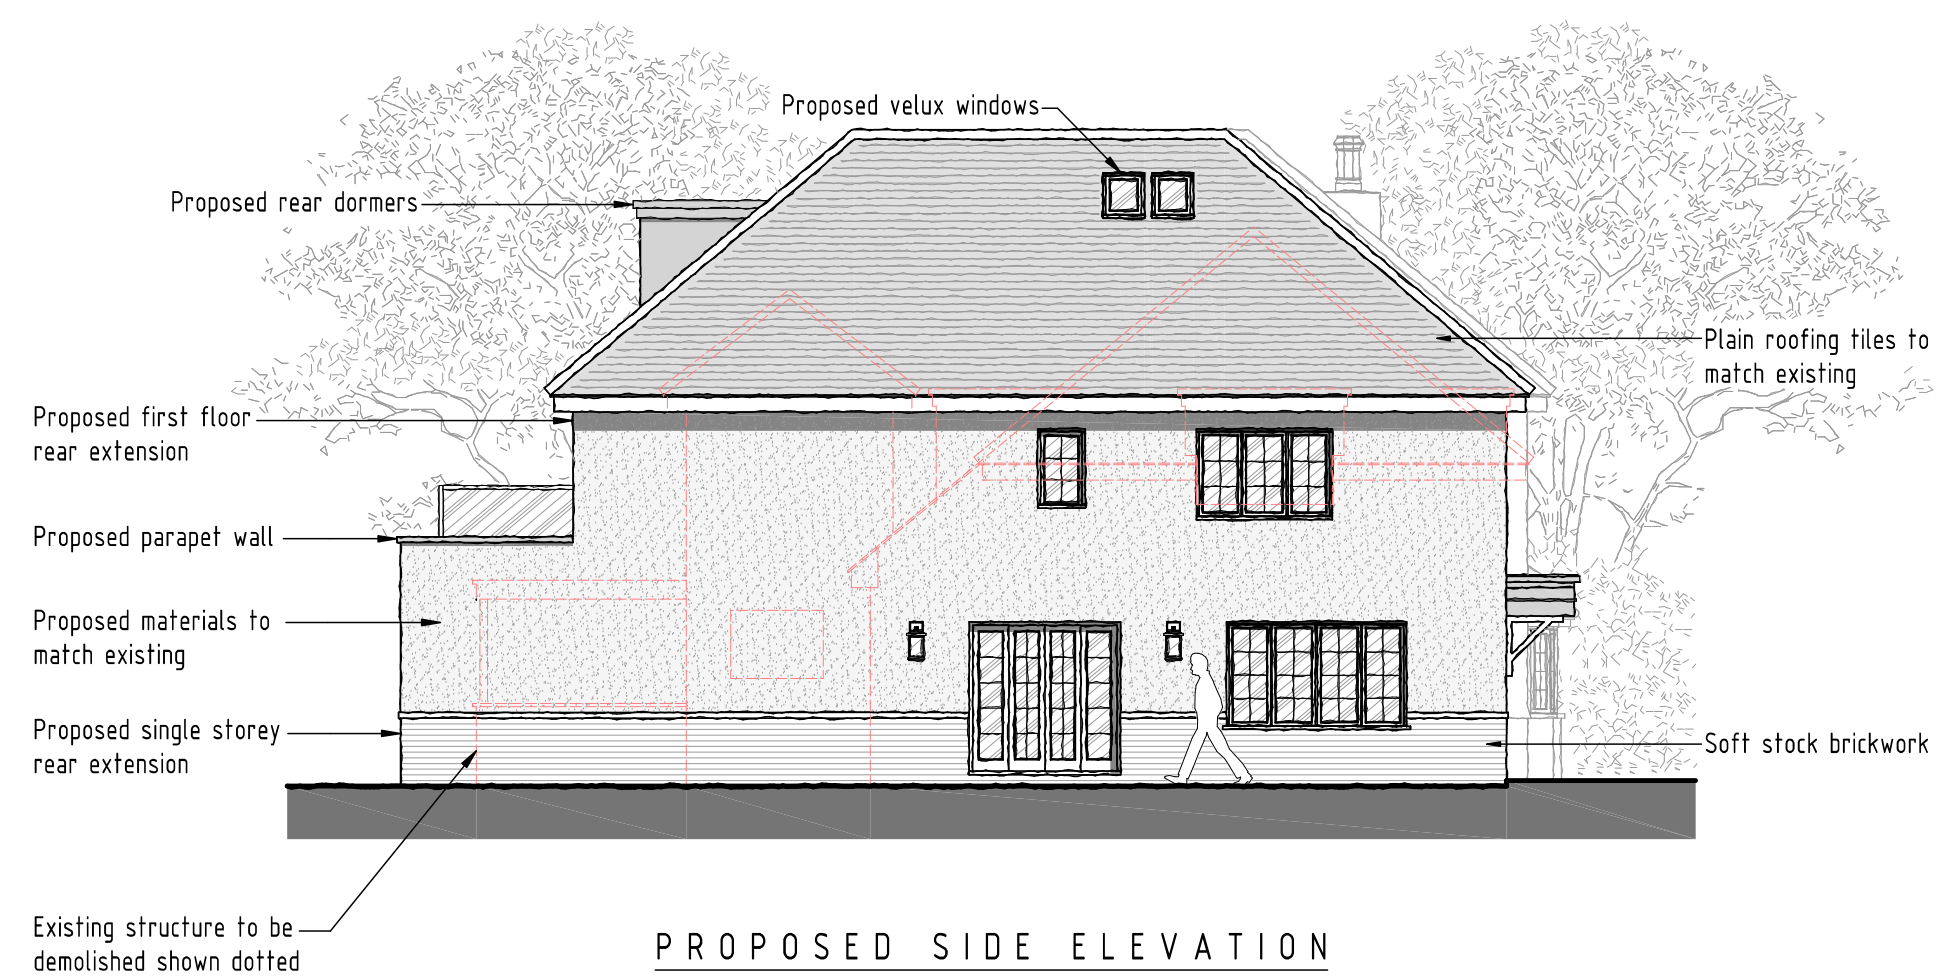


PROPOSED SIDE ELEVATION
SCALE 1:100

- 'Proposed erection of a single storey rear extension, two storey rear extension with balcony, loft conversion with 2 no. rear dormers, changes to fenestration and demolition of existing conservatory and of two outbuildings has been previously approved under planning ref. 251650



PROPOSED FIRST FLOOR PLAN
SCALE 1:100

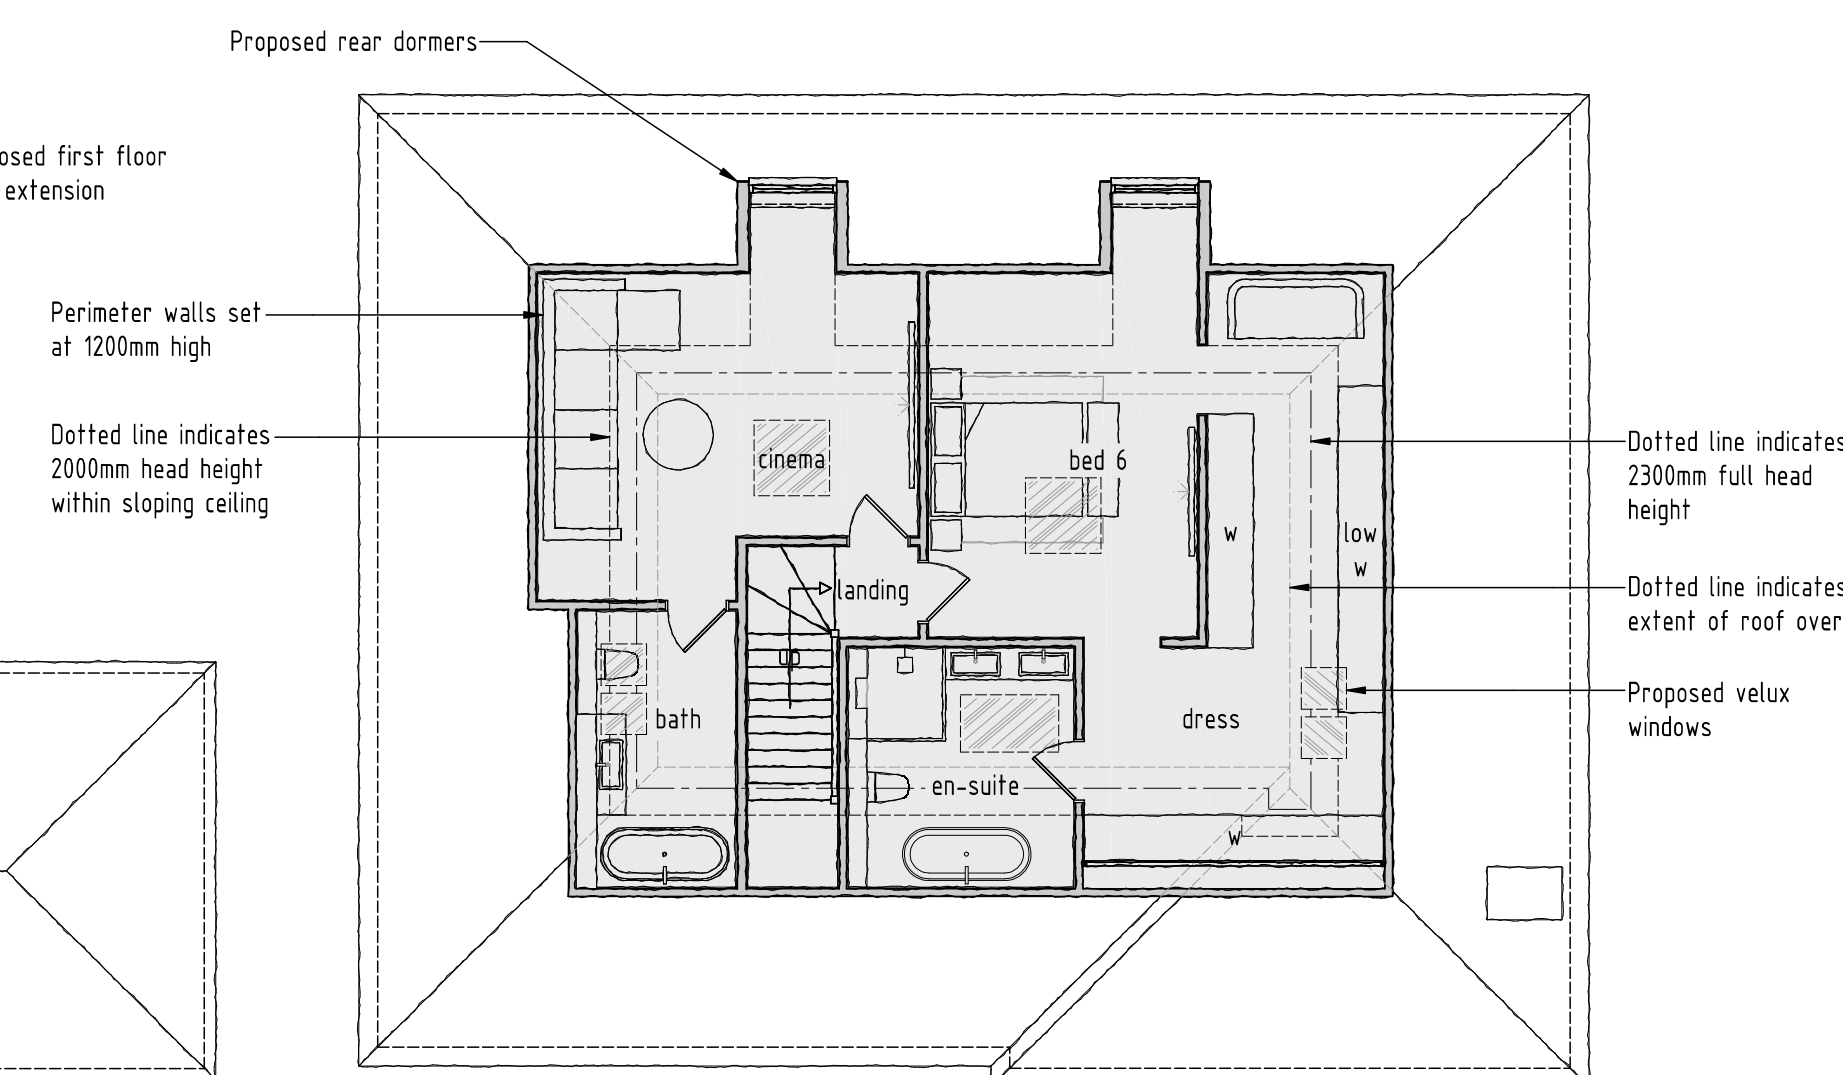

PROPOSED ROOF AREA PLAN
SCALE 1:100

client: MR R. CHANA

01895 831 103
info@dusek.co.uk
www.dusek.co.uk

print history: Friday, 30 January, 2026 11:55:59