




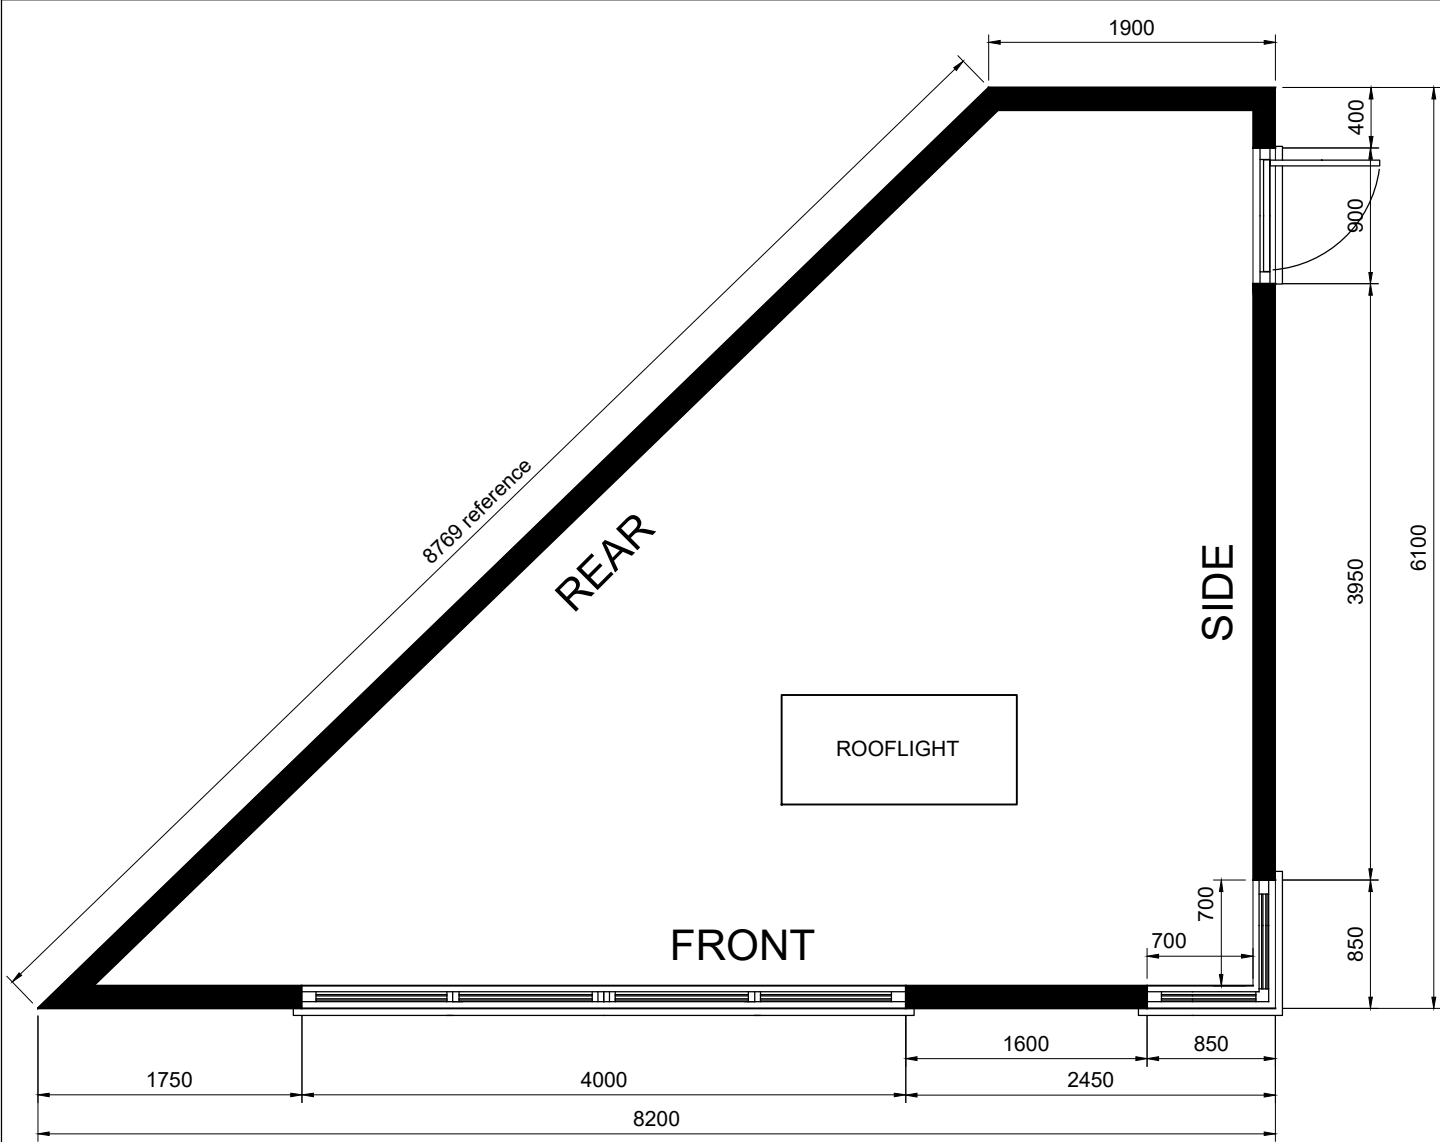


PLAN VIEW

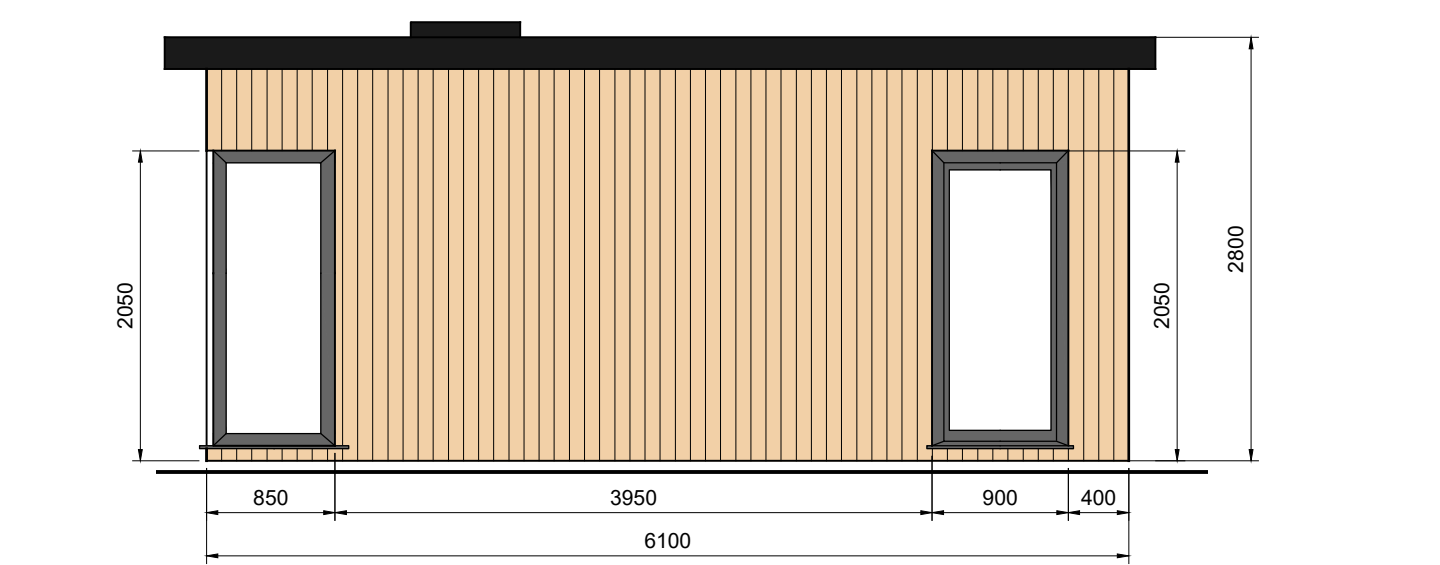

SIDE ELEVATION

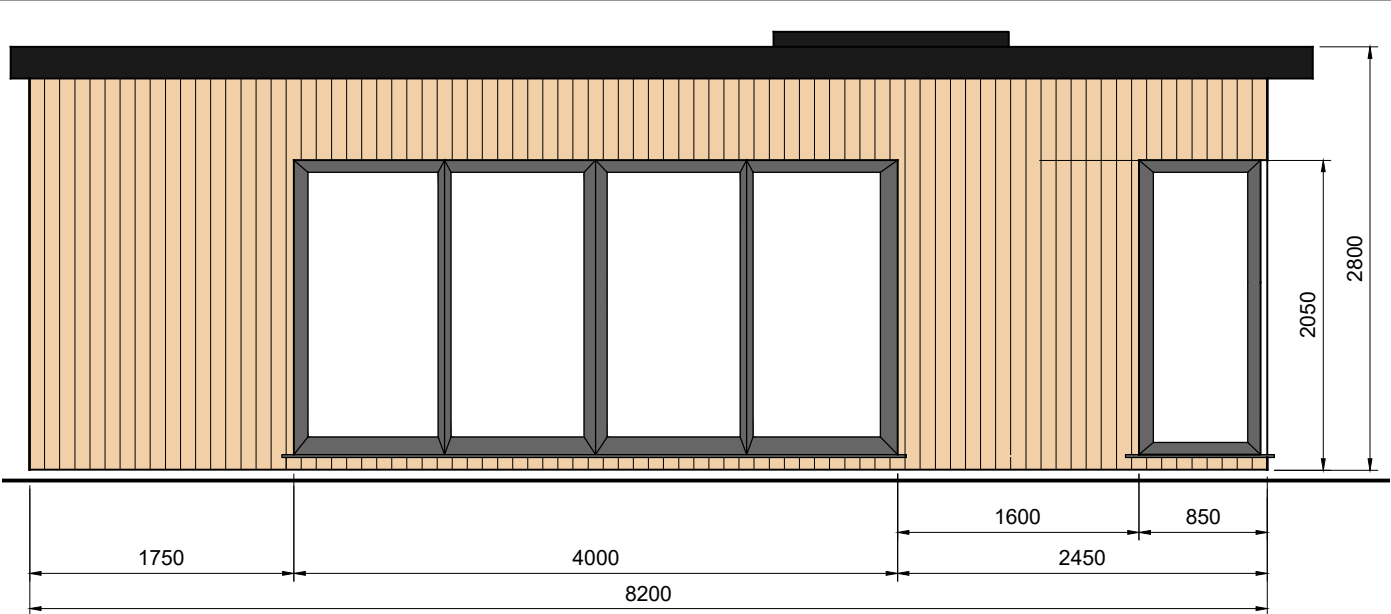

FRONT ELEVATION

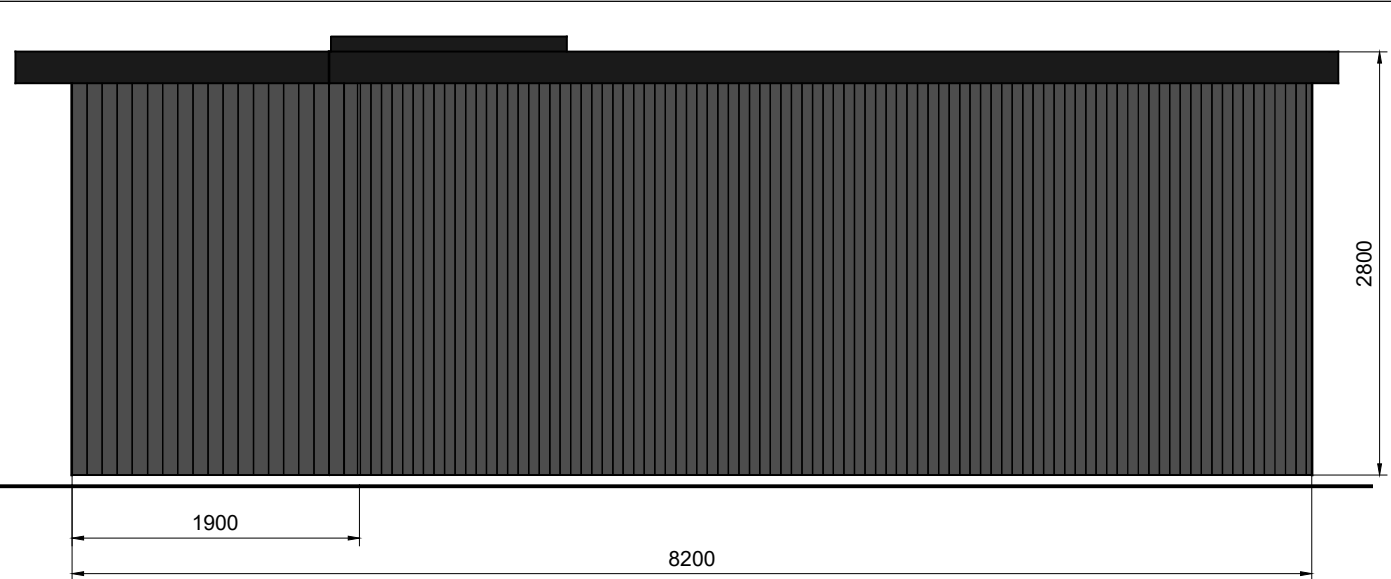

REAR ELEVATION

- ROOF** Black EPDM Membrane with black UPVC fascia and soffit. Please note flat roof laid to fall 1:78
- WALL CLADDING** 1. Front and side elevations, vertical natural cedar wood.
2. Rear elevation, Corrugated metal cladding arranged vertically. Pre-finished black complete with associated flashings.
- WINDOWS & DOORS** Extruded aluminium frames finished polyester powder coated anthracite grey.
- RAINWATER GOODS** All guttering, downpipes and associated bracketry finished UPVC black.

EXTERNAL FINISHES

K40 Design claims proprietary rights in the information disclosed hereon. This drawing is furnished in confidence on the express understanding that neither it nor any reproduction thereof will be disclosed to others or used for the purpose of manufacture or procurement of the article or part shown hereon without the express consent in writing of K40 Design. It should be understood that any article or part either made in accordance with the attached drawing or copied from an article or part made in accordance with said drawing, without the express permission in writing of K40 Design, will be an infringement of the Copyright which subsists in said drawing and therefore actionable at law.

© 2020 K40 Design



K40 Design

Woodlands, Lower Wokingham Road, Crowthorne, Berkshire. RG45 6DB
Tel: +44 (0)7831 676640

REV	DATE	DESCRIPTION
01	JULY '24	FIRST ISSUE FOR INTERNAL REVIEW
02	AUG. 25	Ammendments as per Josh's comments
03	AUG '25	Client changes incorporated.
04	AUG '25	Front elevation revised to 8200mm with associated changes

HC PILATES STUDIO
PROPOSED STUDIO GARDEN ROOM FOR APPROVALS
PLAN AND ELEVATIONS

SCALE. 1:50 @A3

SCALE @ A3	AS SHOWN	DATE	JULY '25	DRAWN BY	MAJ
DRG NO.	MAJ.001	REV	04	CHECKED	
ISSUE	PLANNING				