




2. Existing Front Elevation (South)

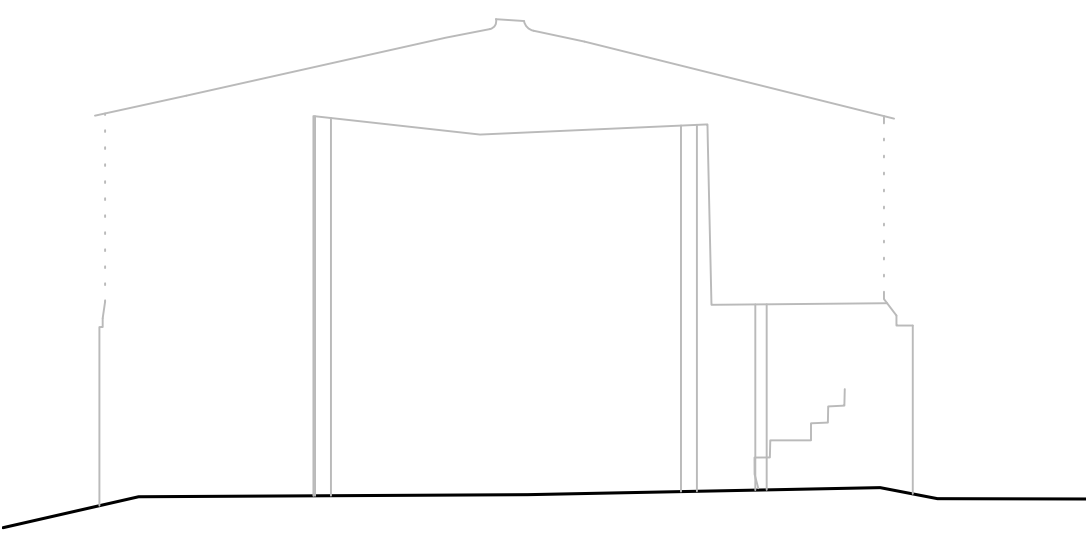


3. Existing Side Elevation (East)

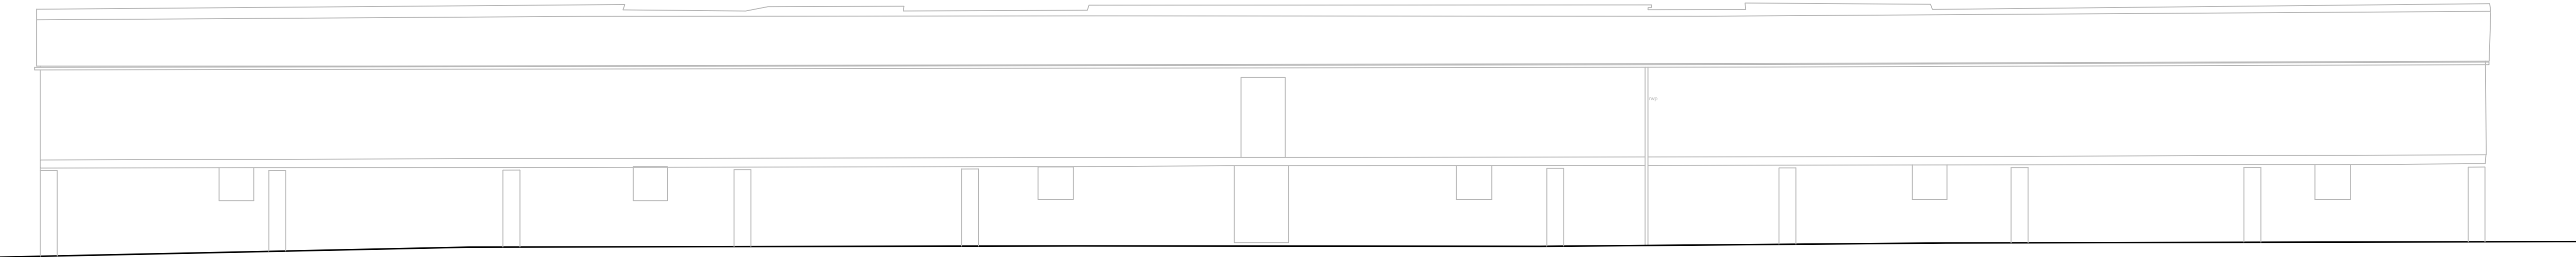

4. Existing Rear Elevation (North)

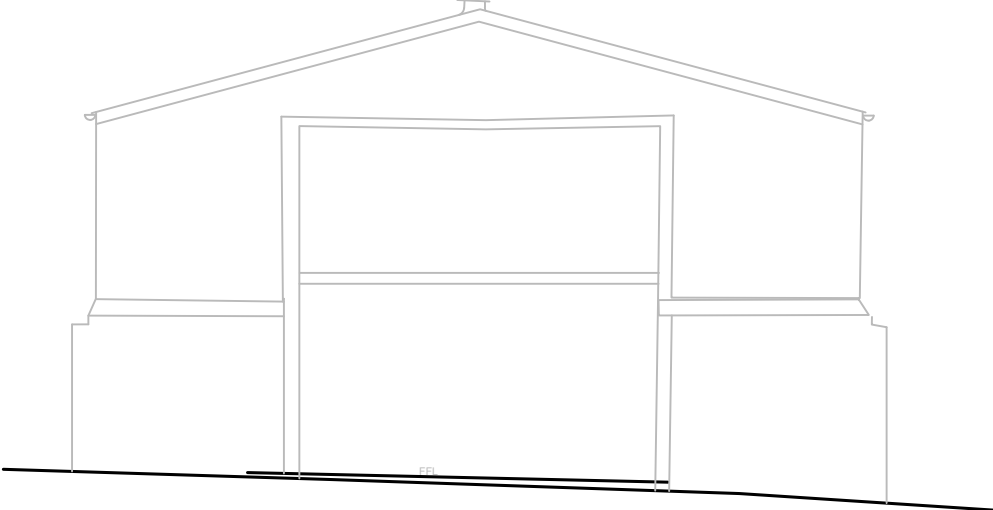

5. Existing Side Elevation (West)

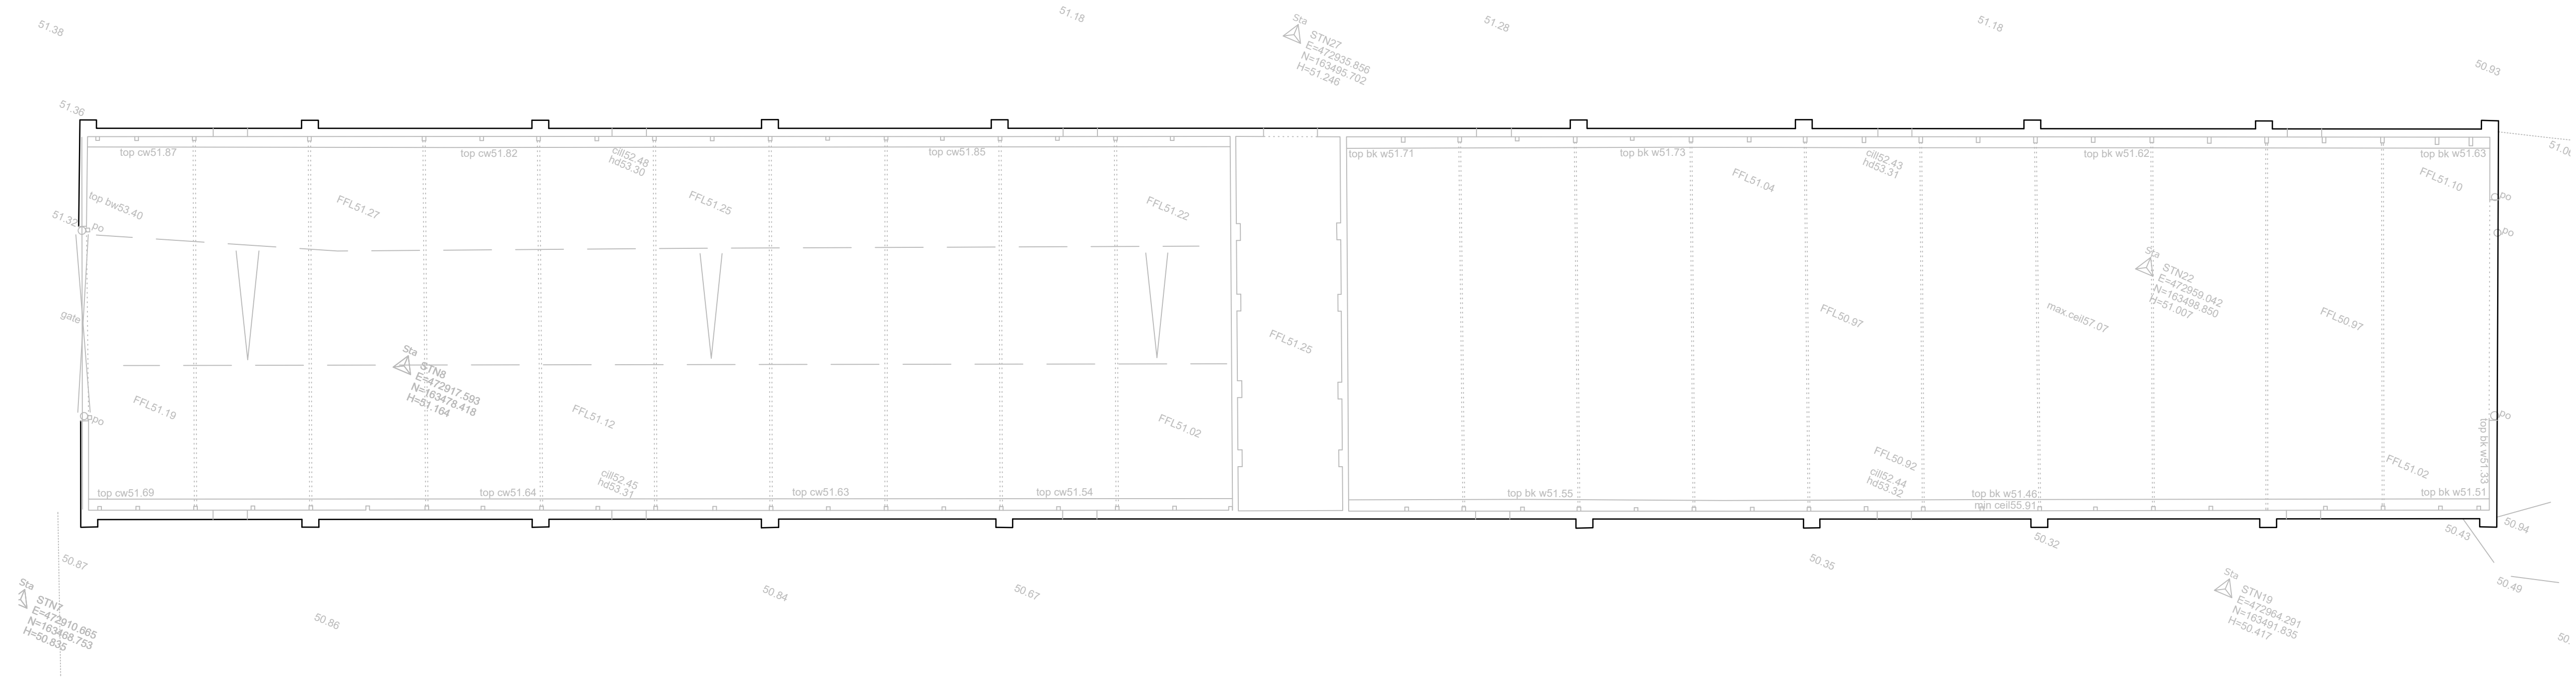

1. Existing Ground Floor Plan



PlanningDesign

Second Floor, Suite 3  
Woburn House  
Vernon Gate  
Derby DE1 1UL

Tel: 01332 347 371  
E-mail: info@planningdesign.co.uk  
www.planningdesign.co.uk

CLIENT:

Wroston Group Ltd.

STATUS:

PLANNING

PROJECT DESCRIPTION:

Development at Glasspool Farm, Riseley

DRAWING TITLE:

Building B - Existing Floor Plans and Elevations

DRAWN BY:

DS

CHECKED BY:

-

DRAWING NUMBER:

003

REVISION:

-

SCALE:

1:100 @ A1

DATE:

XXXXXX 2023

DRAWING REF:

S389 - 004

© COPYRIGHT EXISTS ON THE DESIGNS AND INFORMATION SHOWN ON THIS DRAWING. The Contractor must verify all dimensions on site before making shop drawings or commencing work of any kind. No dimensions to be scaled from this drawing. Architect to be notified of any discrepancies in dimensions immediately