



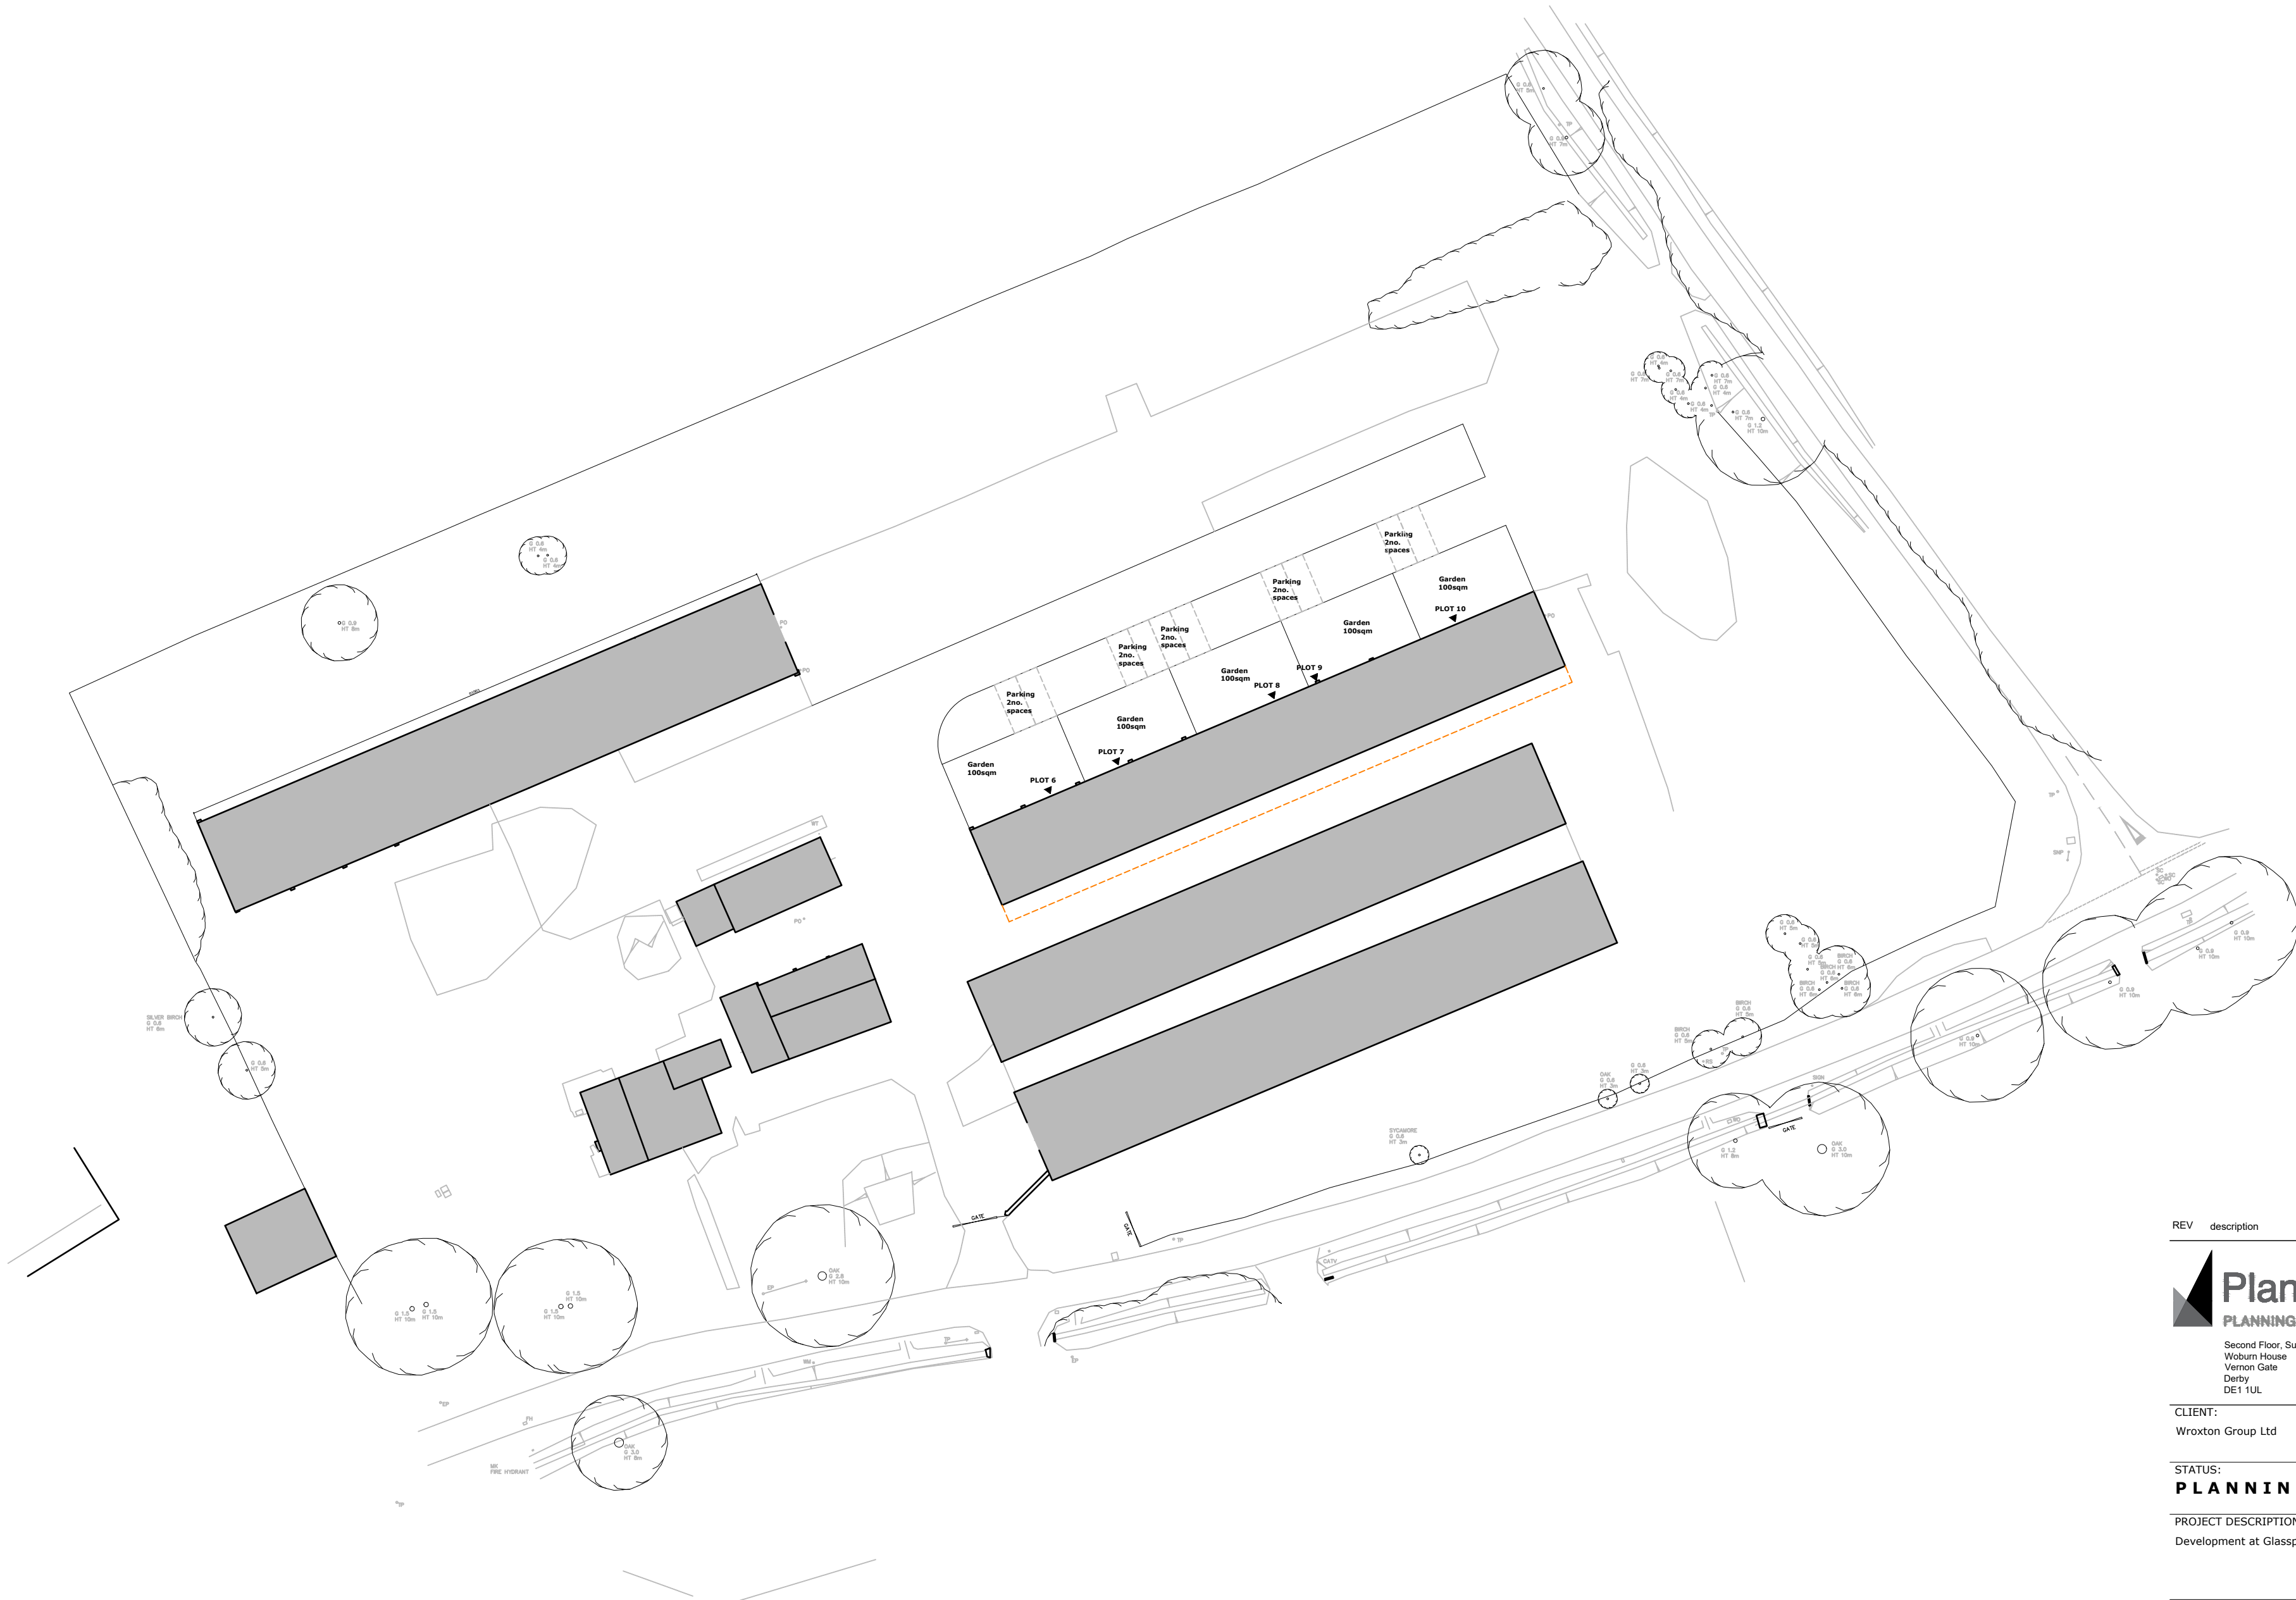

REV	description	date	initials
-----	-------------	------	----------

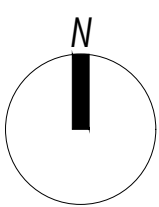

Second Floor, Suite 3
Woburn House
Vernon Gate
Derby
DE1 1UL

Tel: 01332 347 371
E-mail: info@planningdesign.co.uk
www.planningdesign.co.uk

CLIENT:
Wroxton Group Ltd

STATUS:
PLANNING

PROJECT DESCRIPTION:
Development at Glasspool Farm, Riseley

DRAWING TITLE:
Proposed Site Plan

DRAWN BY: AC	CHECKED BY: DS
-----------------	-------------------

SCALE: 1:500	PAPER: A2	DATE: October 2025
-----------------	--------------	-----------------------

DRAWING REF:
5386 - 003

© all information copyright planning design practice ltd. all rights reserved
DRAWINGS FOR ILLUSTRATION PURPOSES ONLY NOT INTENDED FOR CONSTRUCTION
No dimensions to be scaled from this drawing. All dimensions to be checked and confirmed on site